
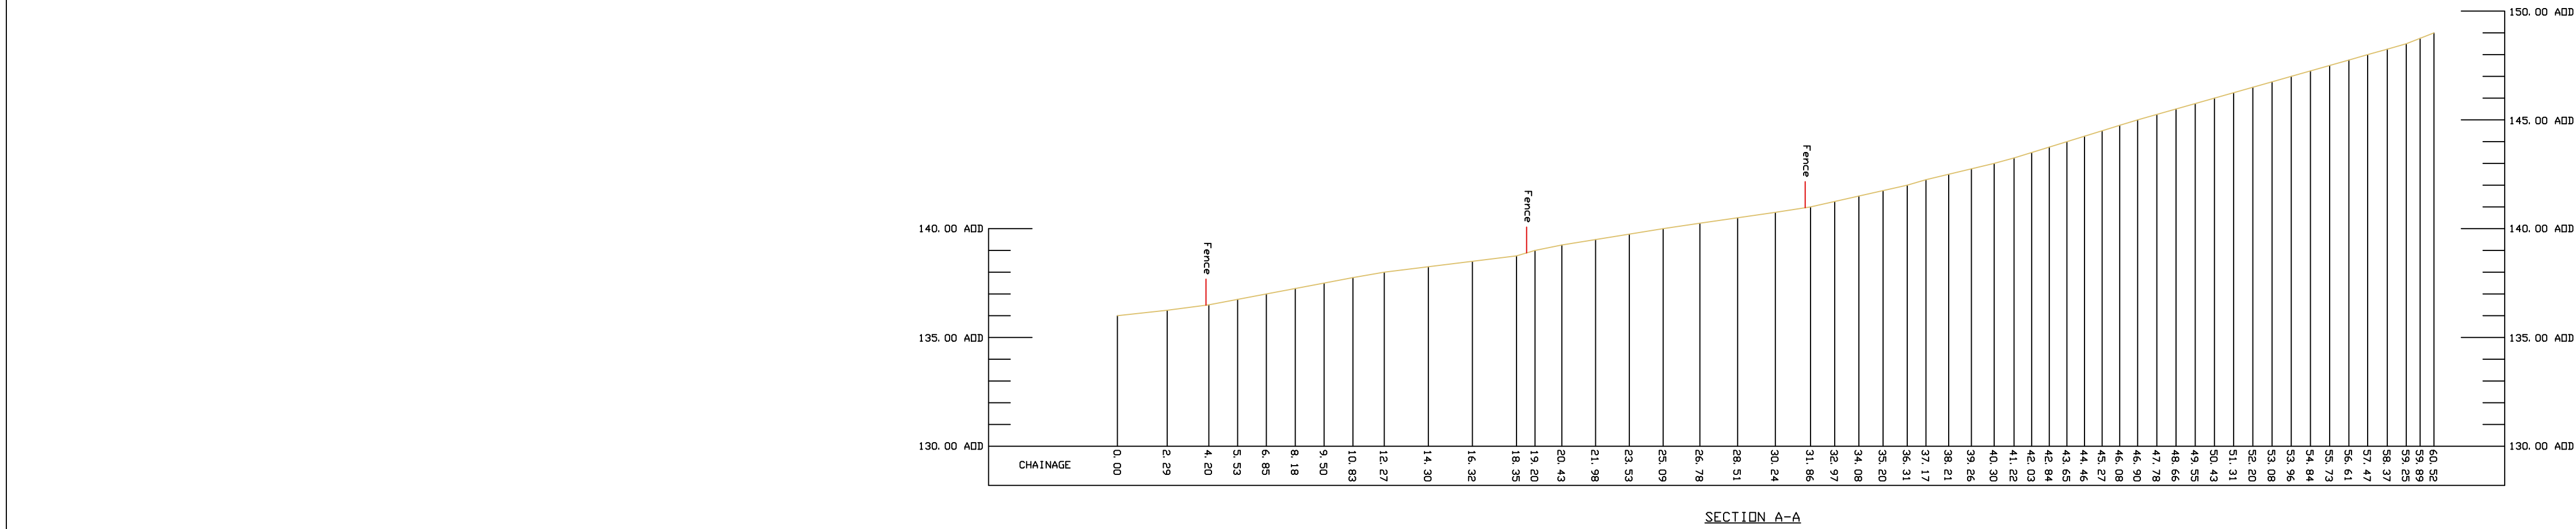


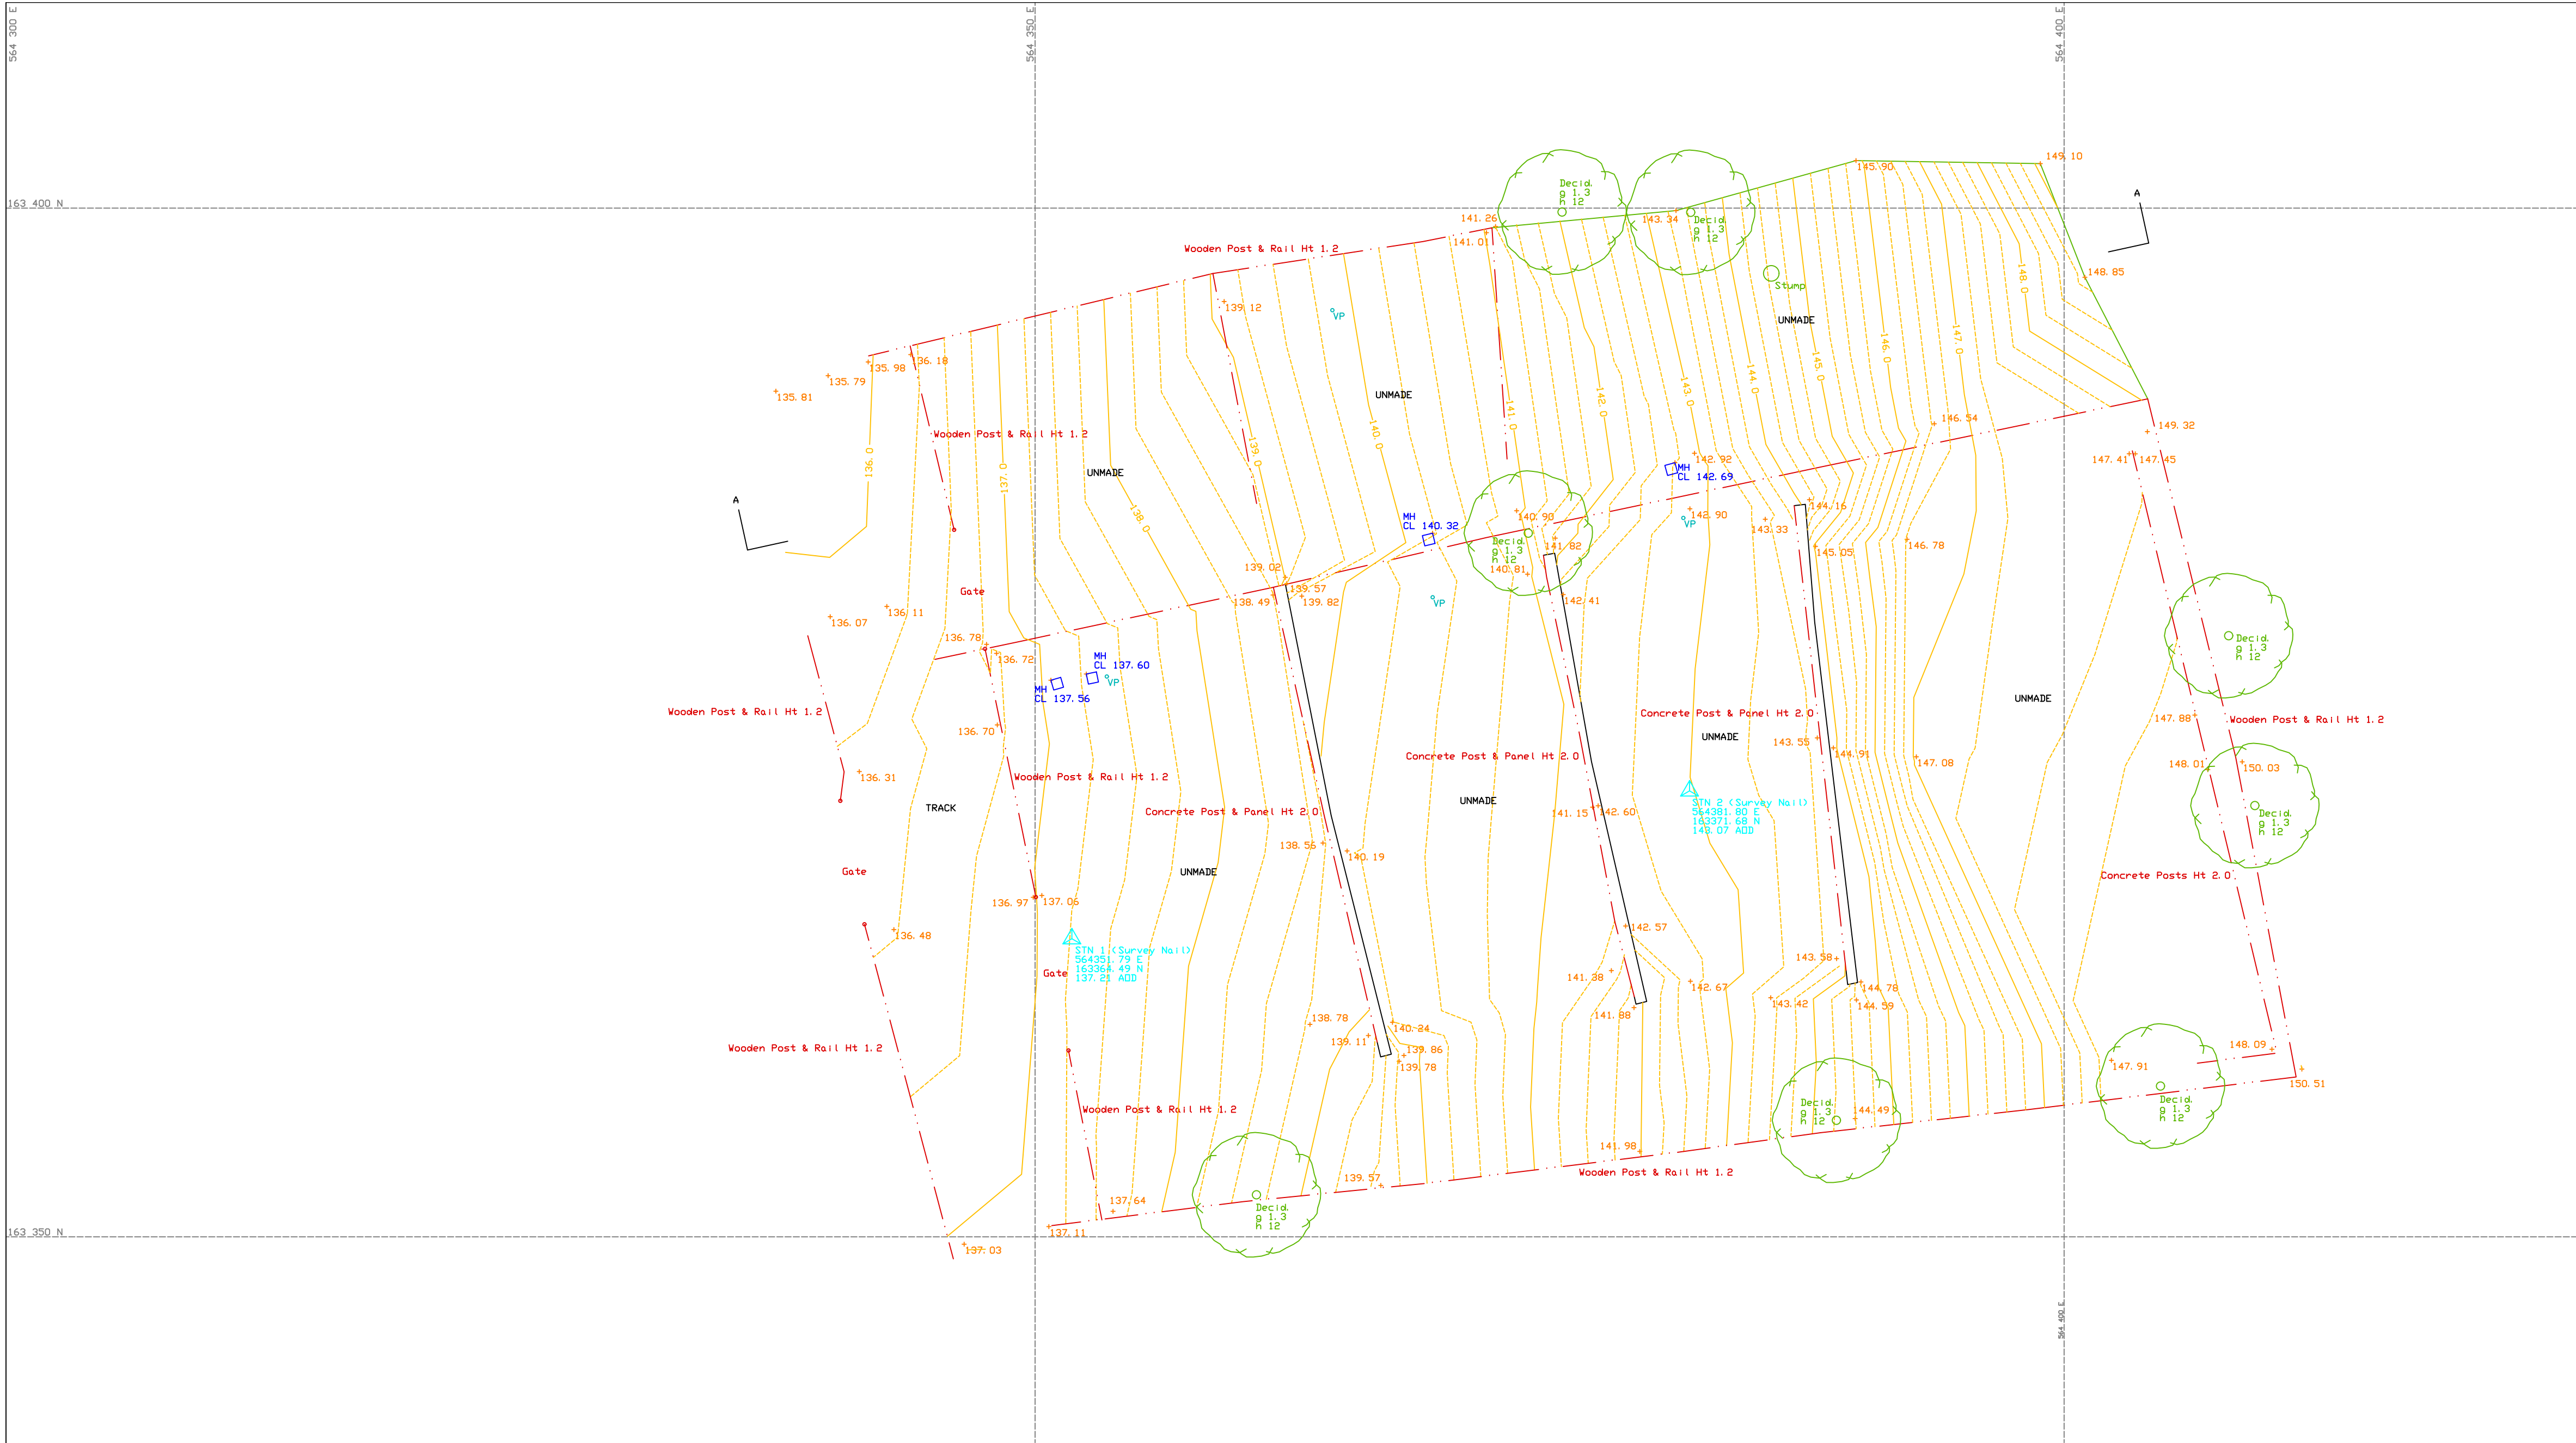

OFFICE 1, BETEC BUSINESS PARK,
LOVE LANE, CROCHESTER, G17 1TG
TEL/FAX 01285-654522
www.sitechsurveying.co.uk

SECOND FLOOR, 17 BREWER STREET
HAUSTONE, KENT, ME4 0BU
TEL/FAX 01622 678900
Email info@sitechsurveying.co.uk

LAND AT HERON HILL LANE, MEOPHAM

CLIENT **PRIDEAUX PLANNERS**



SHEET 1 OF 1
DRAWN AutoCAD
SEE ALSO

SCALE 1:200
SURVEY JOB No. 12513
SURVEYED - MAY 2022

16300
22

STANDARD REFERENCE

DATUM USED - ORDNANCE SURVEY OSGM 15 TM GPS

BENCH MARKS USED - ODSM 02 TM GPS

SITE BENCH MARKS ESTABLISHED - SURVEY STATIONS (SEE PLAN)

SURVEY STATIONS INDICATED THUS

PROJECTION - ODSM 15 TM GPS (Scale factor not applied)

ABBREVIATIONS

ACU	AIR CONDITIONING UNIT	KD	KERB OUTLET	RWP	RAIN WATER PIPE
CL	COVER LEVEL	L	LIGHT	SC	STOP COCK
E	EARTH POINT	LP	LAMPPOST	SL	SUMP LEVEL
ECP	ELECTRICITY CABLE PIT	MH	MANHOLE	SP	SOIL PIPE
EP	ELECTRICITY POLE	Mer	SERVICE MARKER	SV	SLUICE VALVE
FH	FIRE HYDRANT	NB	NOTICE BOARD	TGB	TELEPHONE CALL BOX
FL	FLOOR LEVEL	NFI	NO FURTHER INFORMATION	TIC	TELEPHONE INSPECTION COVER
G	GULLY	ODSM	ORDNANCE SURVEY BENCH MARK	TP	TELEPHONE POLE
GC	GAS COCK	P	POST OR PILLAR	UTL	UNABLE TO LIFT
GV	GAS VALVE	RE	RODDING EYE	VP	VENT PIPE
IC	INSPECTION COVER	RG	ROAD GULLY	WL	WALL LEVEL
IL	INVERT LEVEL	RV	RETAINING WALL	WM	WATER METER

