


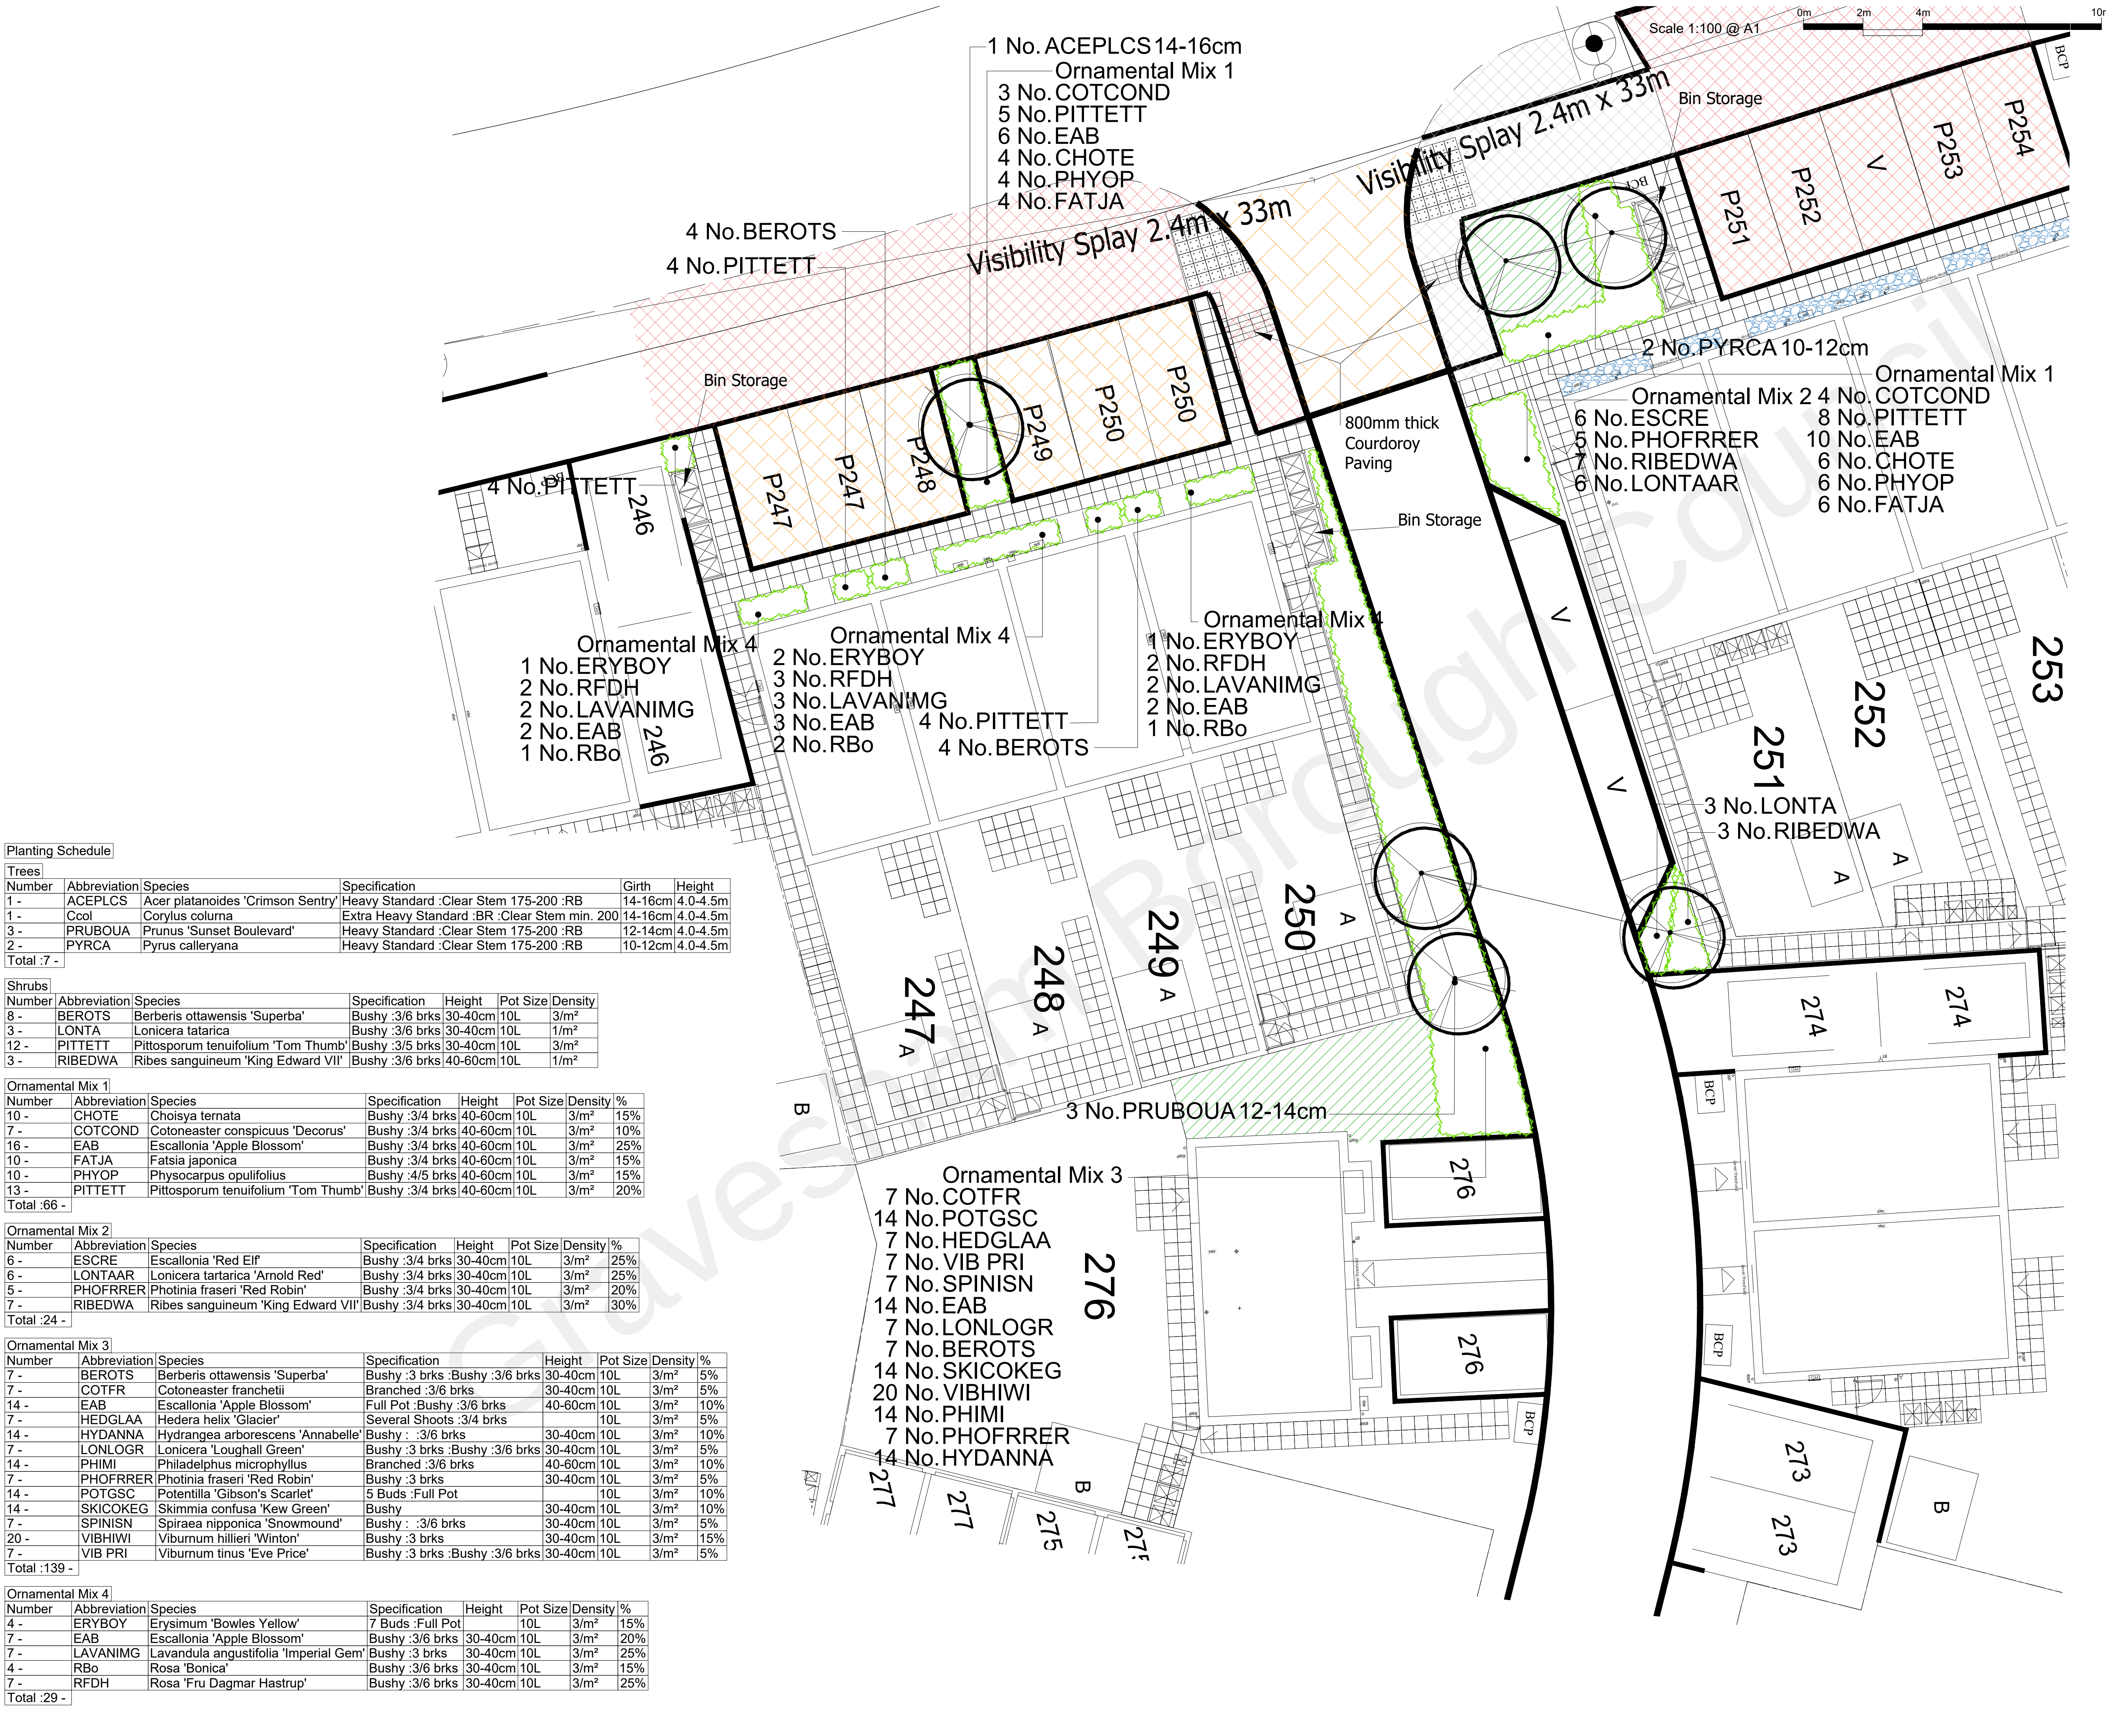

Planting Schedule

Trees					
Number	Abbreviation	Species	Specification	Girth	Height
1 -	ACEPLCS	Acer platanoides 'Crimson Sentry'	Heavy Standard :Clear Stem 175-200 :RB	14-16cm	4.0-4.5m
1 -	Cool	Corylus columa	Extra Heavy Standard :BR :Clear Stem min. 200	14-16cm	4.0-4.5m
3 -	PRUBOUA	Prunus 'Sunset Boulevard'	Heavy Standard :Clear Stem 175-200 :RB	12-14cm	4.0-4.5m
2 -	PYRCA	Pyrus calleryana	Heavy Standard :Clear Stem 175-200 :RB	10-12cm	4.0-4.5m
Total :7 -					

Shrubs					
Number	Abbreviation	Species	Specification	Height	Pot Size
8 -	BEROTS	Berberis ottawensis 'Superba'	Bushy :3/6 brks	30-40cm	10L
3 -	LONTA	Lonicera tatarica	Bushy :3/6 brks	30-40cm	10L
12 -	PITTETT	Pittosporum tenuifolium 'Tom Thumb'	Bushy :3/5 brks	30-40cm	10L
3 -	RIBEDWA	Ribes sanguineum 'King Edward VII'	Bushy :3/6 brks	40-60cm	10L

Ornamental Mix 1							
Number	Abbreviation	Species	Specification	Height	Pot Size	Density	%
10 -	CHOTE	Choisya ternata	Bushy :3/4 brks	40-60cm	10L	3/m²	15%
7 -	COTCOND	Cotoneaster conspicuus 'Decorus'	Bushy :3/4 brks	40-60cm	10L	3/m²	10%
16 -	EAB	Escallonia 'Apple Blossom'	Bushy :3/4 brks	40-60cm	10L	3/m²	25%
10 -	FATJA	Fatsia japonica	Bushy :3/4 brks	40-60cm	10L	3/m²	15%
10 -	PHYOP	Physocarpus opulifolius	Bushy :4/5 brks	40-60cm	10L	3/m²	15%
13 -	PITTETT	Pittosporum tenuifolium 'Tom Thumb'	Bushy :3/4 brks	40-60cm	10L	3/m²	20%
Total :66 -							

Ornamental Mix 2							
Number	Abbreviation	Species	Specification	Height	Pot Size	Density	%
6 -	ESCRE	Escallonia 'Red Elf'	Bushy :3/4 brks	30-40cm	10L	3/m²	25%
6 -	LONTAAR	Lonicera tartarica 'Arnold Red'	Bushy :3/4 brks	30-40cm	10L	3/m²	25%
5 -	PHOFRRER	Photinia fraseri 'Red Robin'	Bushy :3/4 brks	30-40cm	10L	3/m²	20%
7 -	RIBEDWA	Ribes sanguineum 'King Edward VII'	Bushy :3/4 brks	30-40cm	10L	3/m²	30%
Total :24 -							

Ornamental Mix 3							
Number	Abbreviation	Species	Specification	Height	Pot Size	Density	%
7 -	BEROTS	Berberis ottawensis 'Superba'	Bushy :3 brks :Bushy :3/6 brks	30-40cm	10L	3/m²	5%
7 -	COTFR	Cotoneaster franchetii	Branched :3/6 brks	30-40cm	10L	3/m²	5%
14 -	EAB	Escallonia 'Apple Blossom'	Full Pot :Bushy :3/6 brks	40-60cm	10L	3/m²	10%
7 -	HEDGLAA	Hedera helix 'Glacier'	Several Shoots :3/4 brks	10L	3/m²	5%	
14 -	HYDANNA	Hydrangea arborescens 'Annabelle'	Bushy : :3/6 brks	30-40cm	10L	3/m²	10%
7 -	LONLOGR	Lonicera 'Loughall Green'	Bushy :3 brks :Bushy :3/6 brks	30-40cm	10L	3/m²	5%
14 -	PHIMI	Philadelphus microphyllus	Branched :3/6 brks	40-60cm	10L	3/m²	10%
7 -	PHOFRRER	Photinia fraseri 'Red Robin'	Bushy :3 brks	30-40cm	10L	3/m²	5%
14 -	POTGSC	Potentilla 'Gibson's Scarlet'	5 Buds :Full Pot	10L	3/m²	10%	
14 -	SKICOKEG	Skimmia confusa 'Kew Green'	Bushy	30-40cm	10L	3/m²	10%
7 -	SPINISN	Spiraea nipponica 'Snowmound'	Bushy : :3/6 brks	30-40cm	10L	3/m²	5%
20 -	VIBHIWI	Viburnum hillei 'Winton'	Bushy :3 brks	30-40cm	10L	3/m²	15%
7 -	VIB PRI	Viburnum tinus 'Eve Price'	Bushy :3 brks :Bushy :3/6 brks	30-40cm	10L	3/m²	5%
Total :139 -							

Ornamental Mix 4							
Number	Abbreviation	Species	Specification	Height	Pot Size	Density	%
4 -	ERYBOY	Erysimum 'Bowles Yellow'	7 Buds :Full Pot	10L	3/m²	15%	
7 -	EAB	Escallonia 'Apple Blossom'	Bushy :3/6 brks	30-40cm	10L	3/m²	20%
7 -	LAVANIMG	Lavandula angustifolia 'Imperial Gem'	Bushy :3 brks	30-40cm	10L	3/m²	25%
4 -	RBo	Rosa 'Bonica'	Bushy :3/6 brks	30-40cm	10L	3/m²	15%
7 -	RFDH	Rosa 'Fru Dagmar Hastrup'	Bushy :3/6 brks	30-40cm	10L	3/m²	25%
Total :29 -							

NOTES:
Based upon the Ordnance Survey map with permission of The Controller of Her Majesty's Stationery Office, © Crown Copyright.
Aspect Landscape Planning Ltd, West Court, Hardwick Business Park, Noral Way, Banbury OX16 2AF.
Licence 10006346
Copyright reserved

- KEY:
- Proposed Trees
(to be positioned 2m from highway boundary and 1m from kerb edge)
 - Proposed Ornamental Shrubs
(50mm Bark mulch to be included around planting)
 - Proposed Premium Grade Turf
(100mm min gravel strip with timber edge to be installed along building edge)
(Rolawn Matulation Turf Rolls or Similar to plot frontages)
 - Small 30mm Decorative Gravel
overlaid over geotextile membrane
(Gravel to be agreed before
Installation and include a timber edge)
 - Tobermore Tegula Permeable 80mm
Bracken or similar approved.
Staggered Pattern
(240 x 160 x 80mm)
 - Tobermore Sienna 80mm
Sandstone or similar approved.
Herringbone Pattern
(160 x 240 x 80mm)
 - Asphalt /Tarmac Surfacing
 - Tobermore Textured Flags
Located to dwelling frontages &
Back Gardens
Buff or similar approved.
Stack Bond Pattern
(600 x 600 x 50mm)
 - Surface Mounted Tactile Paving.
Style: Corduroy Hazard Warning Tactile
Size: 400mm x 400mm
Colour: Charcoal, Buff or Yellow
or similar approved
 - Surface Mounted Tactile Paving
Style: Highway Blister Tactile
Size: 400mm x 400mm or
450mm x 450mm.
Colour: Buff or Red
or similar approved

REV

DATE

NOTE

Drawn Chk'd

aspect

landscape planning

TITLE

Coldharbour Rd Gravesend
Planting Plan Plots 247-250/252-253

CLIENT

Bovis Homes

SCALE

1:100@A1

DATE

OCT 2022

DRAWN

JB

CHK'D

CW

DRAWING NUMBER

8092.PP.1.0

REVISION