




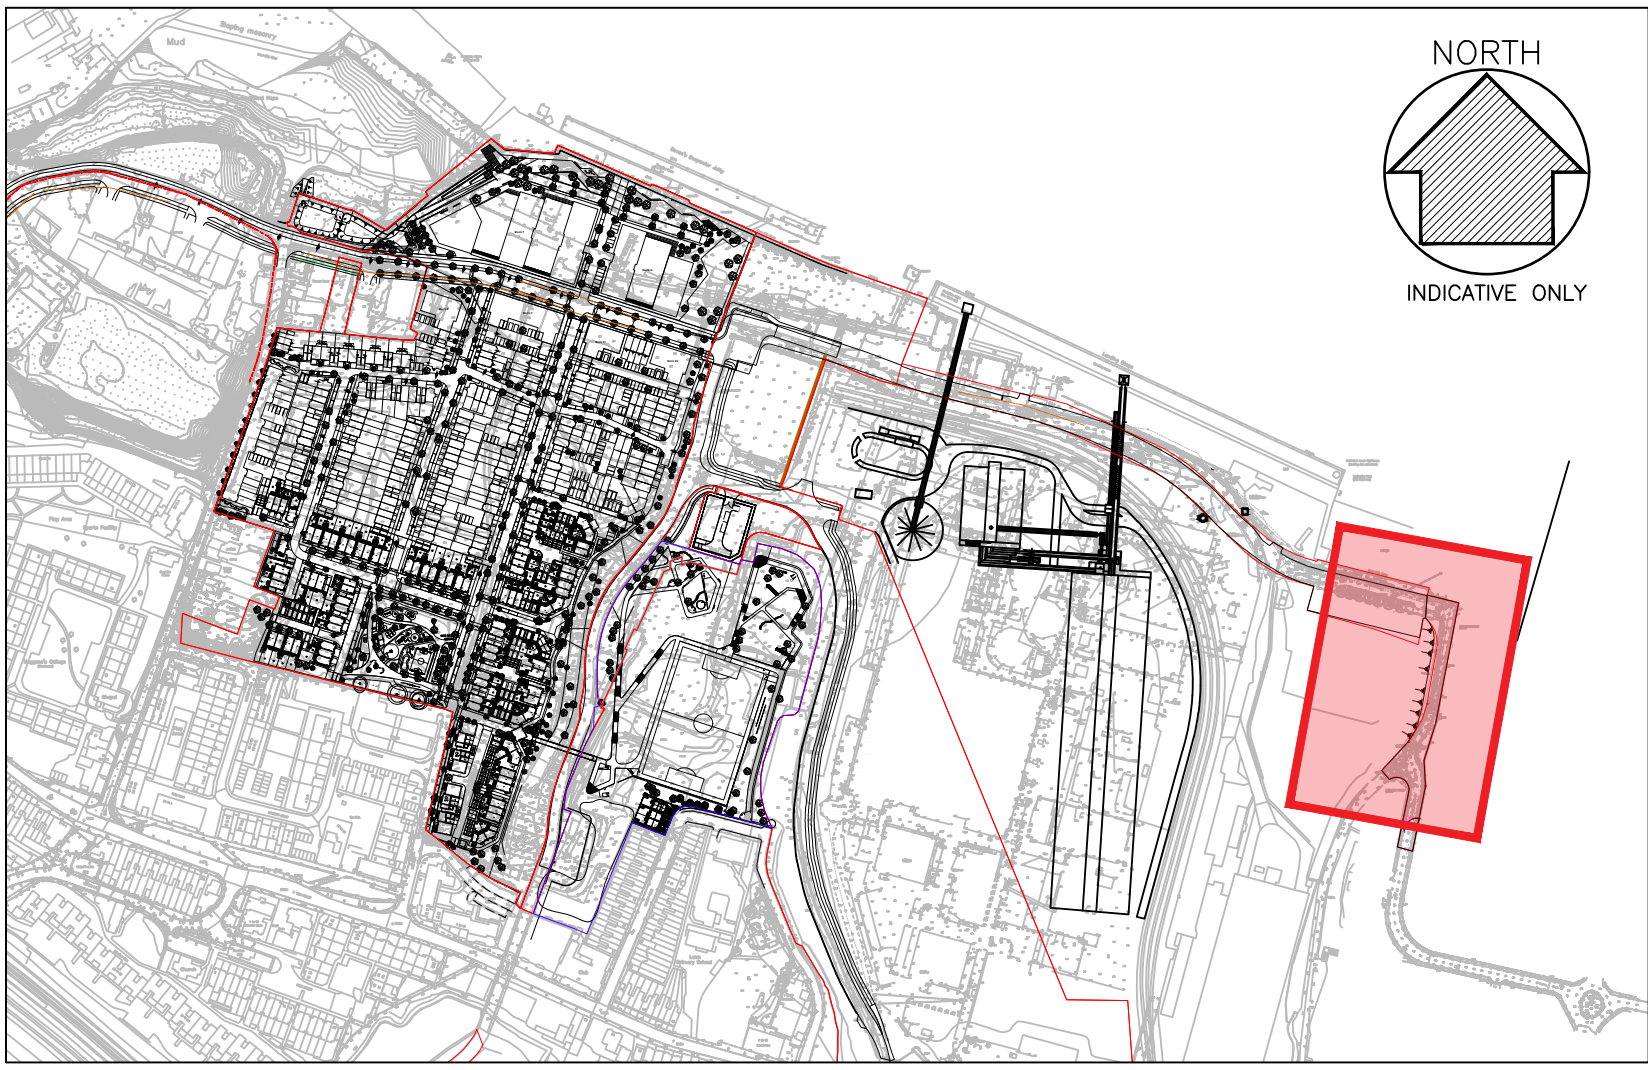


KEY PLAN- NTS

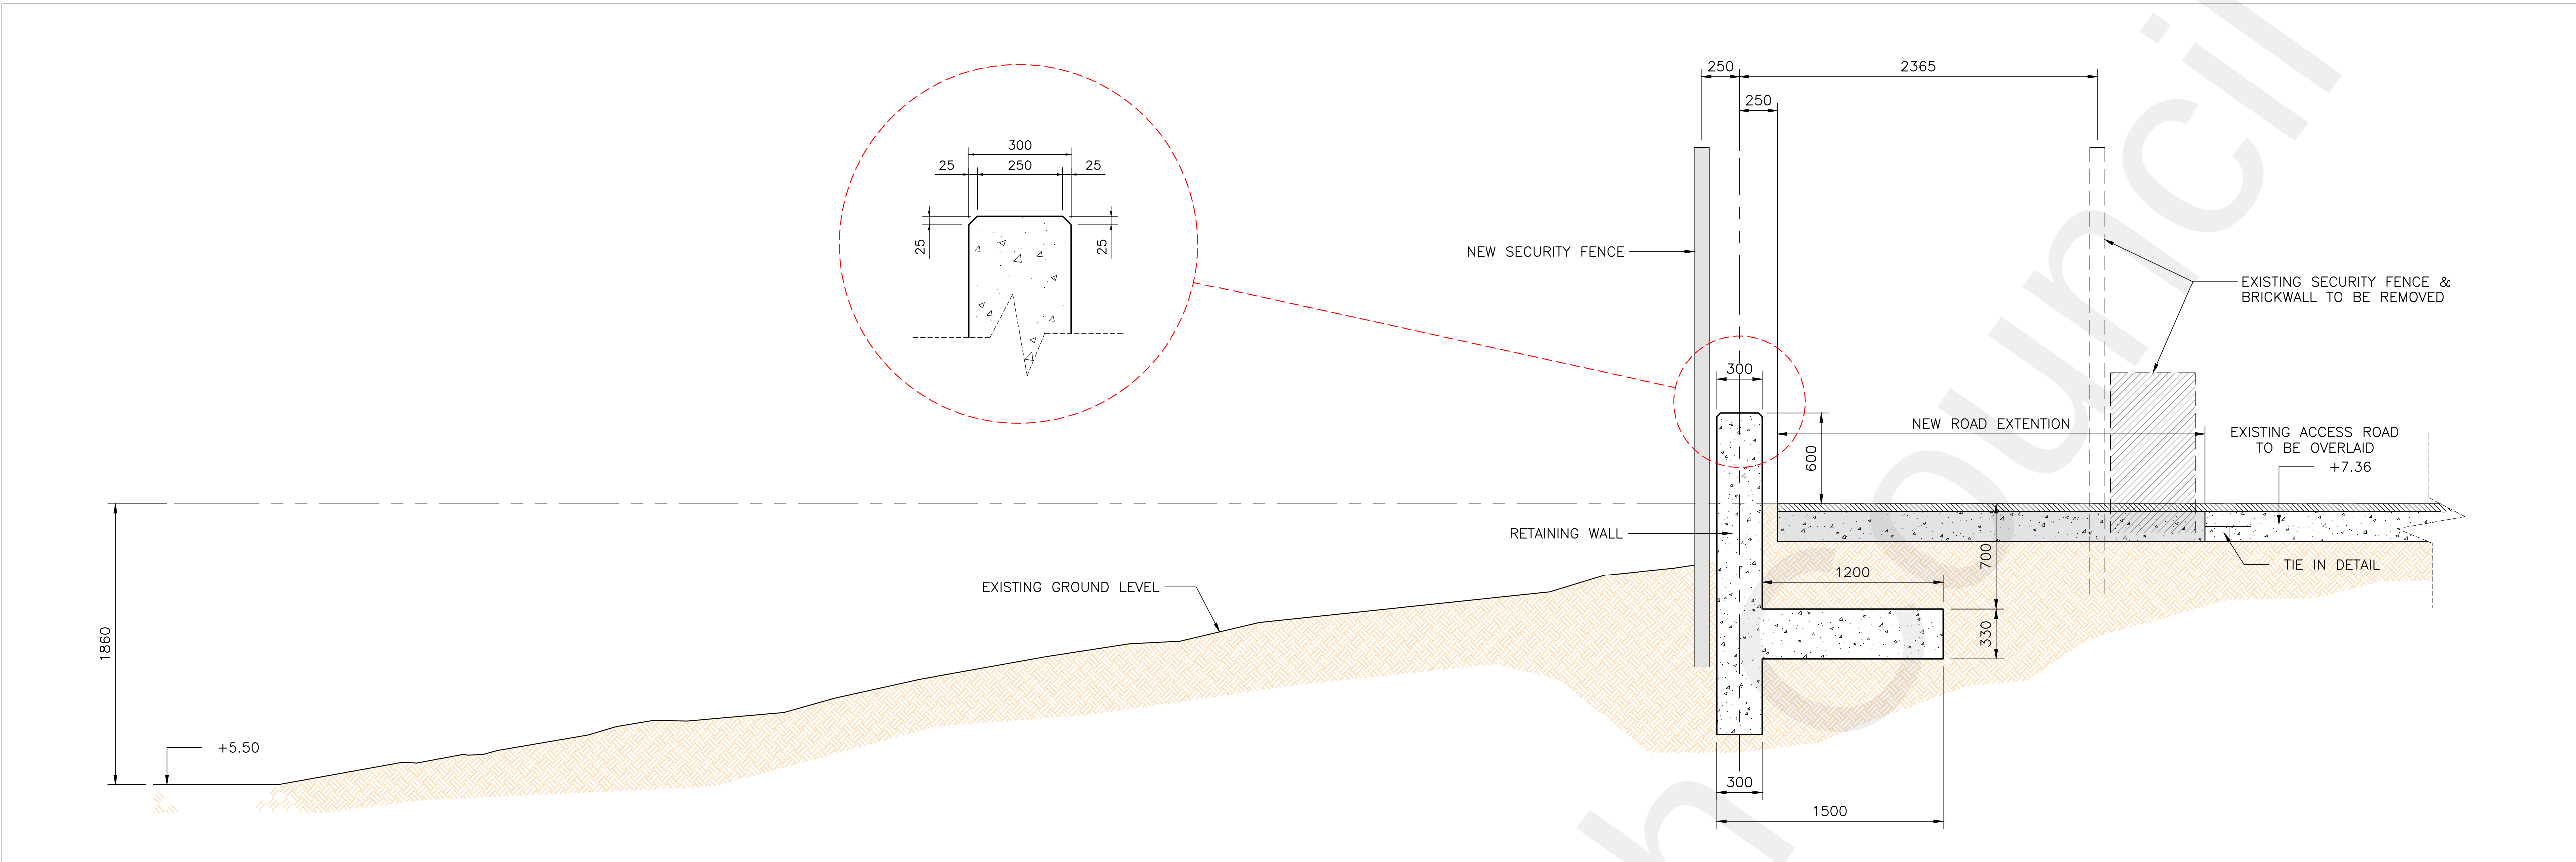

SECTION A-A  
SCALE 1:25

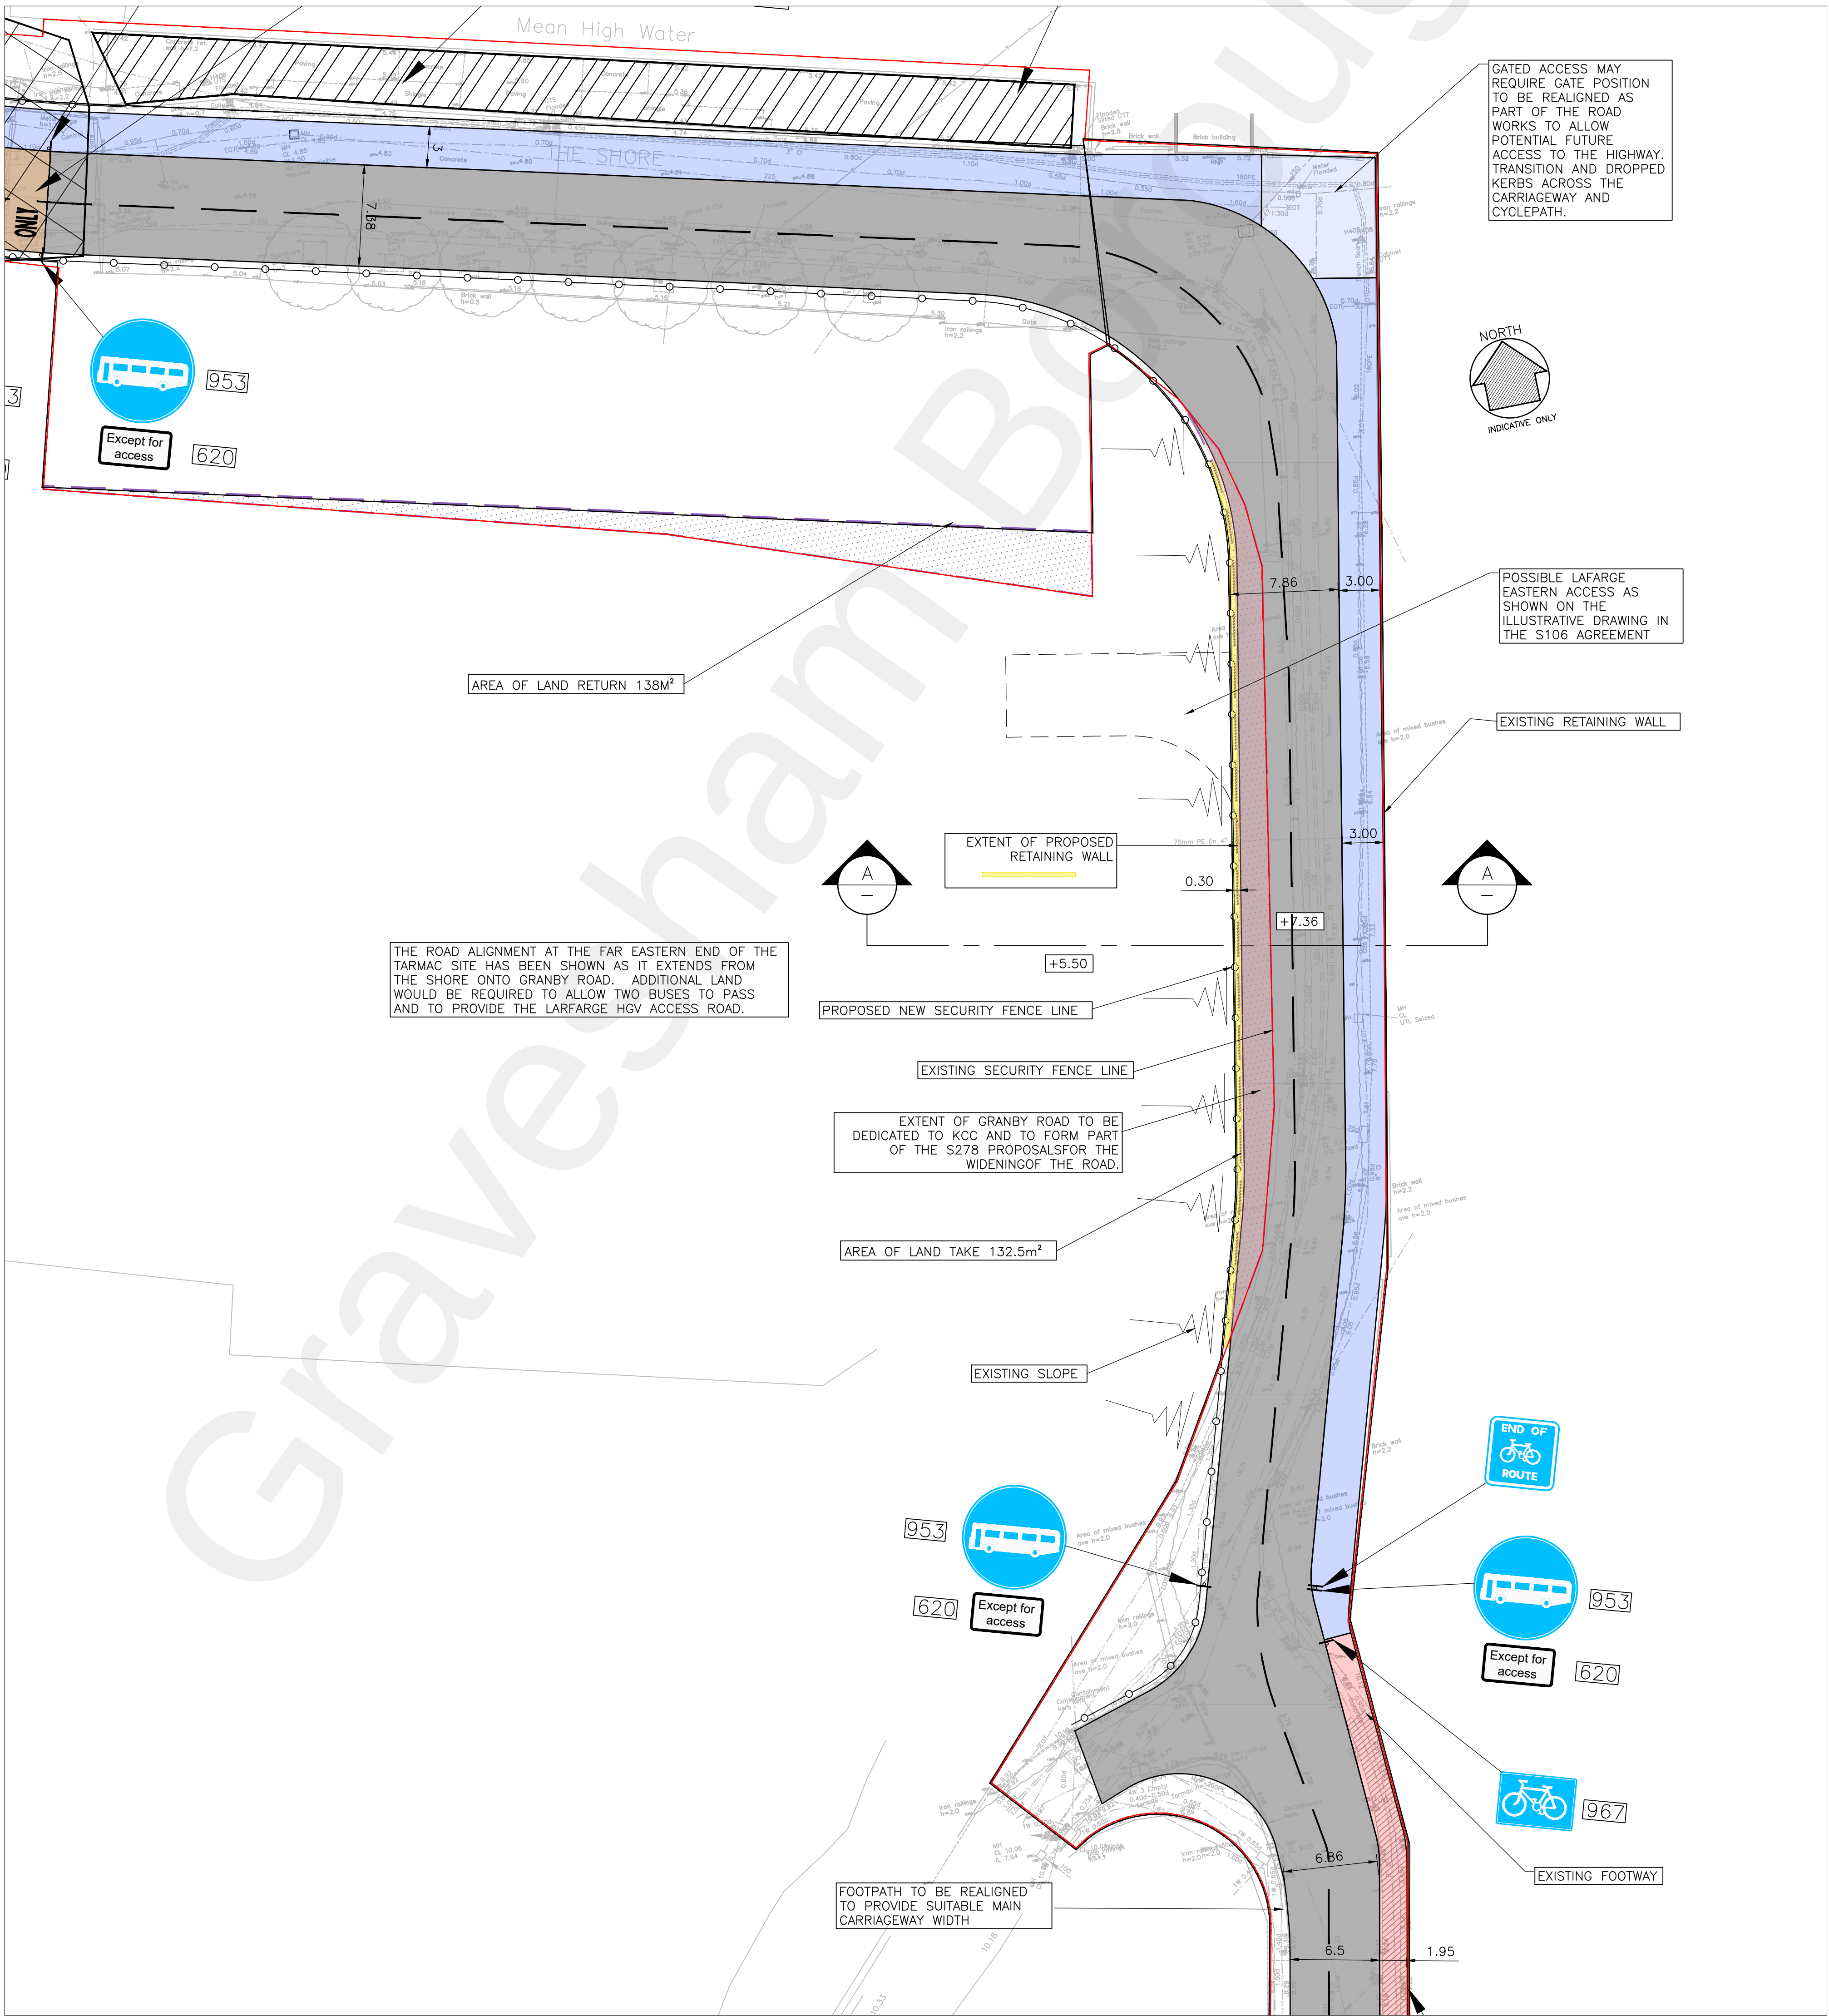

FAST TRACK GRANBY ROAD EXTENSION CA  
SCALE 1:250

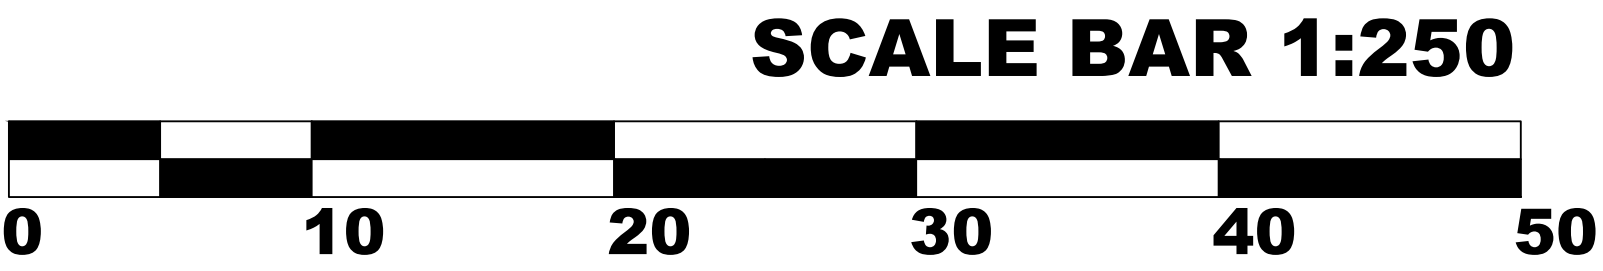

DO NOT SCALE HARD COPIES OF THIS DRAWING OR  
WITHHOLD OR REPRODUCE THIS DRAWING OR  
COORDINATES ARE TO BE RELIED UPON

COPYRIGHT RESERVED

GENERAL NOTES

1. THIS DRAWING IS TO BE READ IN CONJUNCTION WITH THE ARCHITECTS, SPECIALISTS AND ENGINEERS DRAWINGS AND SPECIFICATIONS. ANY DISCREPANCIES ARE TO BE REPORTED TO THE ARCHITECT/ENGINEER IMMEDIATELY.

LATEST REVISIONS ARE 'TAGGED' WITH THIS INDICATOR. HOWEVER, ALL USERS OF THIS DRAWING MUST SATISFY THEMSELVES OF ALL REVISIONS TO ANY PREVIOUS ISSUES, BY COMPARISON OF THIS DRAWING AGAINST OTHER ISSUES, AS IT CANNOT BE GUARANTEED THAT EVERY ITEM OF REVISION HAS BEEN 'TAGGED'.

| Rev       | Date     | Description     | Drawn | Checked |
|-----------|----------|-----------------|-------|---------|
| G         |          |                 |       |         |
| F         |          |                 |       |         |
| E         |          |                 |       |         |
| D         |          |                 |       |         |
| C         |          |                 |       |         |
| B         |          |                 |       |         |
| A         | 11.08.22 | SCALE BAR ADDED | LINE  | NTU     |
| Revisions |          |                 |       |         |
| Date      | 13.05.22 | FIRST ISSUE     | RPA   | NTU     |
| Project   |          |                 |       |         |

MIXED USED DEVELOPMENT  
NORTHFLEET AND HARBOUR VILLAGE

FAST TRACK GRANBY  
ROAD EXTENSION

BELLWAY /  
NWM PROPERTIES

