


7
143
PROPOSED SECTIONAL ELEVATION 7 (EAST)
1:100

0 1 2 3 4 5m


PROPOSED NEW ENTRANCE
WITH RAMP AND STEPPED
ACCESS

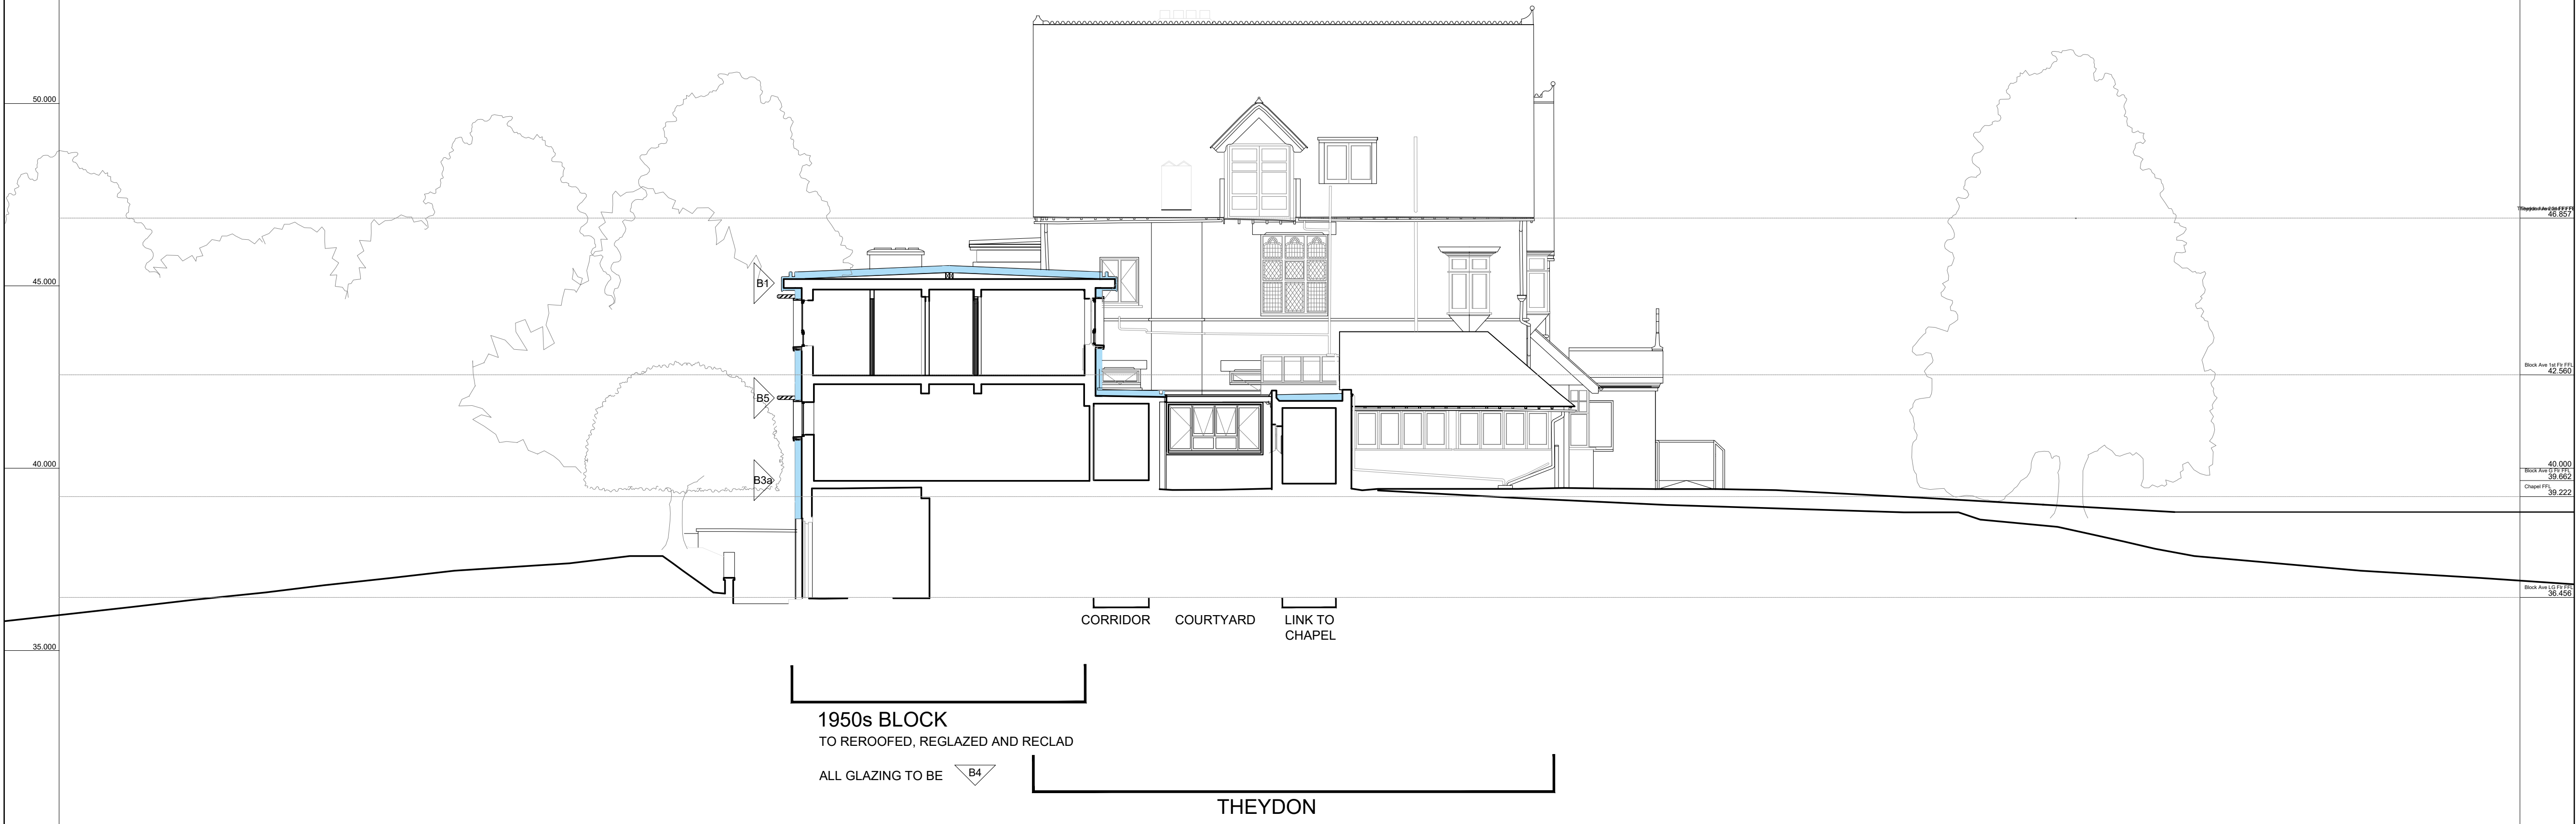

8
143
PROPOSED SECTIONAL ELEVATION 8 (WEST)
1:100

0 1 2 3 4 5m

PROPOSED STAIRCASE
EXTENSION

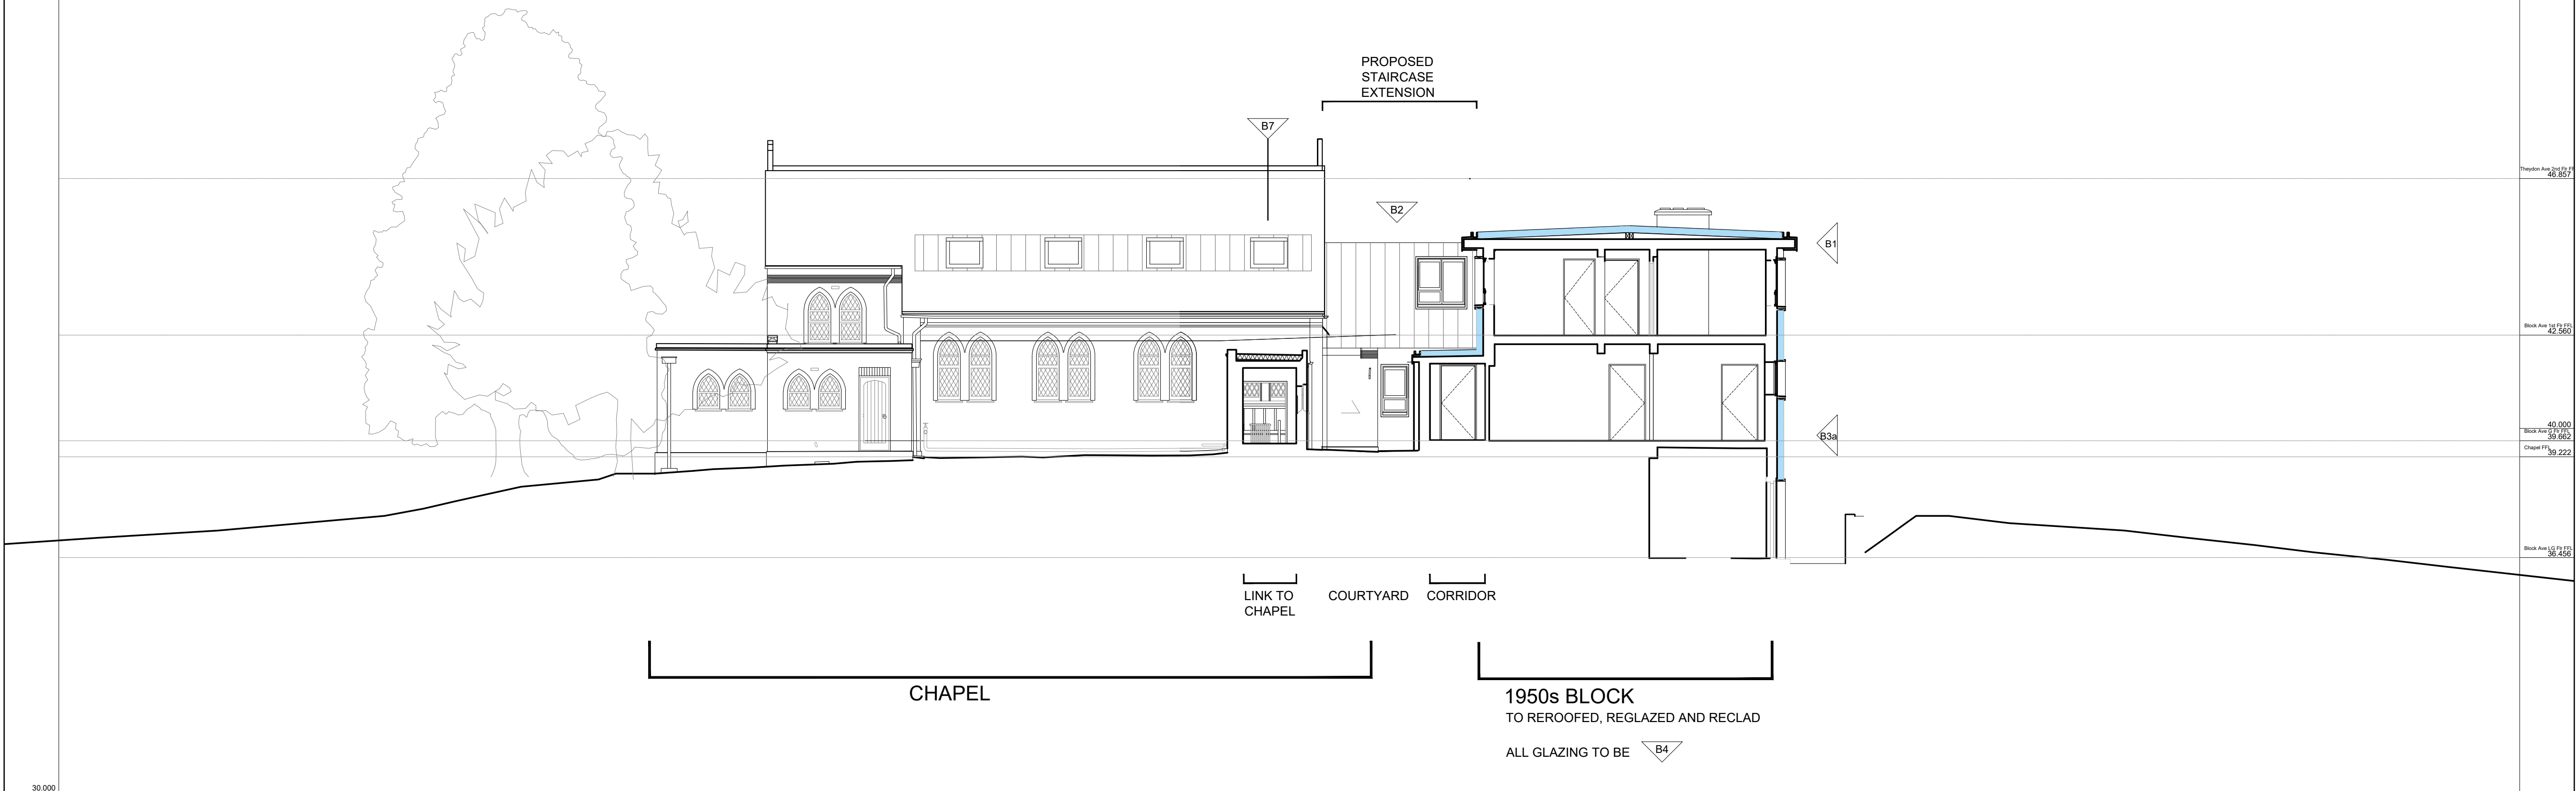

NOTES

- BUILDING ELEMENT KEY**
- B1 - Black EPDM single ply roofing membrane
 - B2 - Standing seam zinc roofing and cladding
 - B3a - Cork
 - B3b - Insulated render
 - B4 - Double glazed aluminum/timber composite windows and doors
 - B5 - Brise Soleil
 - B6 - Photovoltaic panels
 - B7 - Rooflights
 - B8 - Double glazed timber windows and doors

clayarchitecture

FOR PLANNING

ISSUE DATE: 15/12/23

A 15.12.23 CP Design development
Rev. Date By Notes
Copyright Clay Architecture Ltd
All dimensions are to be verified by the contractor before commencing works
Project
CONVENT OF MERCY, GRAVESEND
PROPOSAL FOR DOWNSIZING
Client
SISTERS OF MERCY

clayarchitecture

Great Lines Studios, Marlborough Road, Gillingham, Kent ME7 5HB
T: 01634 573 017
www.clayarchitecture.com
E: design@clayarchitects.com

Title
PLANNING
PORP'D SECTIONS / ELEVS 7 & 8
Drawing No.
5285/PL/143
Scale
1:100
@ A1 size
Date
05/06/2023
Revision
A
Drawn
GEN
Authorised