


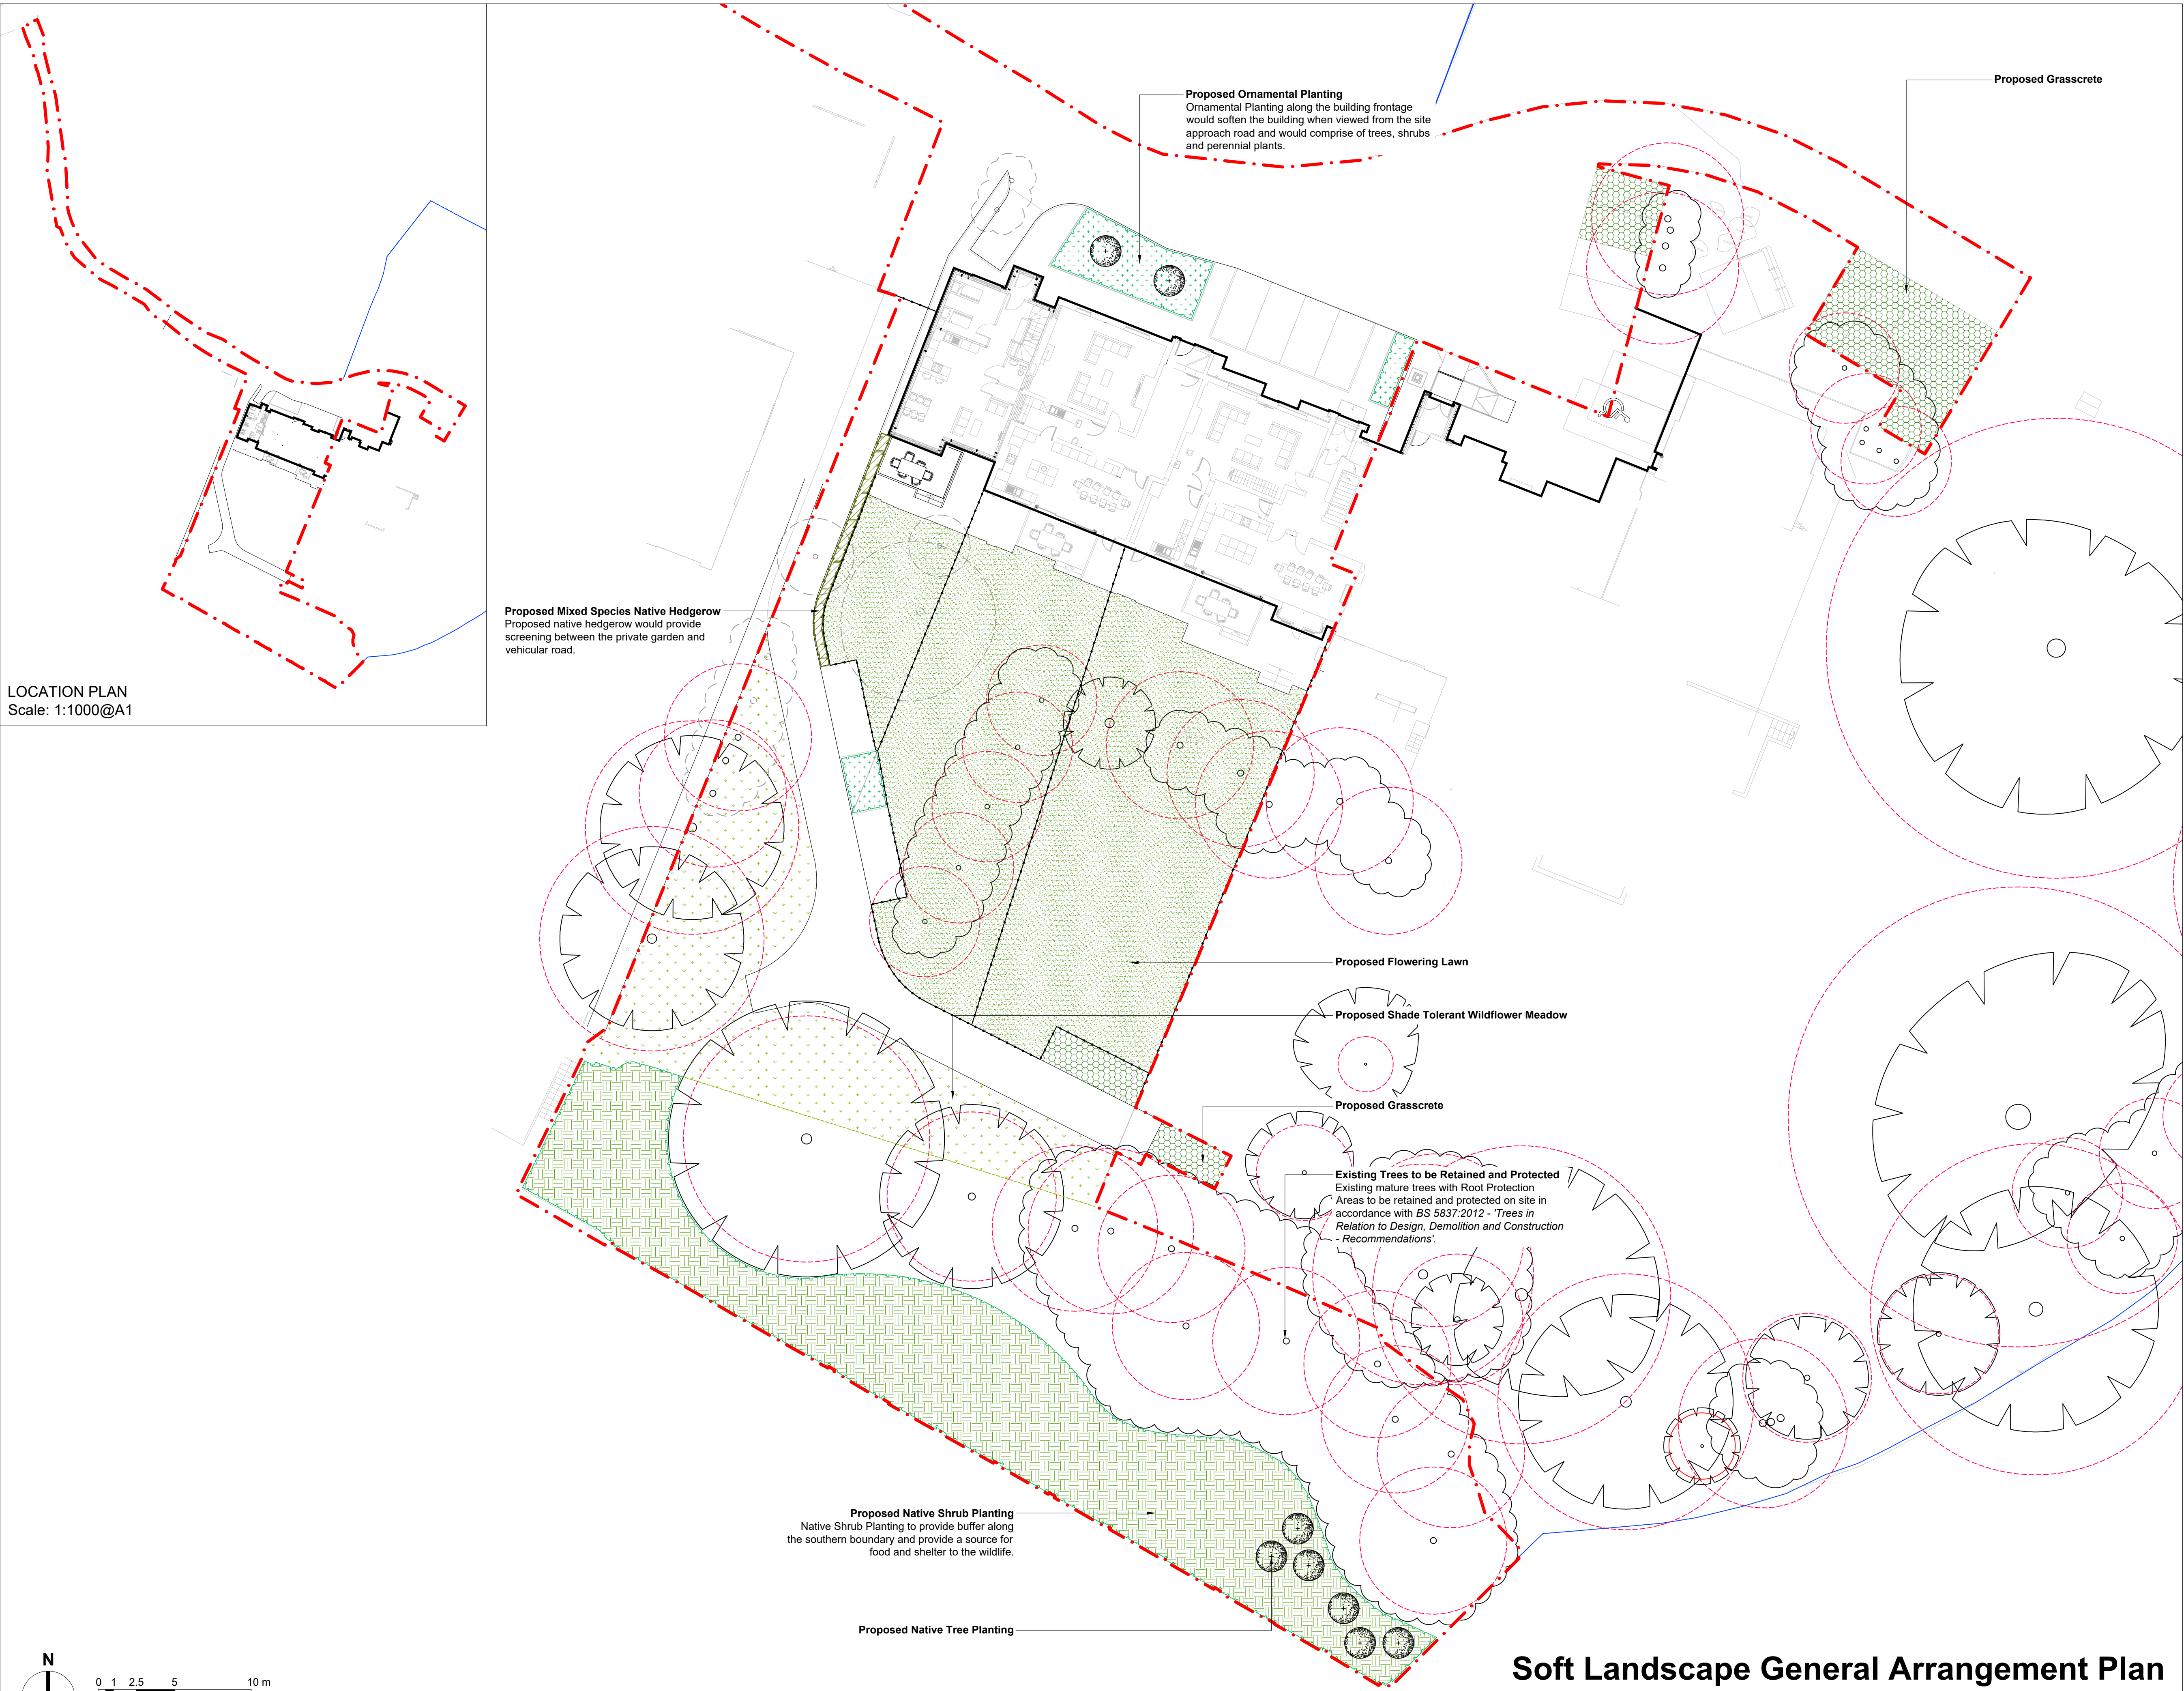

LOCATION PLAN
Scale: 1:1000@A1

Legend

- Site Boundary
- Existing Trees to be Retained and Protected
Existing mature trees with Root Protection Areas to be retained and protected on site in accordance with BS 5837:2012 - 'Trees in Relation to Design, Demolition and Construction - Recommendations'.
- Existing Vegetation to be Retained
- Existing Vegetation To be Removed
- Proposed Native Trees
- Proposed Native Hedgerows
- Proposed Ornamental Planting
- Proposed Native Shrub Planting
- Proposed Shade Tolerant Native Wildflower Grassland
- Proposed Flowering Lawn
- Proposed Grasscrete

Notes:


- To be read in conjunction with accompanying documents produced by the Landscape Architect.
- Not to be used for Contract nor Construction purposes.

Rev	Description	Date	Drawn	Appr
00	Planning Issue	23.04.26	SP	KM

LIZARD
Landscape Design and Ecology

Top Floor - Caravelle House, 17-19 Goring Road, Worthing, BN12 4AP
01903 216033 office@lizardlandscape.co.uk lizardlandscapeecology.com

Client	Convent of Mercy
Project Title and Location	St Josephs Convent Gravesend
Drawing Title	Soft Landscape General Arrangement Plan
Scale	1:200@A1
Drawn	SP
Approved	KM
Date	23.04.26
Drawing No	LLD3629-LAN-DWG-100
Revision	00

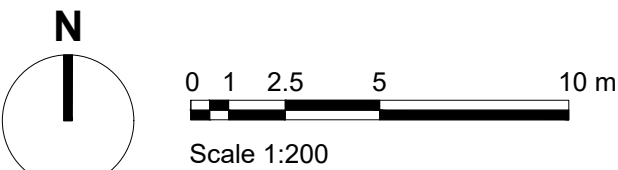

Soft Landscape General Arrangement Plan
St Josephs Convent, Gravesend