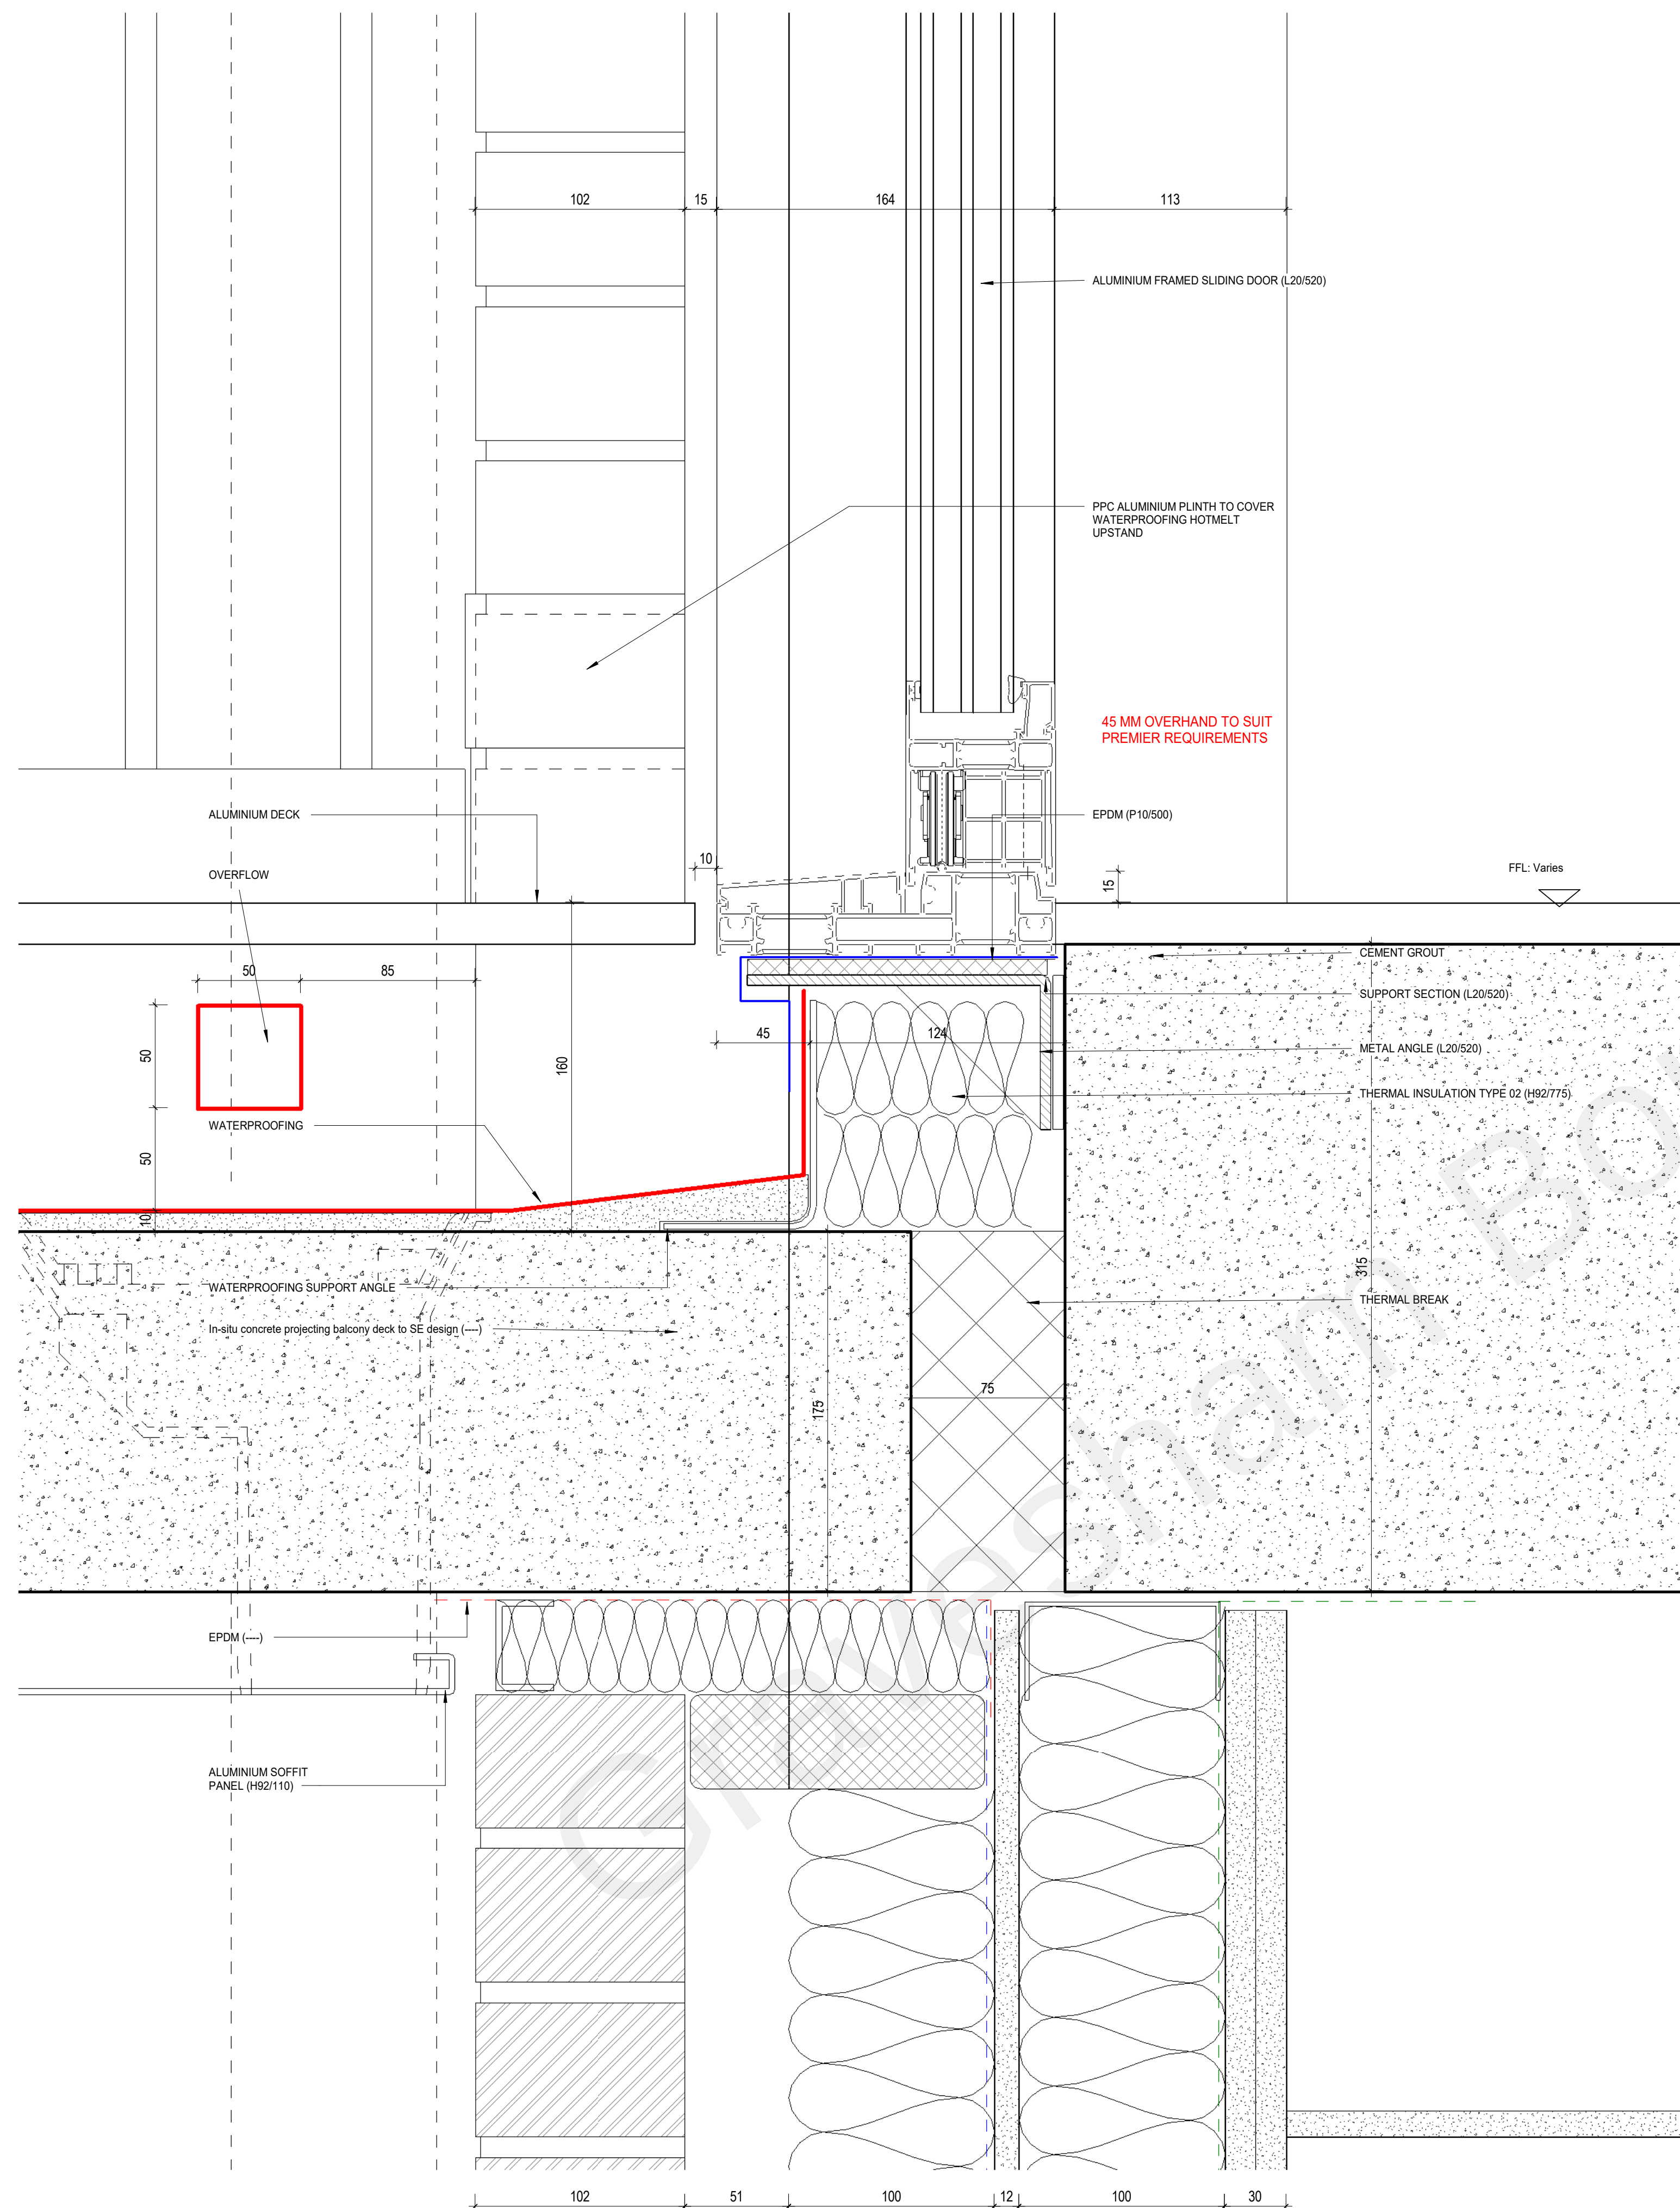
[illegible]

**SIGNIFICANT HEALTH AND SAFETY RISKS
(UNUSUAL AND DIFFICULT TO MANAGE ONLY)**

It is assumed that all works will be carried out by a competent contractor working, where appropriate, to an approved method statement.

In addition to the hazards/risks normally associated with the types of work detailed on this drawing, note the following:

DO NOT SCALE OFF THIS DRAWING

This scheme is subject to town planning and all other necessary consents.

Dimensions, area and levels where given are only approximate and subject to site survey. All dimensions are to be checked on site. Any discrepancies or variations are to be reported to the architect before work commences.

Drawings dimensions only are to be taken from this drawing.

This drawing is to be read in conjunction with all relevant consultants' and / or specialists drawings / documents and any discrepancies or variations are to be reported to the architect before the affected work commences.

Magnetic media does not constitute contract documentation and updates of this data will occur. These files are current as of the date of issue. Four sets of a printed version of these drawings are to be made. Risk is not to be always made to the hard copy which is superior to the digital format. Any document produced by yourselves which contains part or all of this data remains your responsibility and contains your warranties. Whilst Leslie Jones make every effort to ensure that it is scanned for viruses, we cannot guarantee that it does not contain any.

STAGE 4 / 5 ISSUE

Client
REEF GROUP

Consultants
HENRY, G&T, EDC, MANHIRE,
WATERMAN, HED, 1ST LINE
DEFENCE, BB7

leslie jones
architecture

Suite 3.02
Grand Union Studios
332 Ladbroke Grove
London W10 5AD
T: 020 7255 1150
F: 020 7255 6700
E: admin@leslie-jones.co.uk

Job Title
THE CHARTER RIBA STAGE 4/5

Project Number	3732
----------------	------

Drawing Title

SITEWIDE ALUMINIUM FRAMED SLIDING
DOOR TO BALCONY THRESHOLD

1:2	@A1	18/12/20	JR	LP
-----	-----	----------	----	----

project	originator	volume	level	type	role	num
---------	------------	--------	-------	------	------	-----

subsidy:	code	description:
	A5	CONTRACTUAL ISSUE

Revision	Date	Description
		C03 SCALE BAR ADDED