


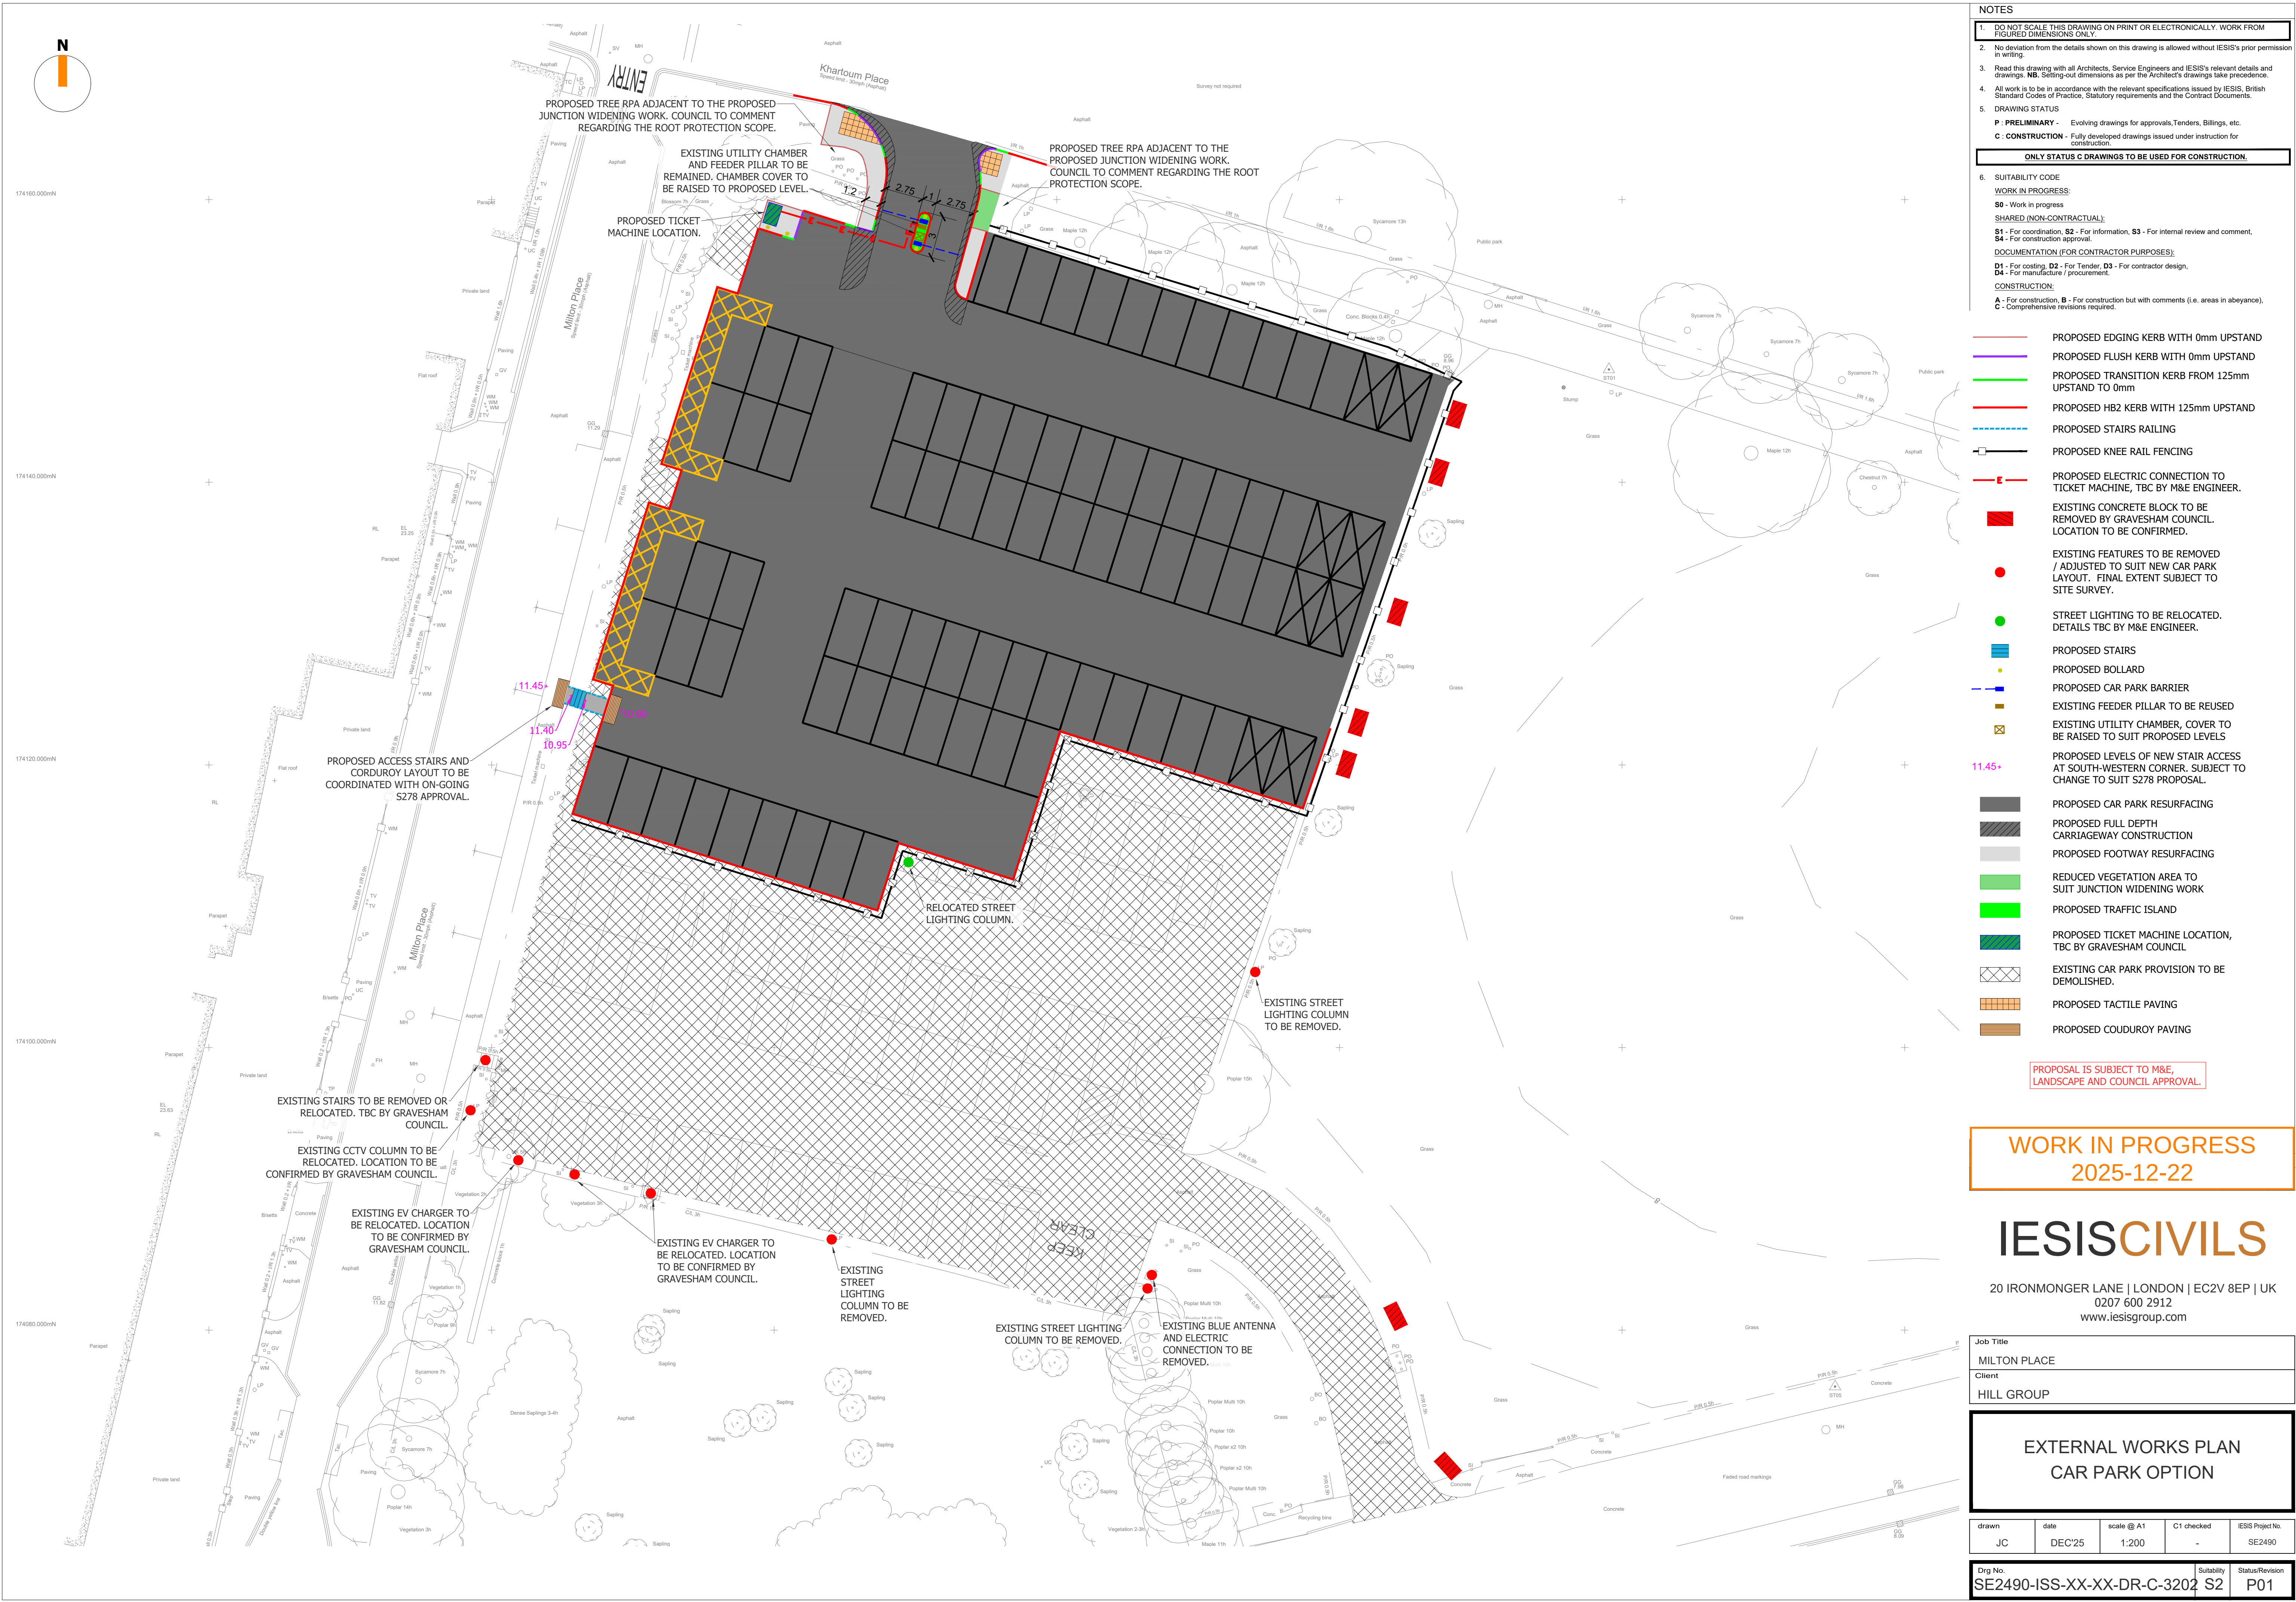


1. DO NOT SCALE THIS DRAWING ON PRINT OR ELECTRONICALLY. WORK FROM FIGURED DIMENSIONS ONLY.

- ONLY STATUS C DRAWINGS TO BE USED FOR CONSTRUCTION.**

WORK IN PROGRESS:
\$0. Work in progress.

DOCUMENTATION (FOR CONTRACTOR PURPOSES):
D1. For e-mail D2. For Tender D3. For contractor design

A - For construction, **B** - For construction but with comments (i.e. areas in abeyance),

 

PROPOSED FLUSH KERB WITH 0mm UPSTAND

PROPOSED HP3 KERB WITH 125mm HPSTAND

----- PROPOSED STAIRS RAILING

PROPOSED ELECTRIC CONNECTION TO

EXISTING CONCRETE BLOCK TO BE
REMOVED BY GRAVESHAM COUNCIL

EXISTING FEATURES TO BE REMOVED

STREET LIGHTING TO BE RELOCATED.

 PROPOSED STAIRS

PROPOSED CAR PARK BARRIER

EXISTING UTILITY CHAMBER, COVER TO

1.45* PROPOSED LEVELS OF NEW STAIR ACCESS
AT SOUTH-WESTERN CORNER. SUBJECT TO

 PROPOSED CAR PARK RESURFACING CARRIAGEWAY CONSTRUCTION

REDUCED VEGETATION AREA TO
SUITE JUNCTION WIDENING WORK

PROPOSED TRAFFIC ISLAND

EXISTING CAR PARK PROVISION TO BE



PROPOSED TACTILE PAVING

 PROPOSED COUDUROY PAVING

Job Title

Client _____

drawn	date	scale @ A1	C1 checked	IESIS Project No.
-------	------	------------	------------	-------------------

Drg No.	Suitability	Status/Revision
---------	-------------	-----------------

© IESIS SPECIAL STRUCTURES LTD 2025