

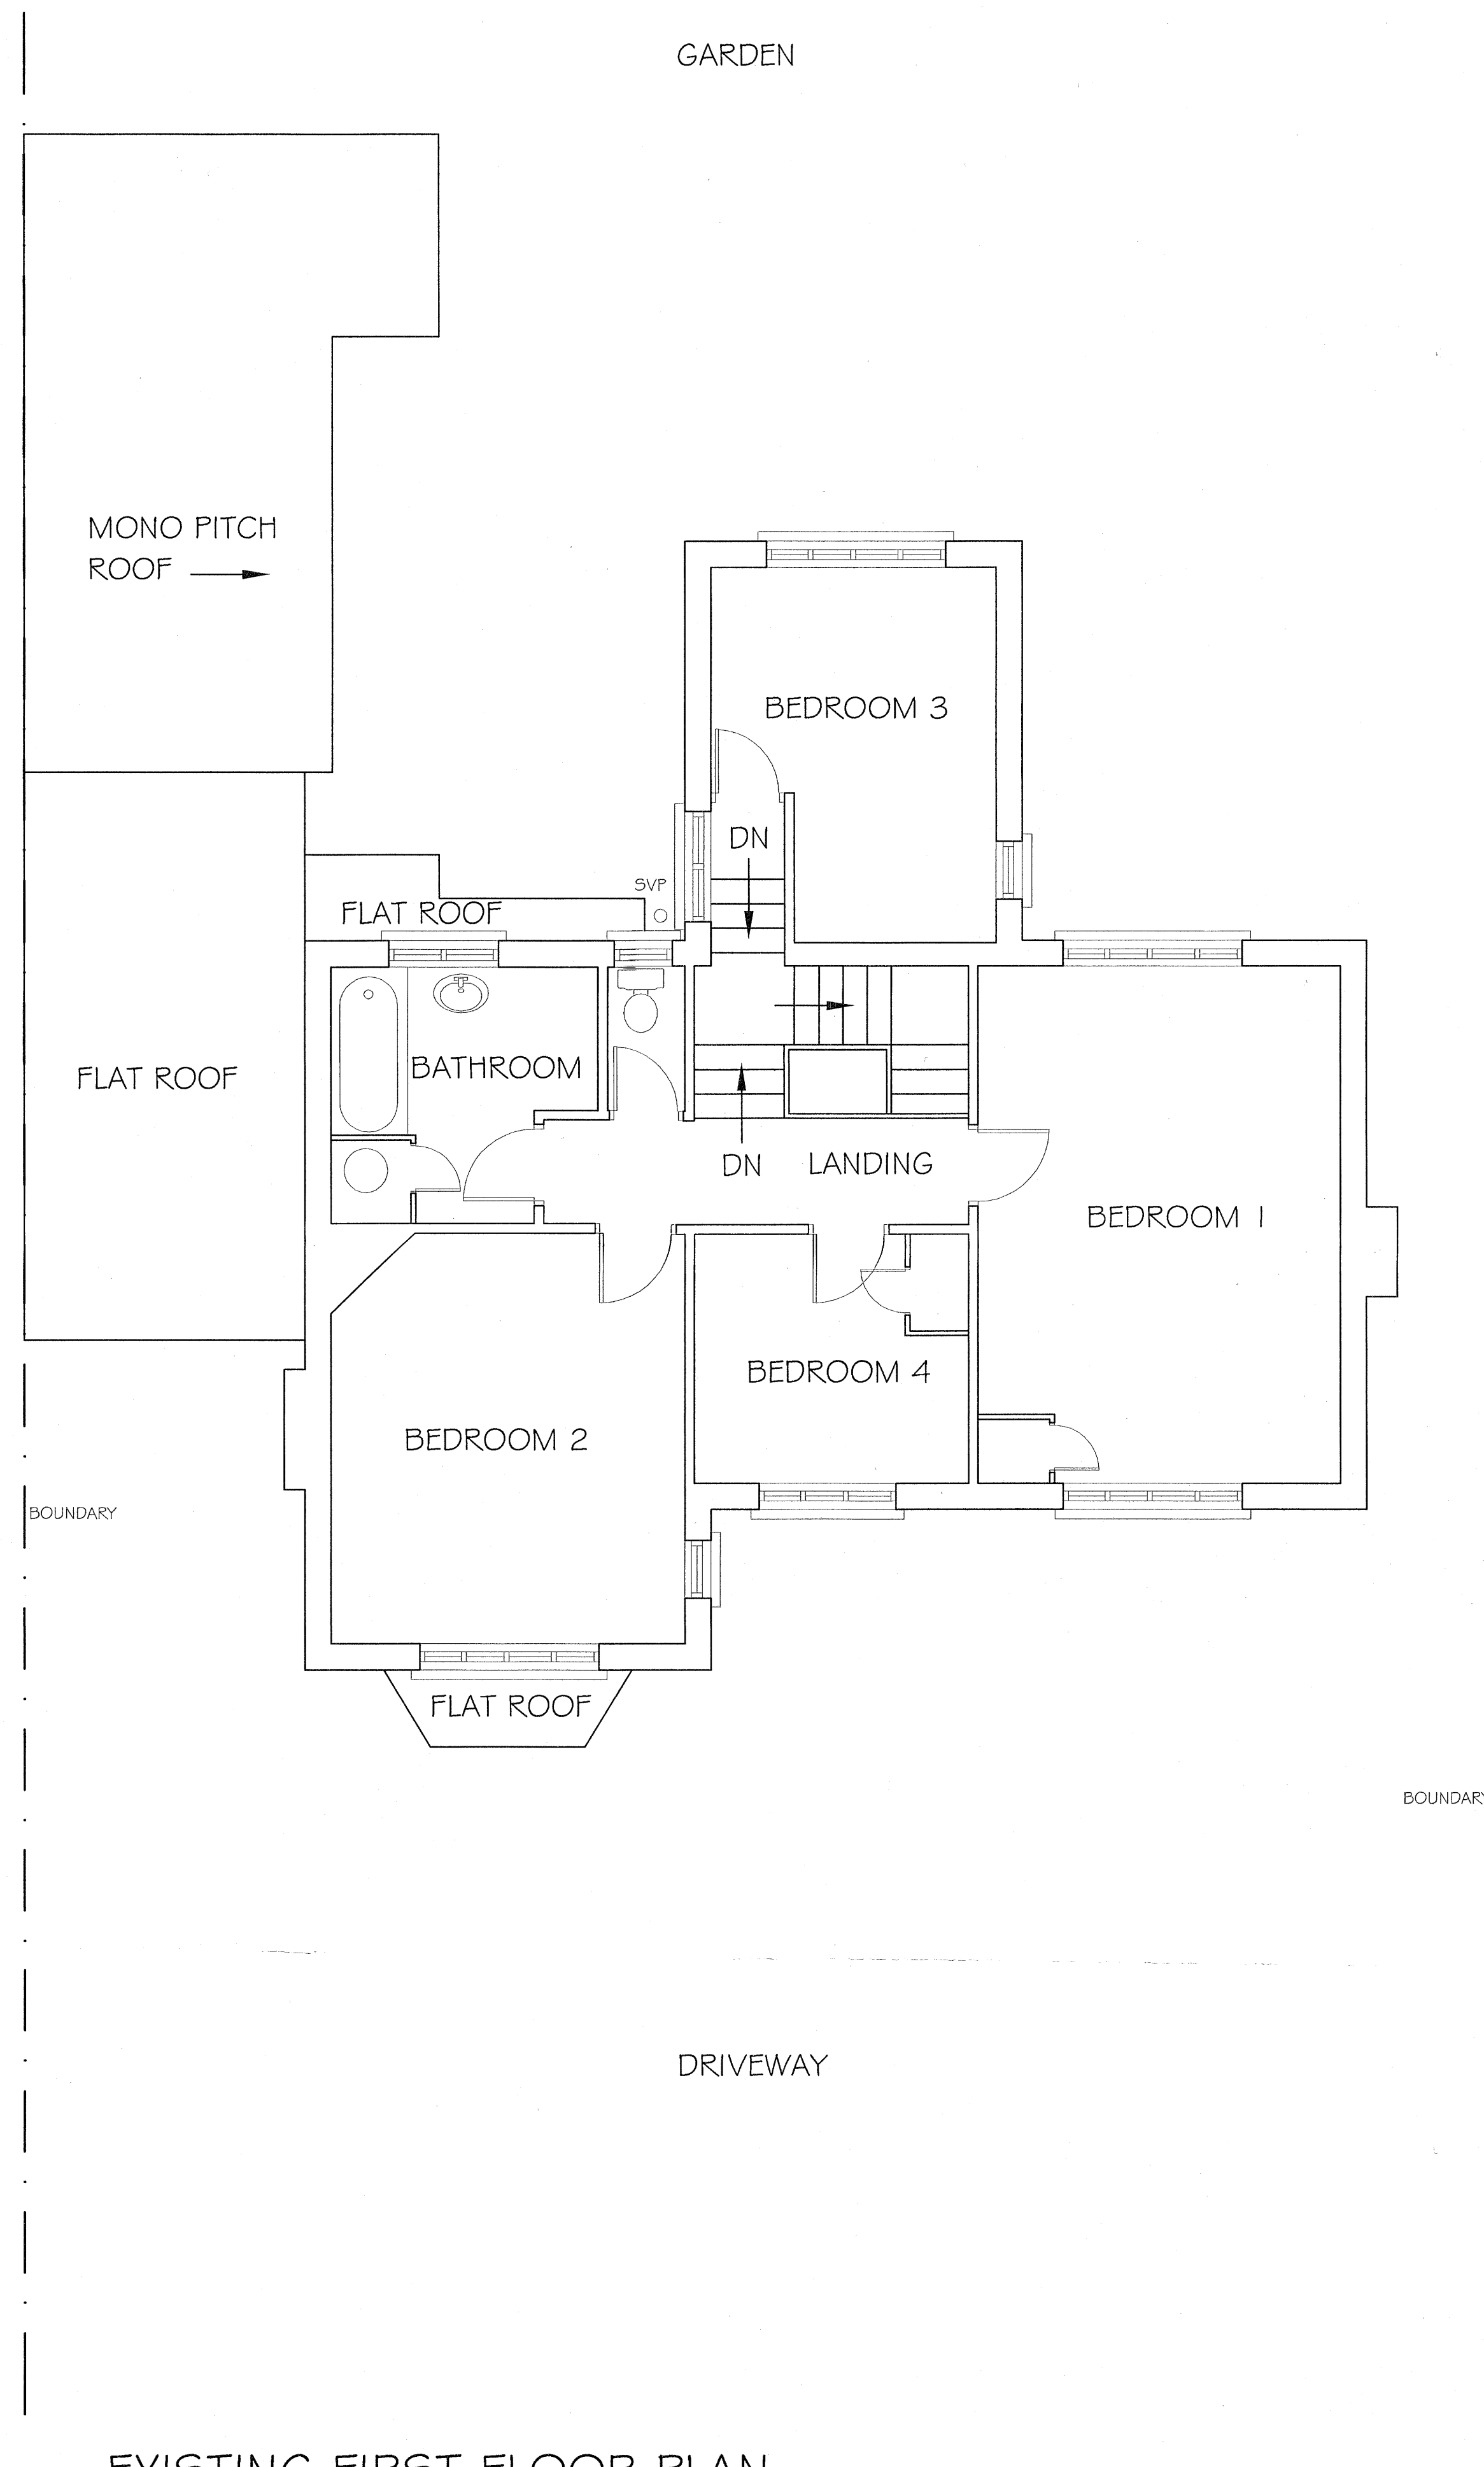


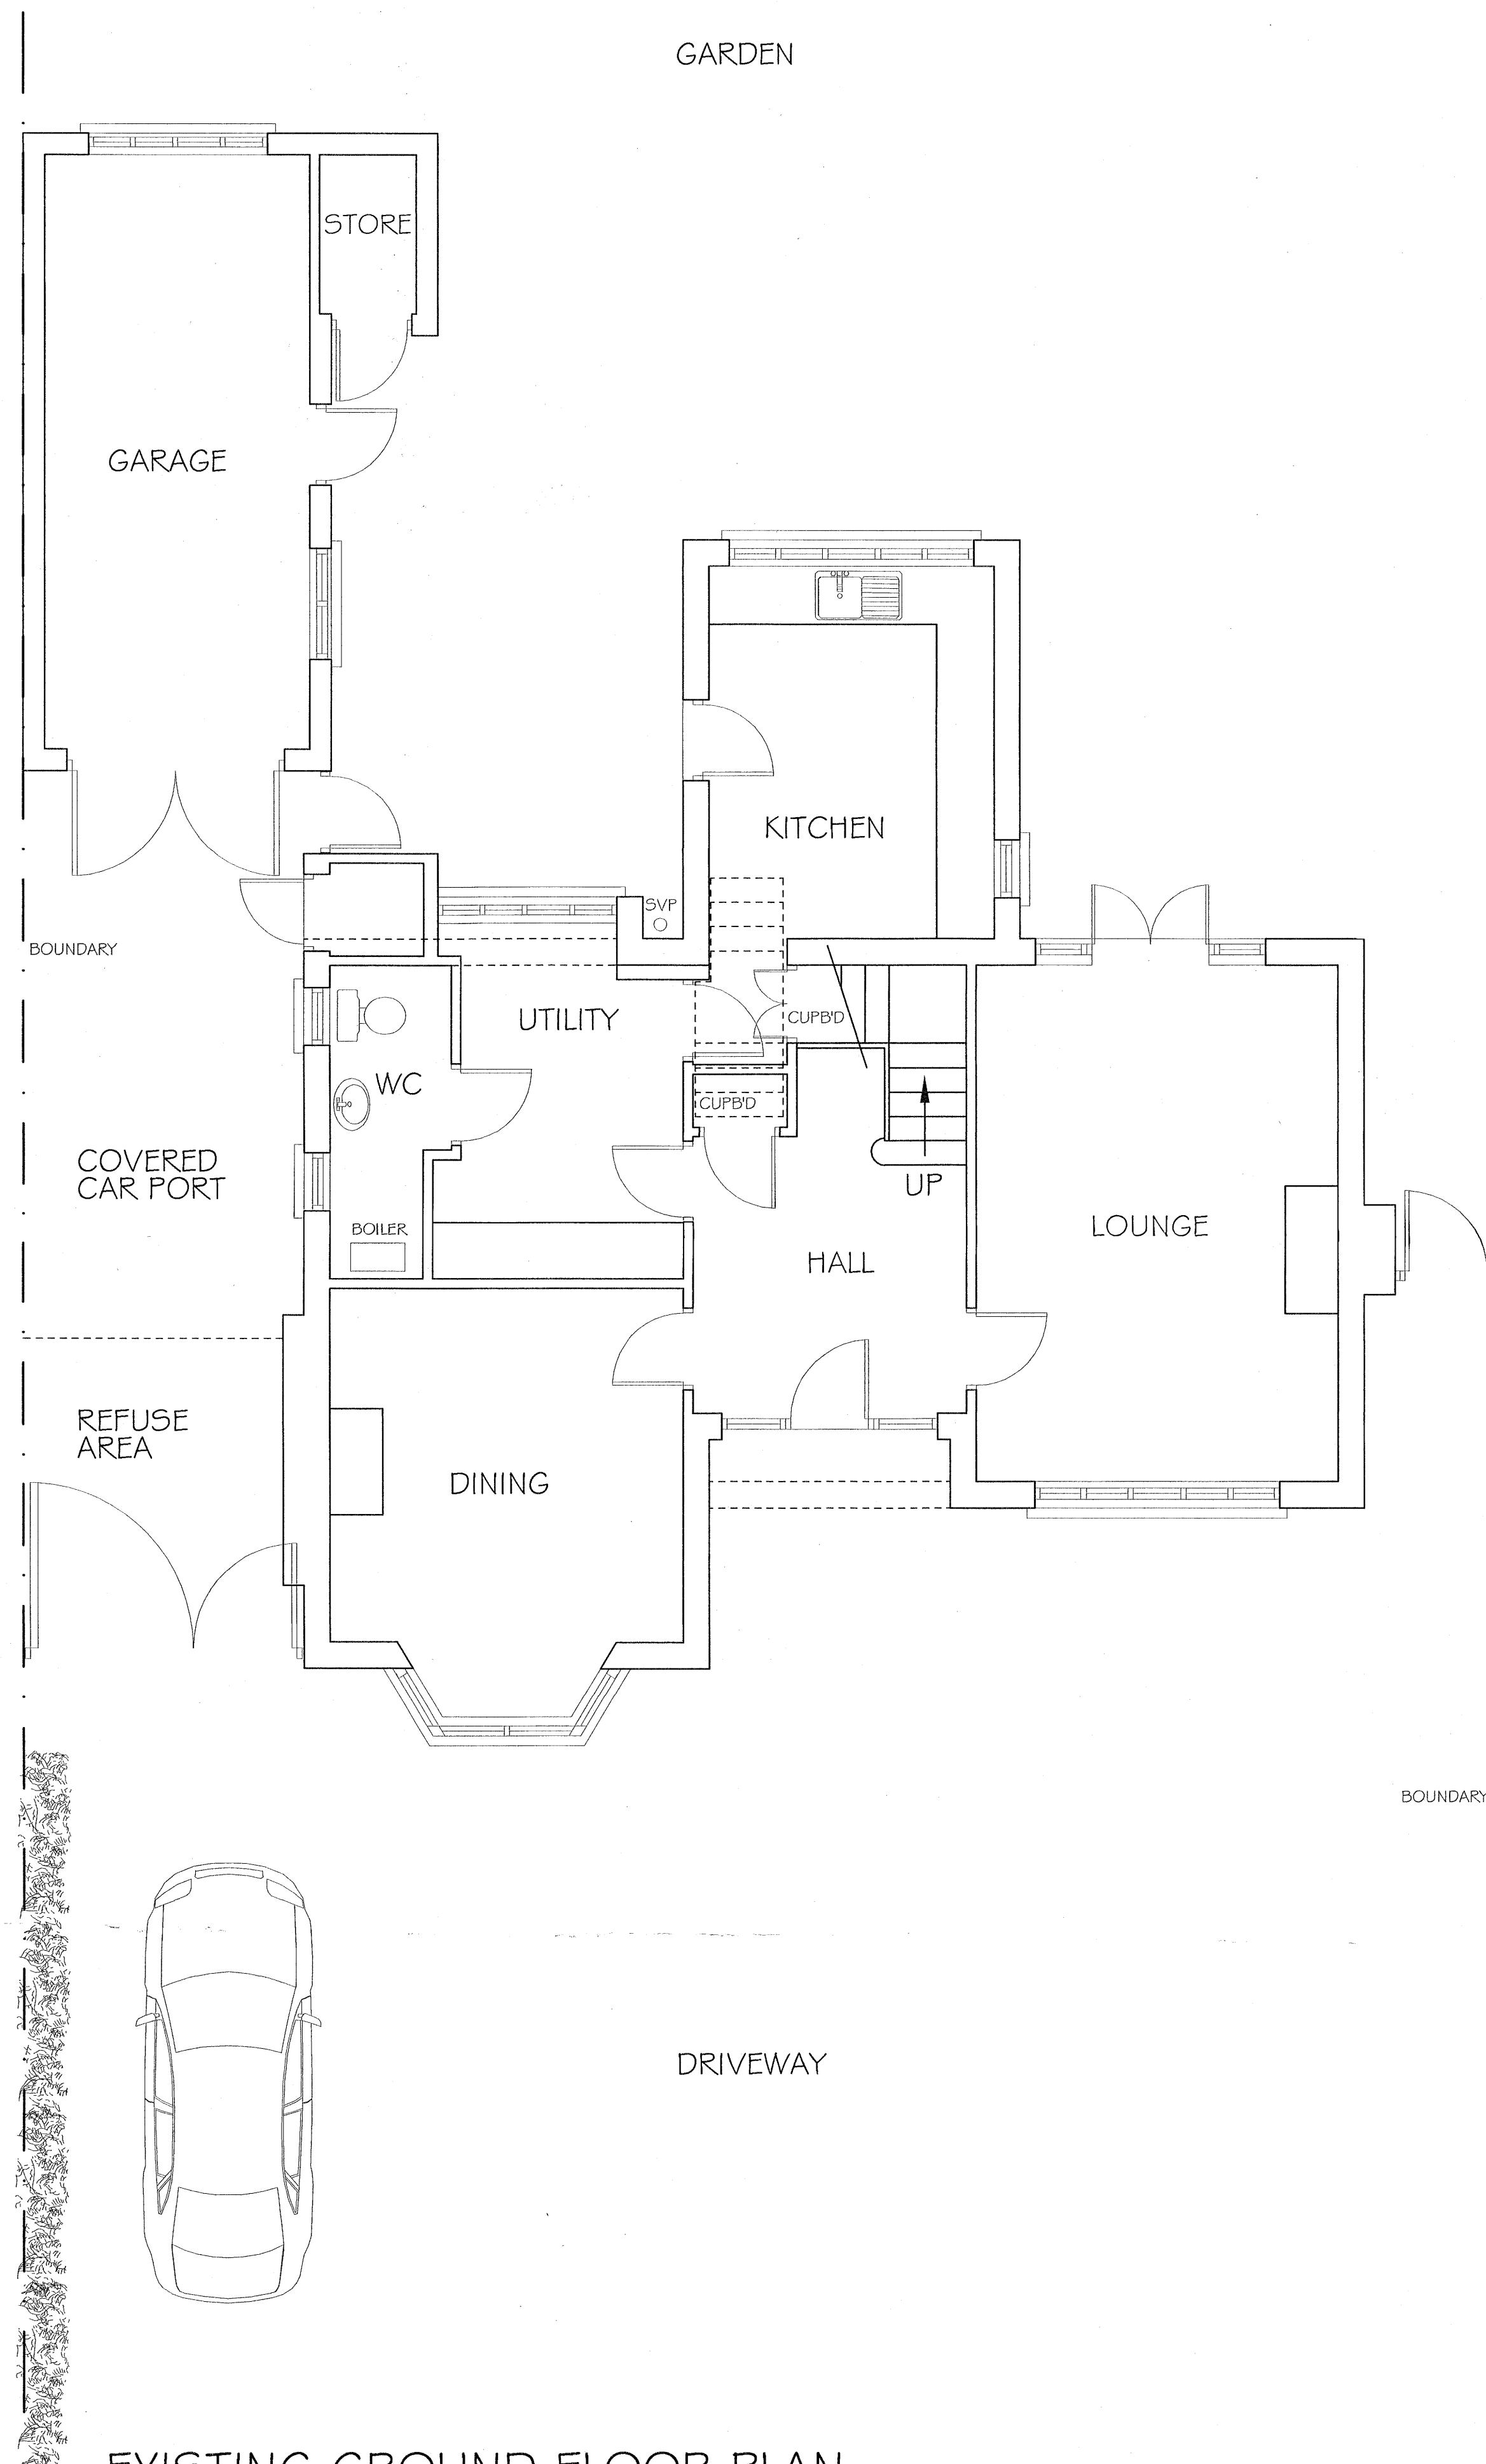

NOTES

1. THIS DRAWING IS COPYRIGHT AND SHOULD NOT BE REPRODUCED WITHOUT THE WRITTEN APPROVAL
2. NO DIMENSIONS TO BE SCALED
3. ALL DIMENSIONS TO BE CHECKED ON SITE AND ANY DISCREPANCIES BROUGHT TO THE ATTENTION OF THE SUPERVISING OFFICER.
4. THIS DRAWING IS TO BE READ IN CONJUNCTION WITH ALL OTHER RELEVANT ARCHITECTS, SERVICE ENGINEERS AND STRUCTURAL/CIVIL ENGINEERS DRAWINGS AND SPECIFICATIONS.

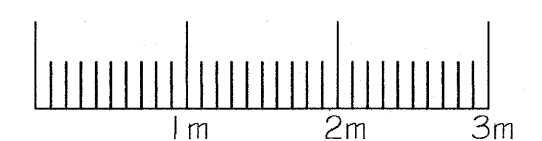

SCALE BAR 1:50

REV.	REV'D BY	CHK'D BY	DATE	DESCRIPTION
------	----------	----------	------	-------------

DRAWING TITLE

EXISTING GROUND & FIRST FLOOR LAYOUT PLANS

CLIENT

MR & MRS AUJLA

PROJECT

PROPOSED REFURBISHMENT
244 SINGLEWELL ROAD
GRAVESEND
KENT DA11 7RE

**SALLY WOOLNOUGH
DESIGN**

BETSHAM HOUSE
WESTWOOD ROAD
BETSHAM SOUTHFLEET
KENT DA13 9LZ

01474 391008
07963794811
sallywoolnough01@gmail.com

DRAWING No.	REVISION
PI	CHECKED BY
SCALE 1:50@A1	DATE SEPT 24
	DRAWN BY