


6
122

EXISTING SECTION 5 (SOUTH)

1:100

0 1 2 3 4 5m

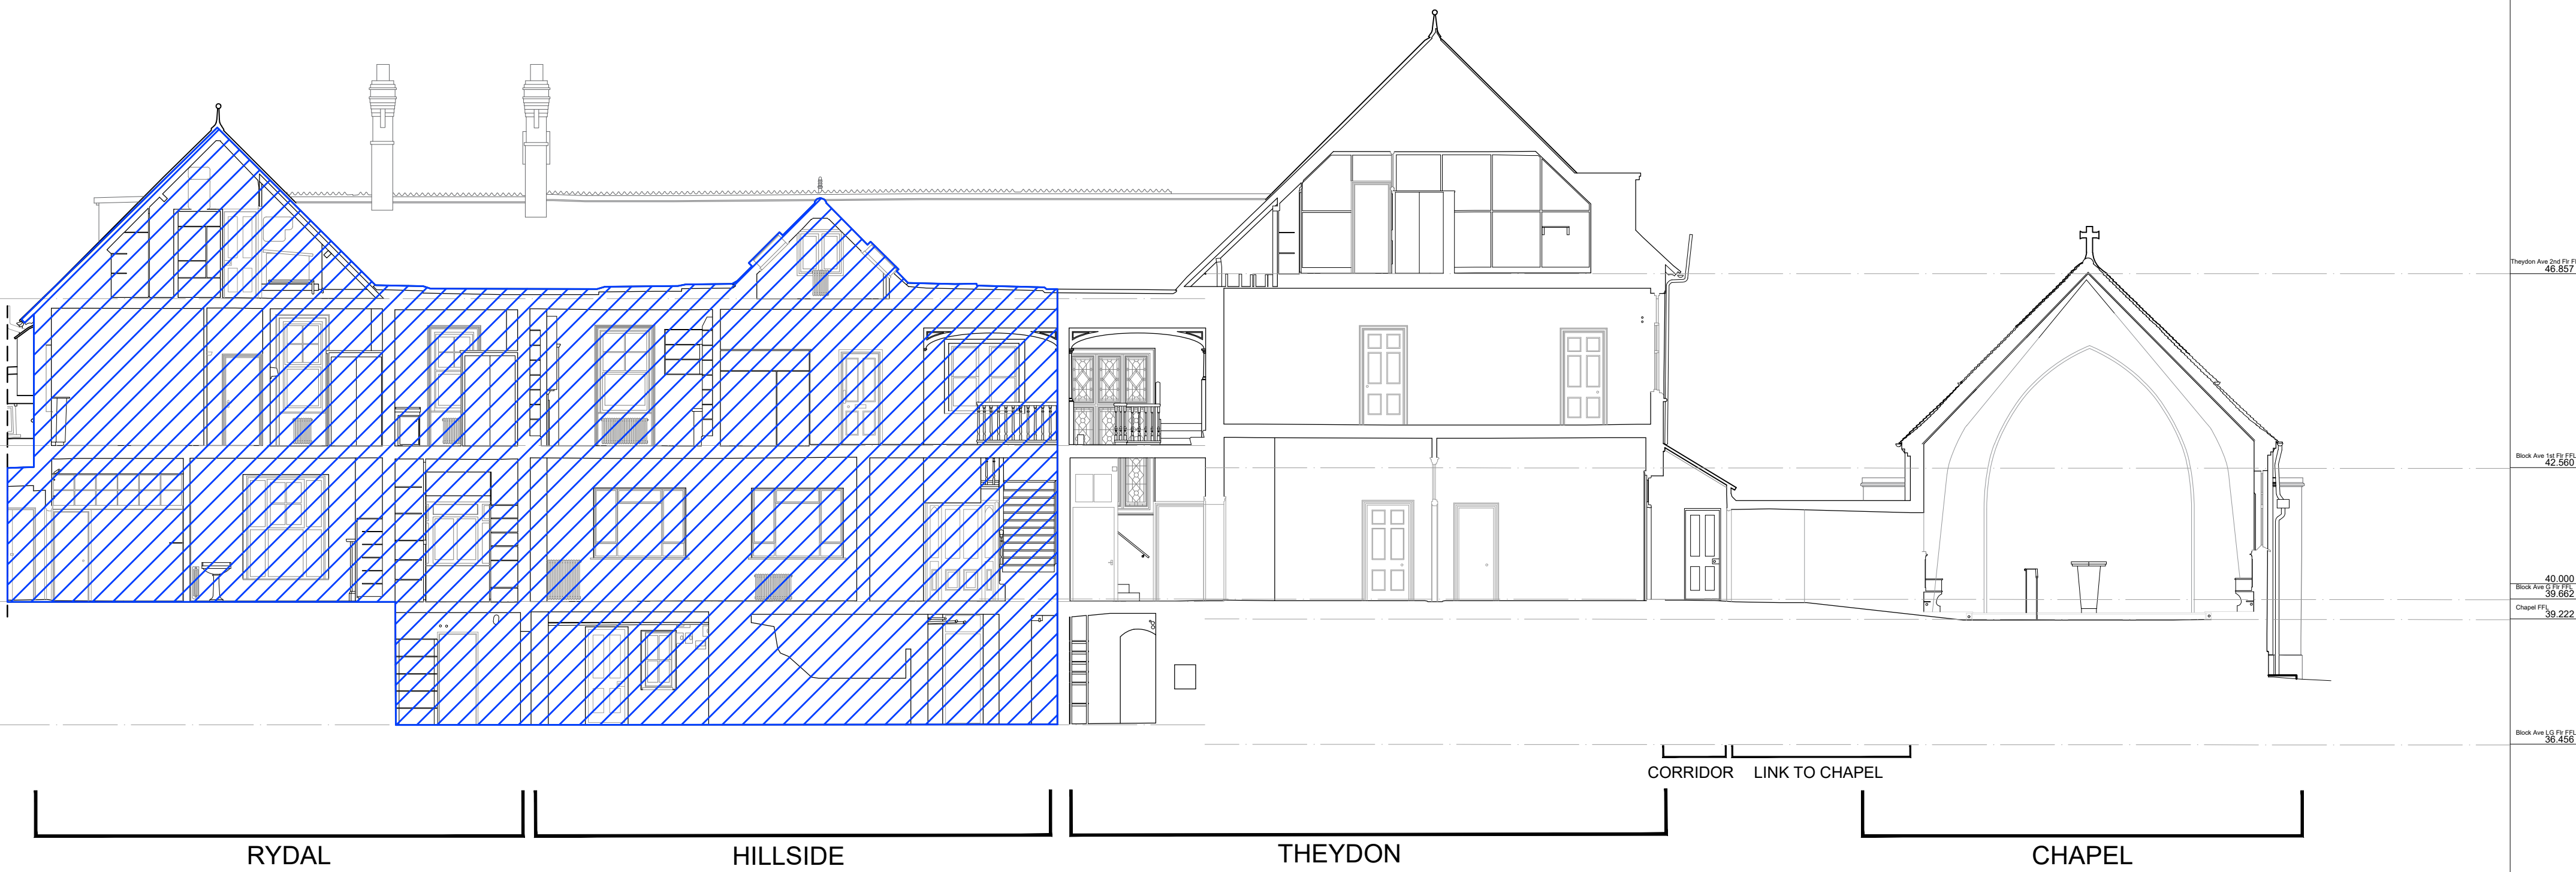

NOTES

EXISTING CONVENT


- EXISTING BUILDING ELEMENT KEY
- BX1 BX1 - Bitumen flat roof
 - BX2 BX2 - Clay tiled
 - BX3 BX3 - Brick
 - BX4 BX4 - Single glazed, UPVC, timber/metal framed windows
 - BX5 BX5 -
 - BX6 BX6 -
 - BX7 BX7 -
 - BX8 BX8 -

6
122

EXISTING SECTIONAL ELEVATION 6 (NORTH)

1:100

0 1 2 3 4 5m

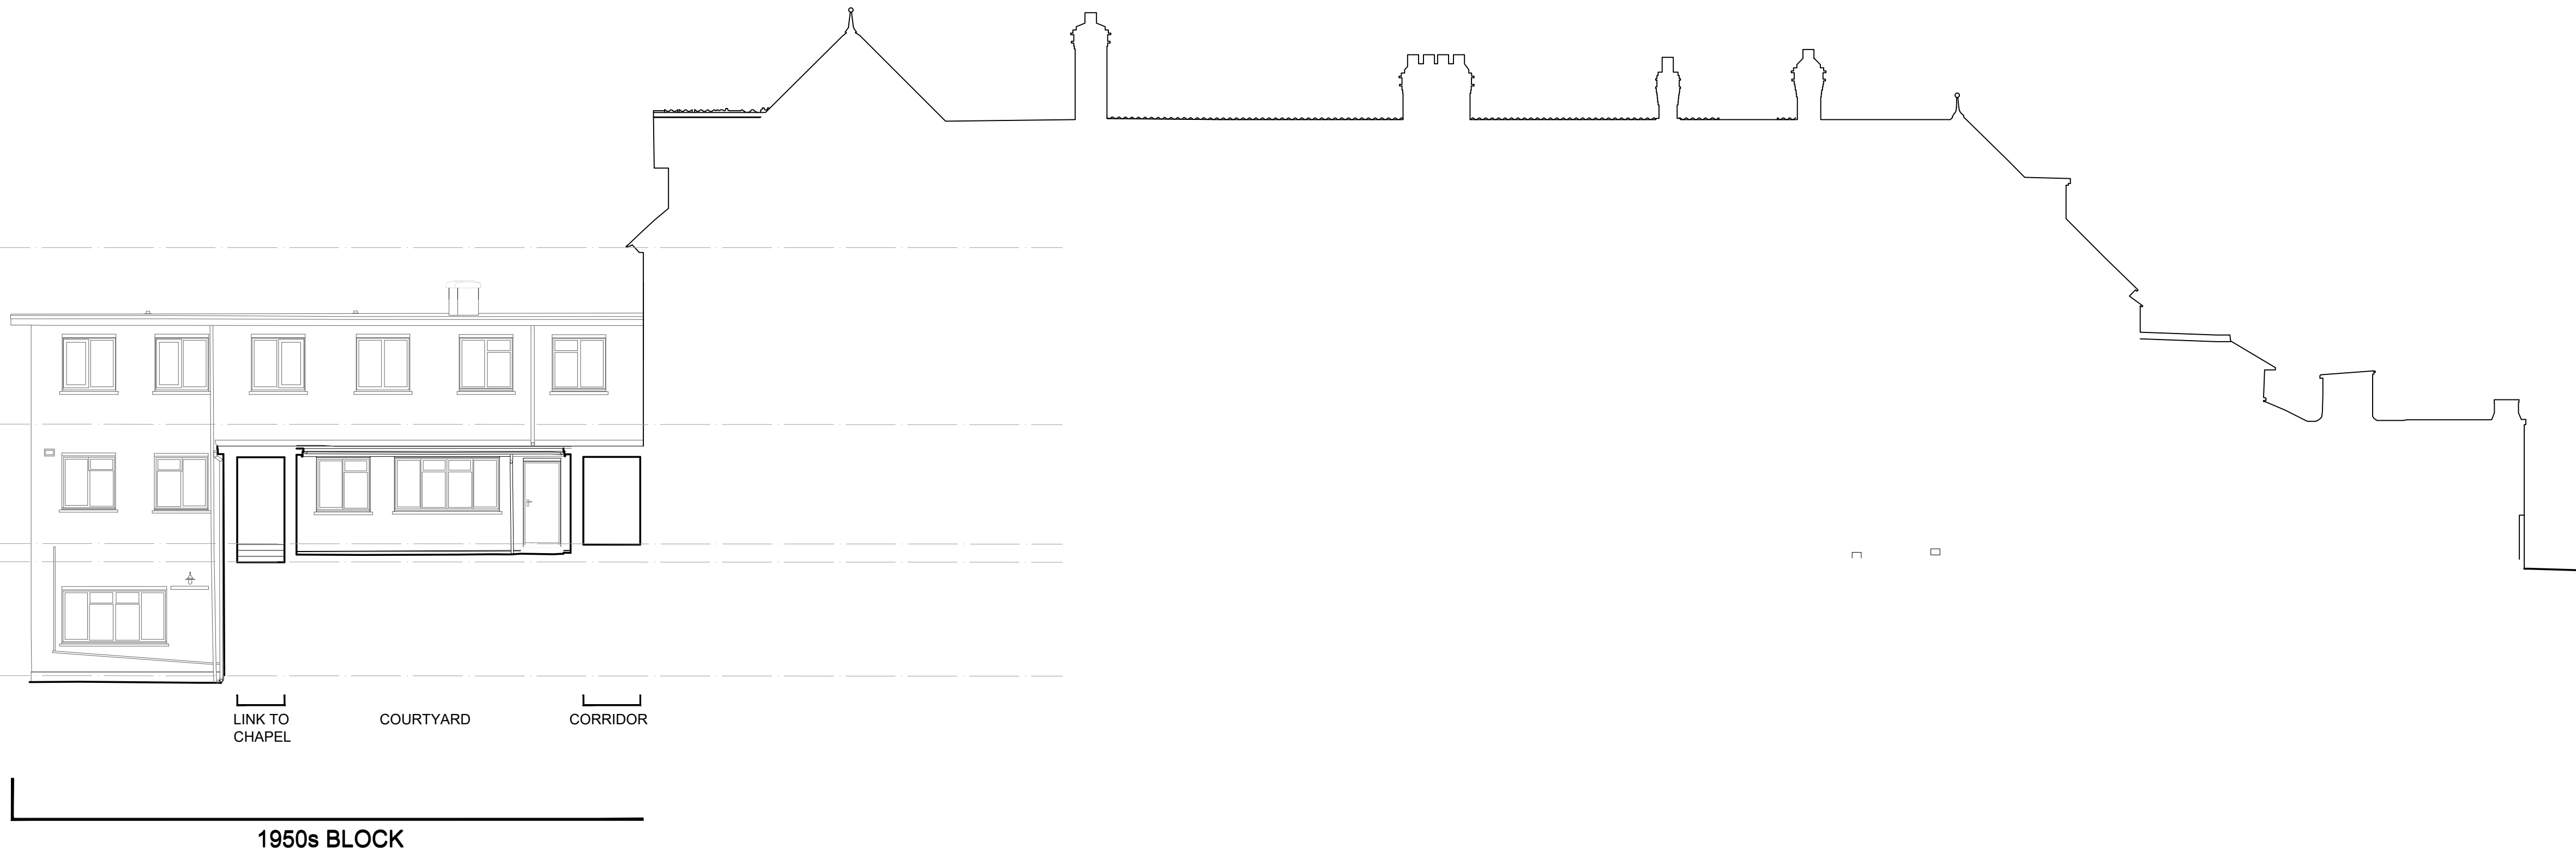

clayarchitecture

FOR PLANNING

ISSUE DATE: 01/09/23

Rev.	Date	By	Notes

Copyright Clay Architecture Ltd
All dimensions are to be verified by the contractor before commencing works

Project
CONVENT OF MERCY, GRAVESEND
PROPOSAL FOR DOWNSIZING
Client
SISTERS OF MERCY

clayarchitecture

Great Lines Studios, Marlborough Road, Gillingham, Kent ME7 5HB
T: 01634 573 017
www.clayarchitecture.com
E: design@clayarchitects.com

Title
PLANNING
EXIST'G SECTIONS / ELEVS 5 & 6
Drawing No.
5285/PL/122
Scale
1:100
@ A1 size
Date
05/06/2023
Revision
/