


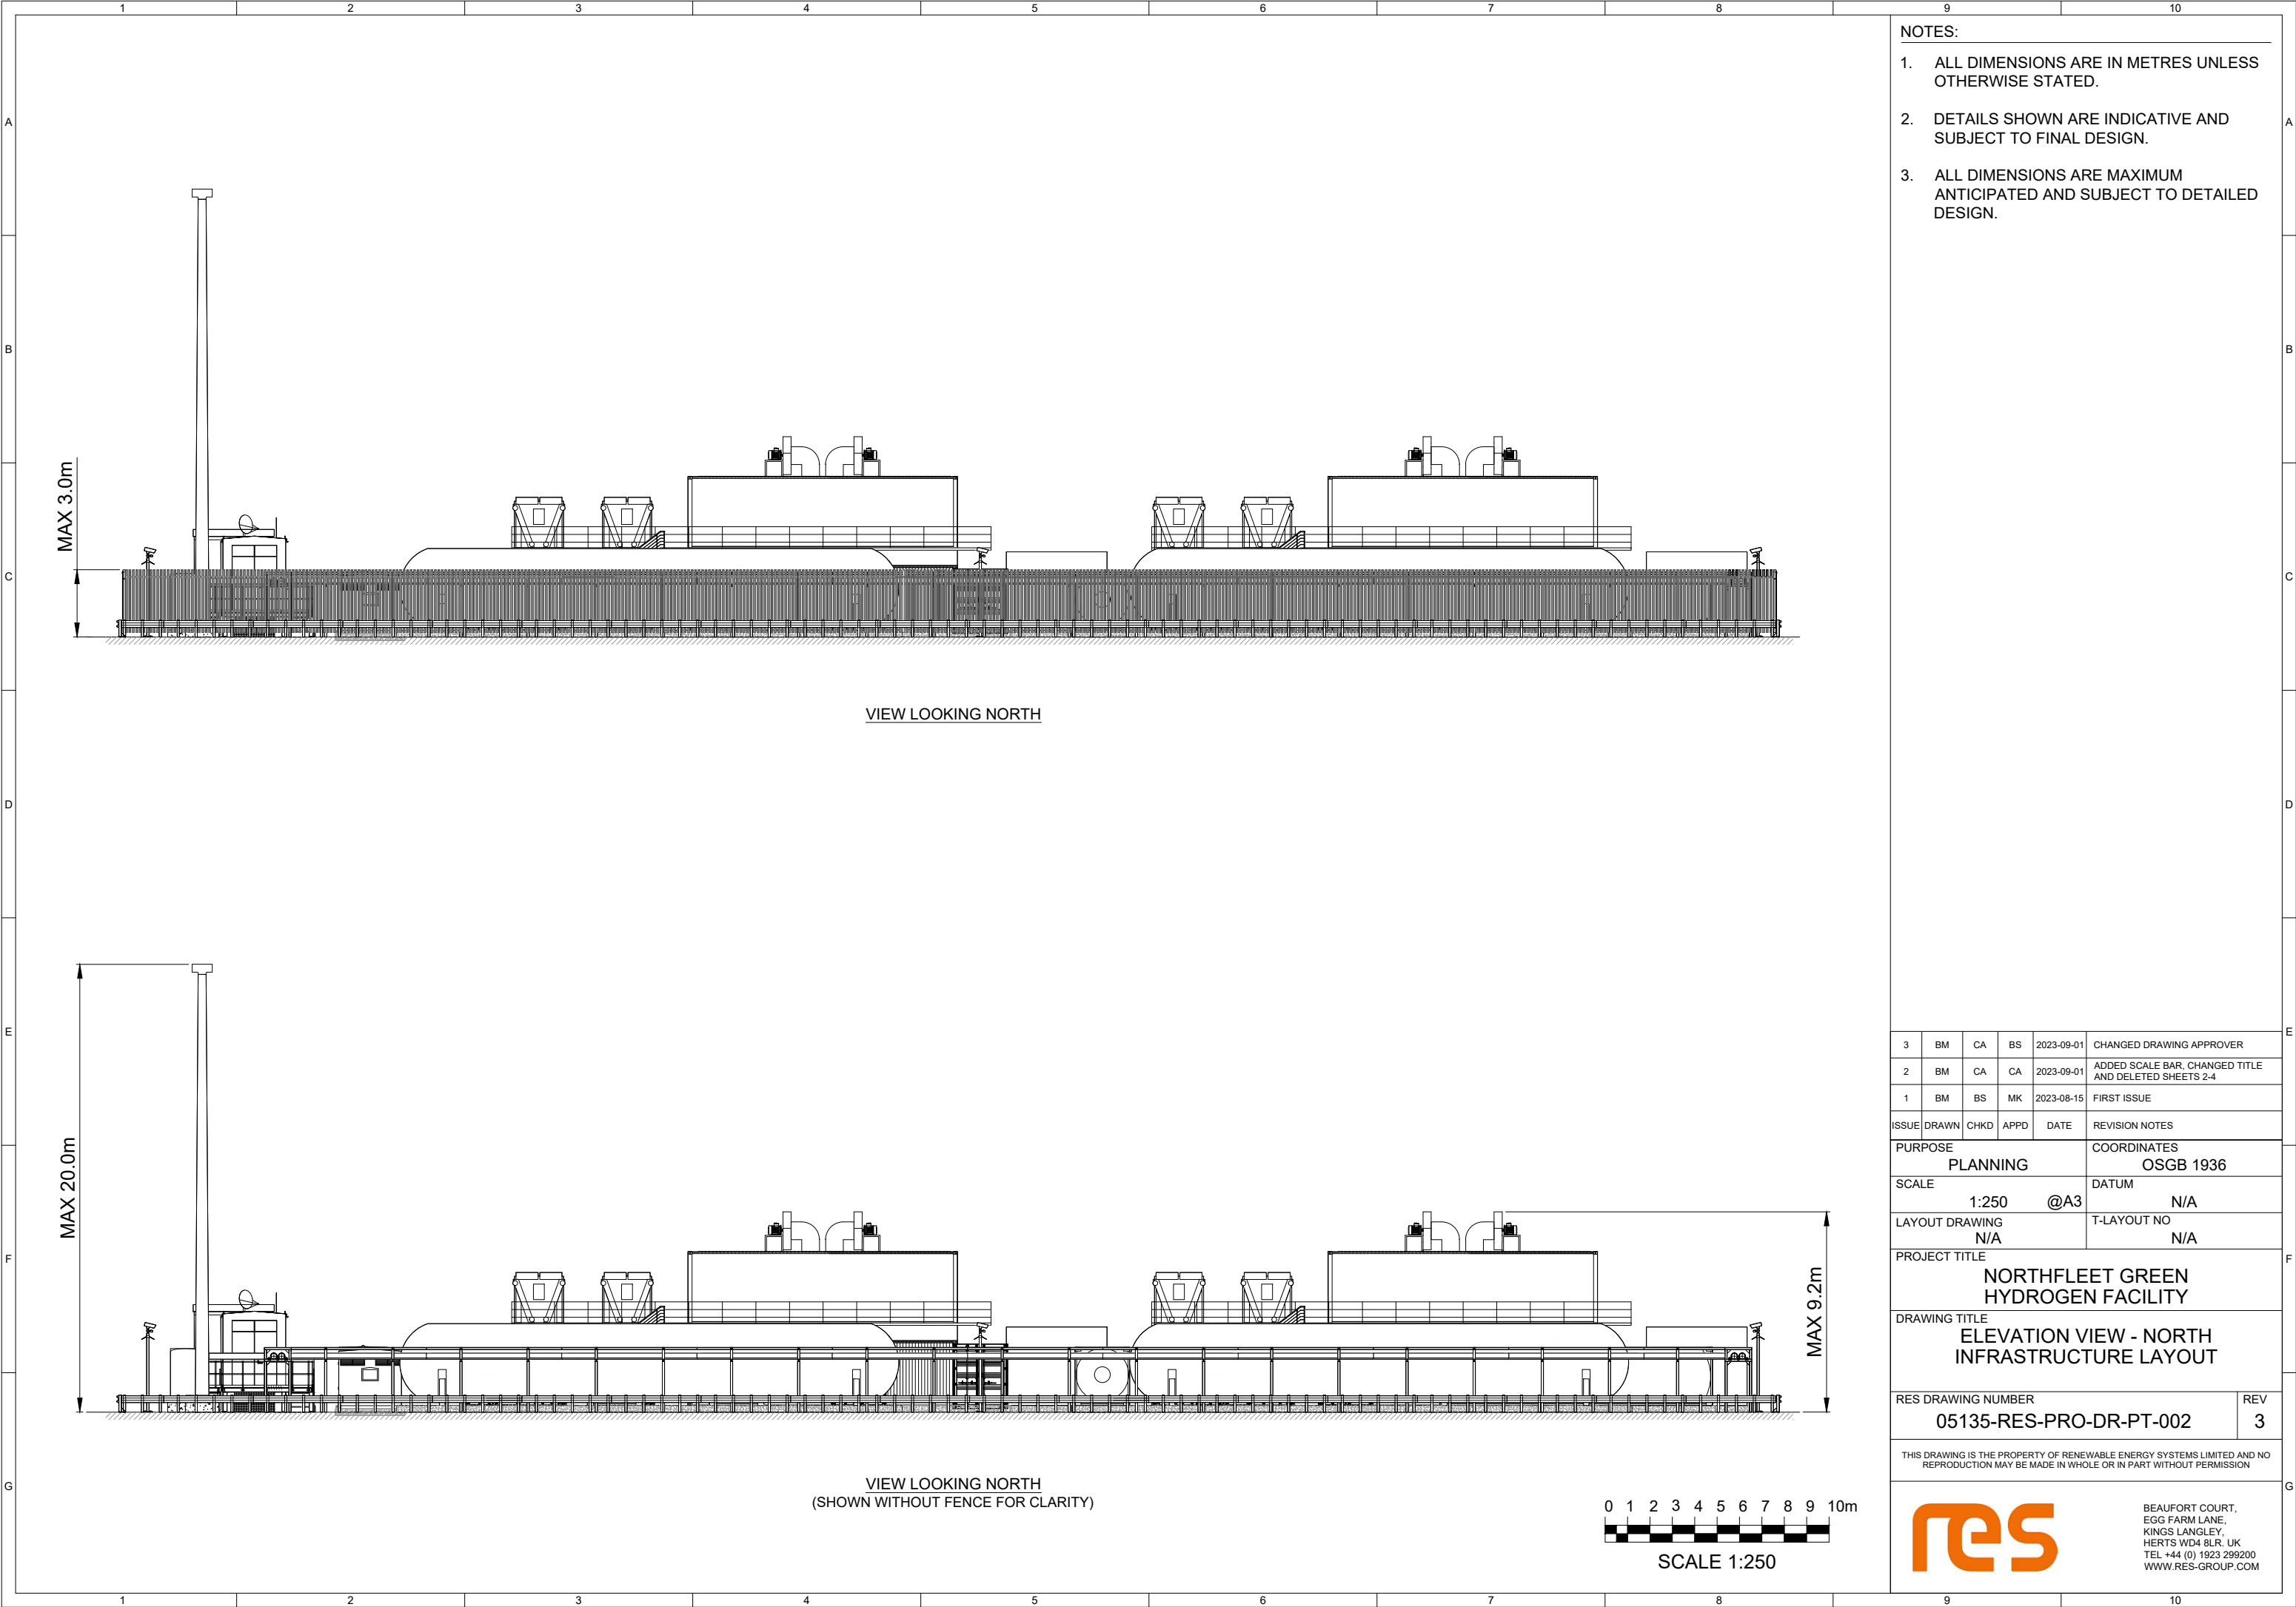

- NOTES:
- 1. ALL DIMENSIONS ARE IN METRES UNLESS OTHERWISE STATED.
 - 2. DETAILS SHOWN ARE INDICATIVE AND SUBJECT TO FINAL DESIGN.
 - 3. ALL DIMENSIONS ARE MAXIMUM ANTICIPATED AND SUBJECT TO DETAILED DESIGN.

3	BM	CA	BS	2023-09-01	CHANGED DRAWING APPROVER
2	BM	CA	CA	2023-09-01	ADDED SCALE BAR, CHANGED TITLE AND DELETED SHEETS 2-4
1	BM	BS	MK	2023-08-15	FIRST ISSUE
ISSUE	DRAWN	CHKD	APPD	DATE	REVISION NOTES
PURPOSE				COORDINATES	
PLANNING				OSGB 1936	
SCALE				DATUM	
1:250 @A3				N/A	
LAYOUT DRAWING				T-LAYOUT NO	
N/A				N/A	

PROJECT TITLE
NORTHFLEET GREEN
HYDROGEN FACILITY

DRAWING TITLE
ELEVATION VIEW - NORTH
INFRASTRUCTURE LAYOUT

RES DRAWING NUMBER	REV
05135-RES-PRO-DR-PT-002	3

THIS DRAWING IS THE PROPERTY OF RENEWABLE ENERGY SYSTEMS LIMITED AND NO REPRODUCTION MAY BE MADE IN WHOLE OR IN PART WITHOUT PERMISSION



BEAUFORT COURT,
EGG FARM LANE,
KINGS LANGLEY,
HERTS WD4 8LR, UK
TEL +44 (0) 1923 299200
WWW.RES-GROUP.COM