
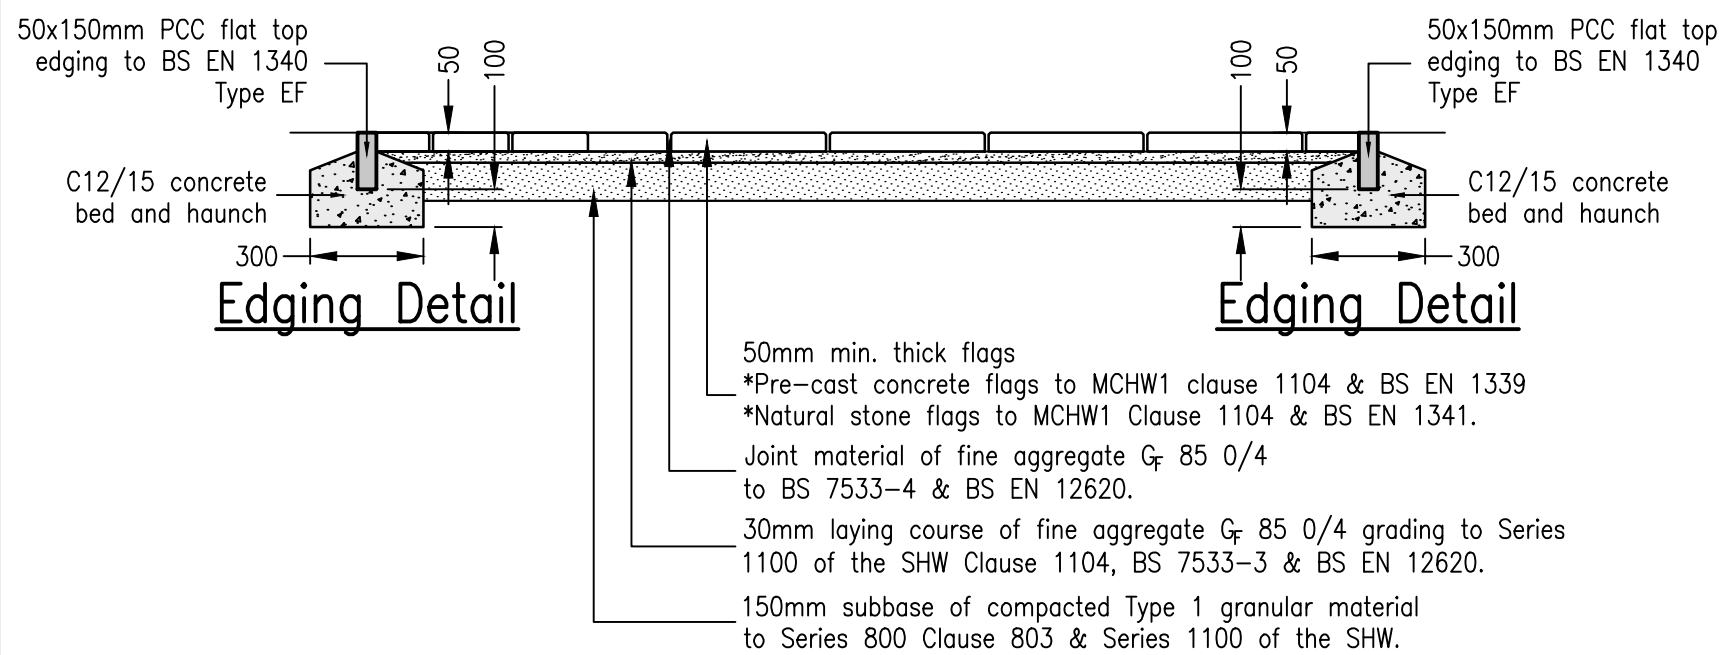
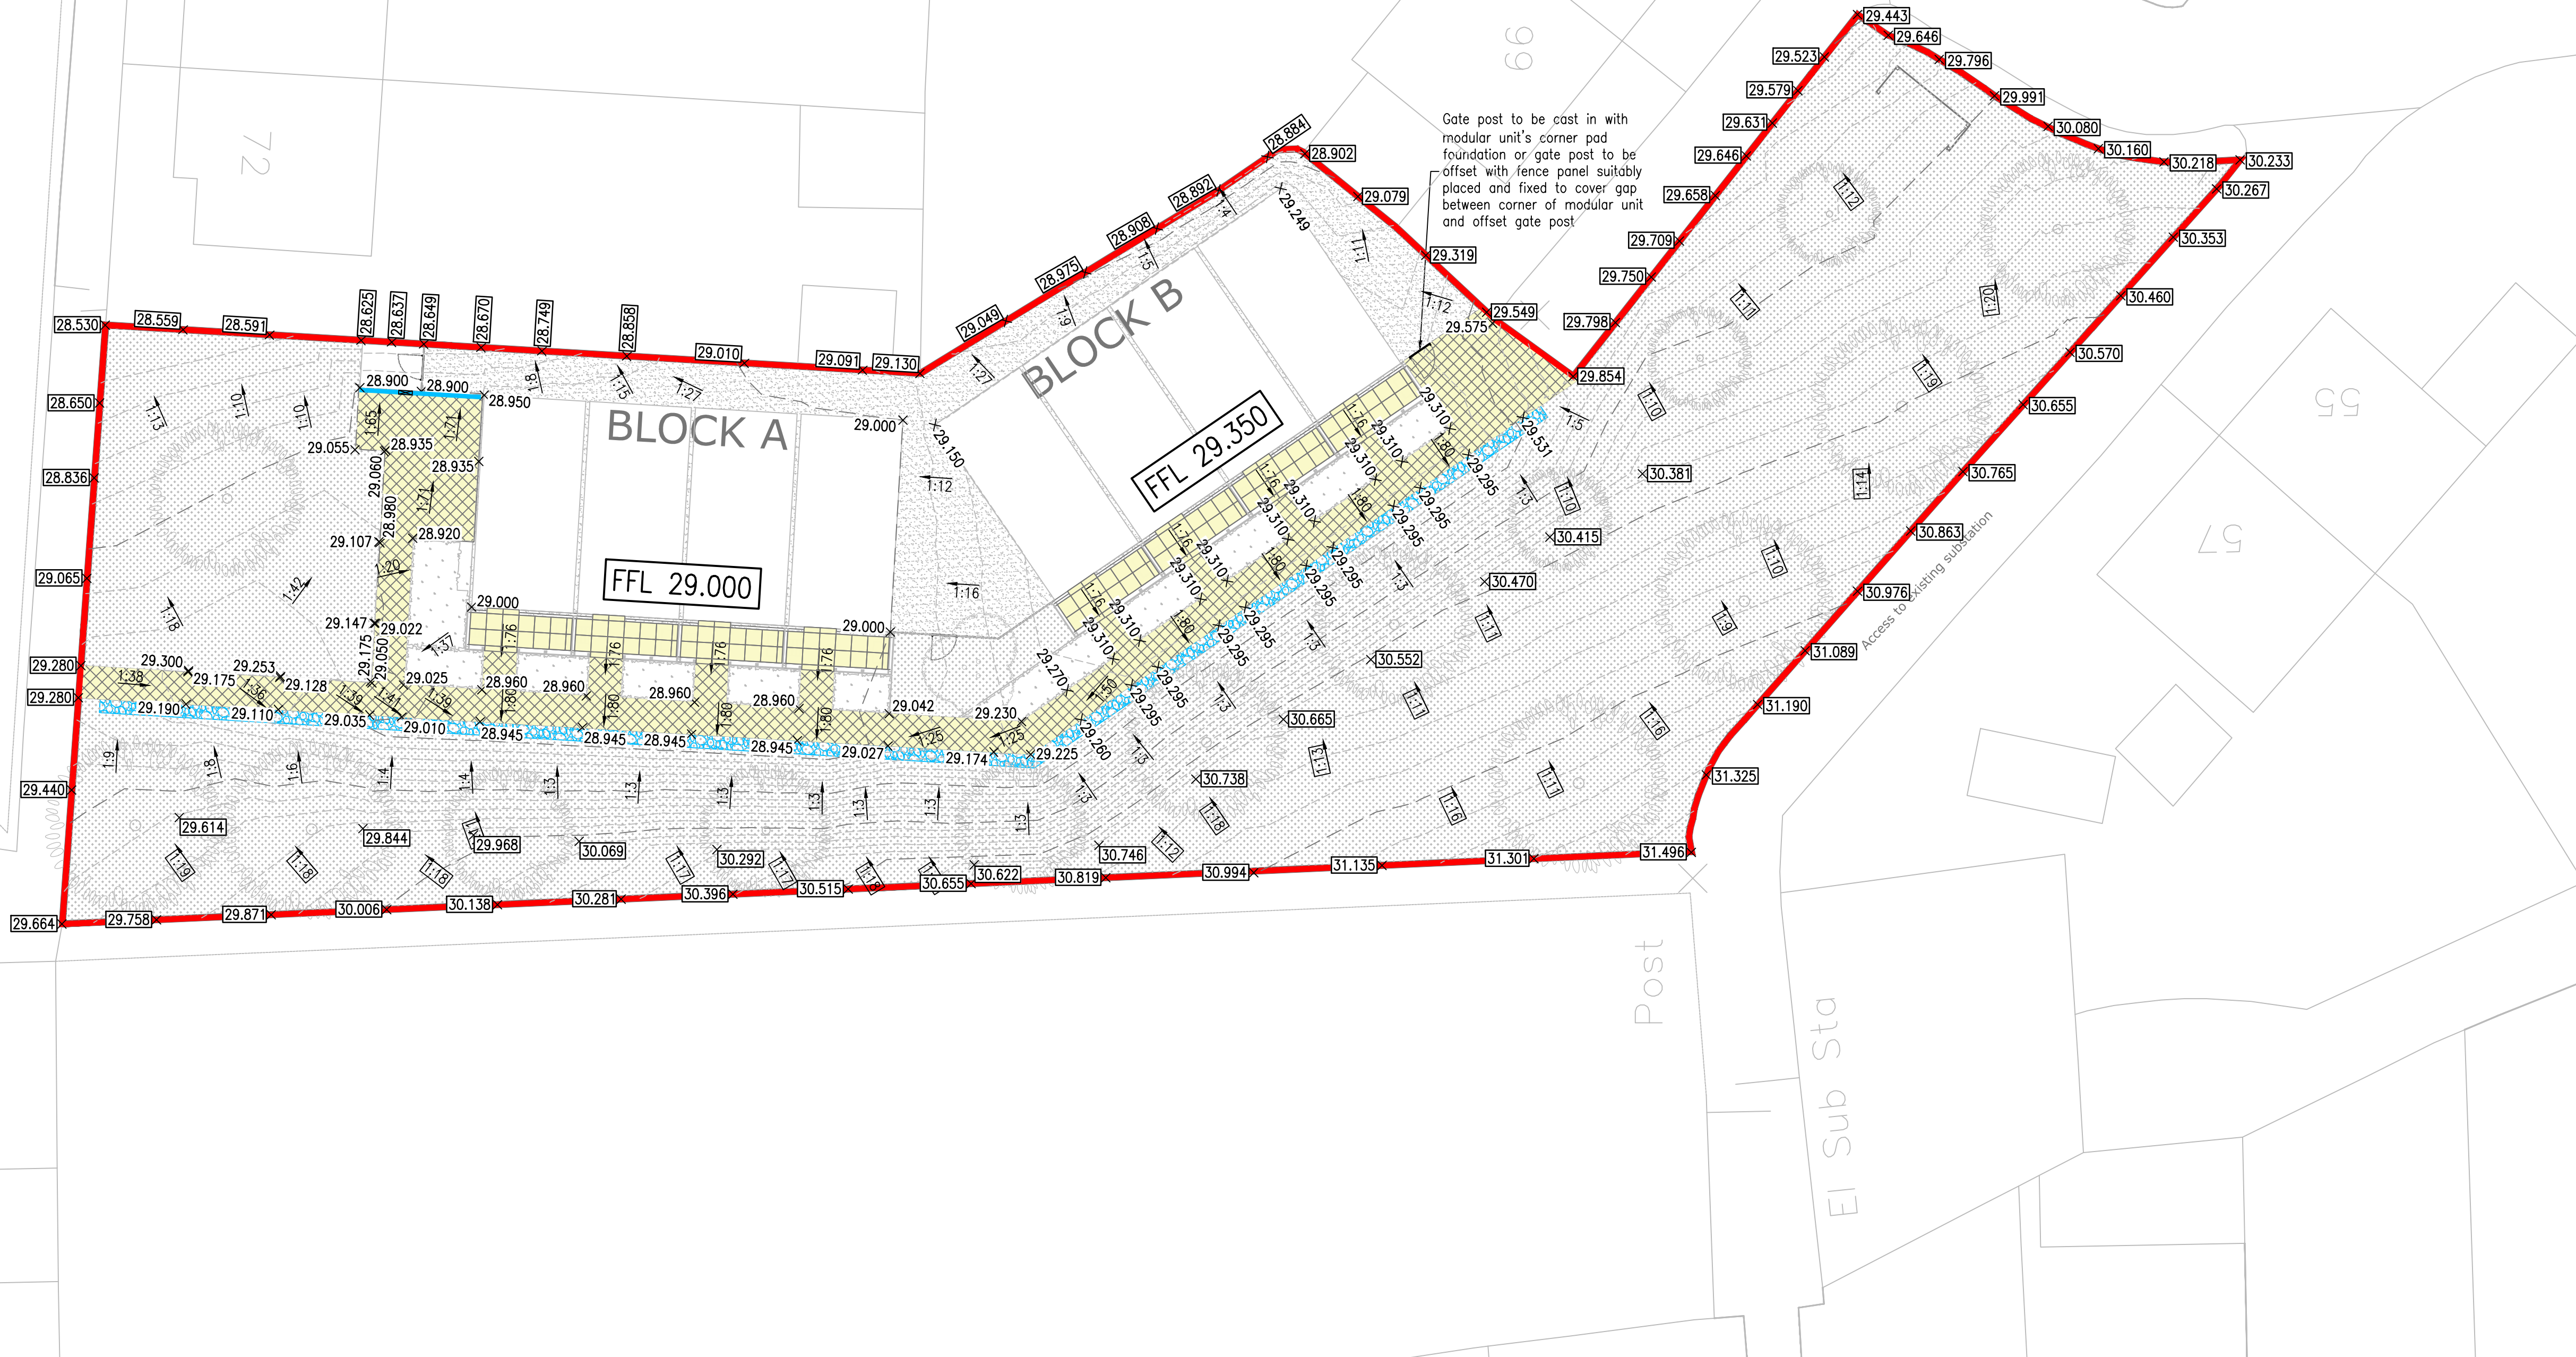


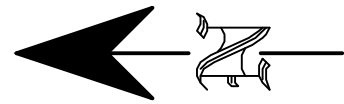

Paving Slabs – Flag Footway Construction
(1:20)

- NOTES:
- Proposed flag footway construction designed in accordance with DMRB CD 239 Revision 1 for Pedestrian-only footways and cycle-only cycleways with 2.5% subgrade CBR.

Notes:

- Do not scale from this drawing.
- In case of any discrepancies in drawings, details or bills, refer to engineers for clarification; unilateral decisions by the Contractor will not be accepted.
- This drawing is to be read in conjunction with all related Architects, Consultants & Sub-Contractors drawings and specifications.
- The Contractor is advised that all design drawings and information are to be read concurrently and any discrepancies or omissions reported directly to PTA's Civil Engineering Department.
- Refer to PTA drawing (ref. 10164-PTA-XX-XX-DR-S-0031) for Foundation GA Layout.

Levels Key:

- Site Boundary
- FFL 60.000 Finished Floor Level (mAOD)
- ×60.050 Existing Ground Level (mAOD)
- ×60.050 Proposed Ground Level (mAOD)
- 1:40 Existing Gradient
- 1:40 Proposed Gradient
- Minor and Major Contours 0.1 & 0.5m Intervals
- Land Drain with Perforated Distribution Pipe Laid at Base
- Drainage Channel
- Paving Slabs
- Paving Slabs (Within Private Amenities)

© Powell Tolner & Associates Ltd.

The contents of this drawing may not be reproduced in whole or in part without the prior written permission of Powell Tolner & Associates Ltd.

DRAWING STATUS / PURPOSE OF ISSUE

PRELIMINARY
COMMENT/COSTING/APPROVAL
NOT FOR CONSTRUCTION

ISO 19650
STATUS CODE
S3

REV	DESCRIPTION	BY	DATE	CHKD
P05	Block B Gate Location Amended	DH	27.03.26	AH
P04	Landscape Layout Updated	DH	13.03.26	AH
P03	External Works Details Added	DH	27.02.26	AH
P02	General Updates Following New Layout	DH	13.02.26	AH
P01	First Issue	DH	07.04.25	AH

St Albans Close, Gravesend

Site Wide Levels Layout

DATE: April 2025
DRAWN: DH
SCALE: 1:150
DRG SIZE: A1

This drawing is issued only for the purposes described in the drawing status box.

PTA PROJ No: 10164
REVISION: P05

DRAWING No: 10164-PTA-XX-XX-DR-C-9300

Consulting Civil & Structural Engineers

pta
29 Red Lion Street
Chesham
Bucks
HP5 1EJ
Tel. 01494 772721

www.placonsult.co.uk