
A1

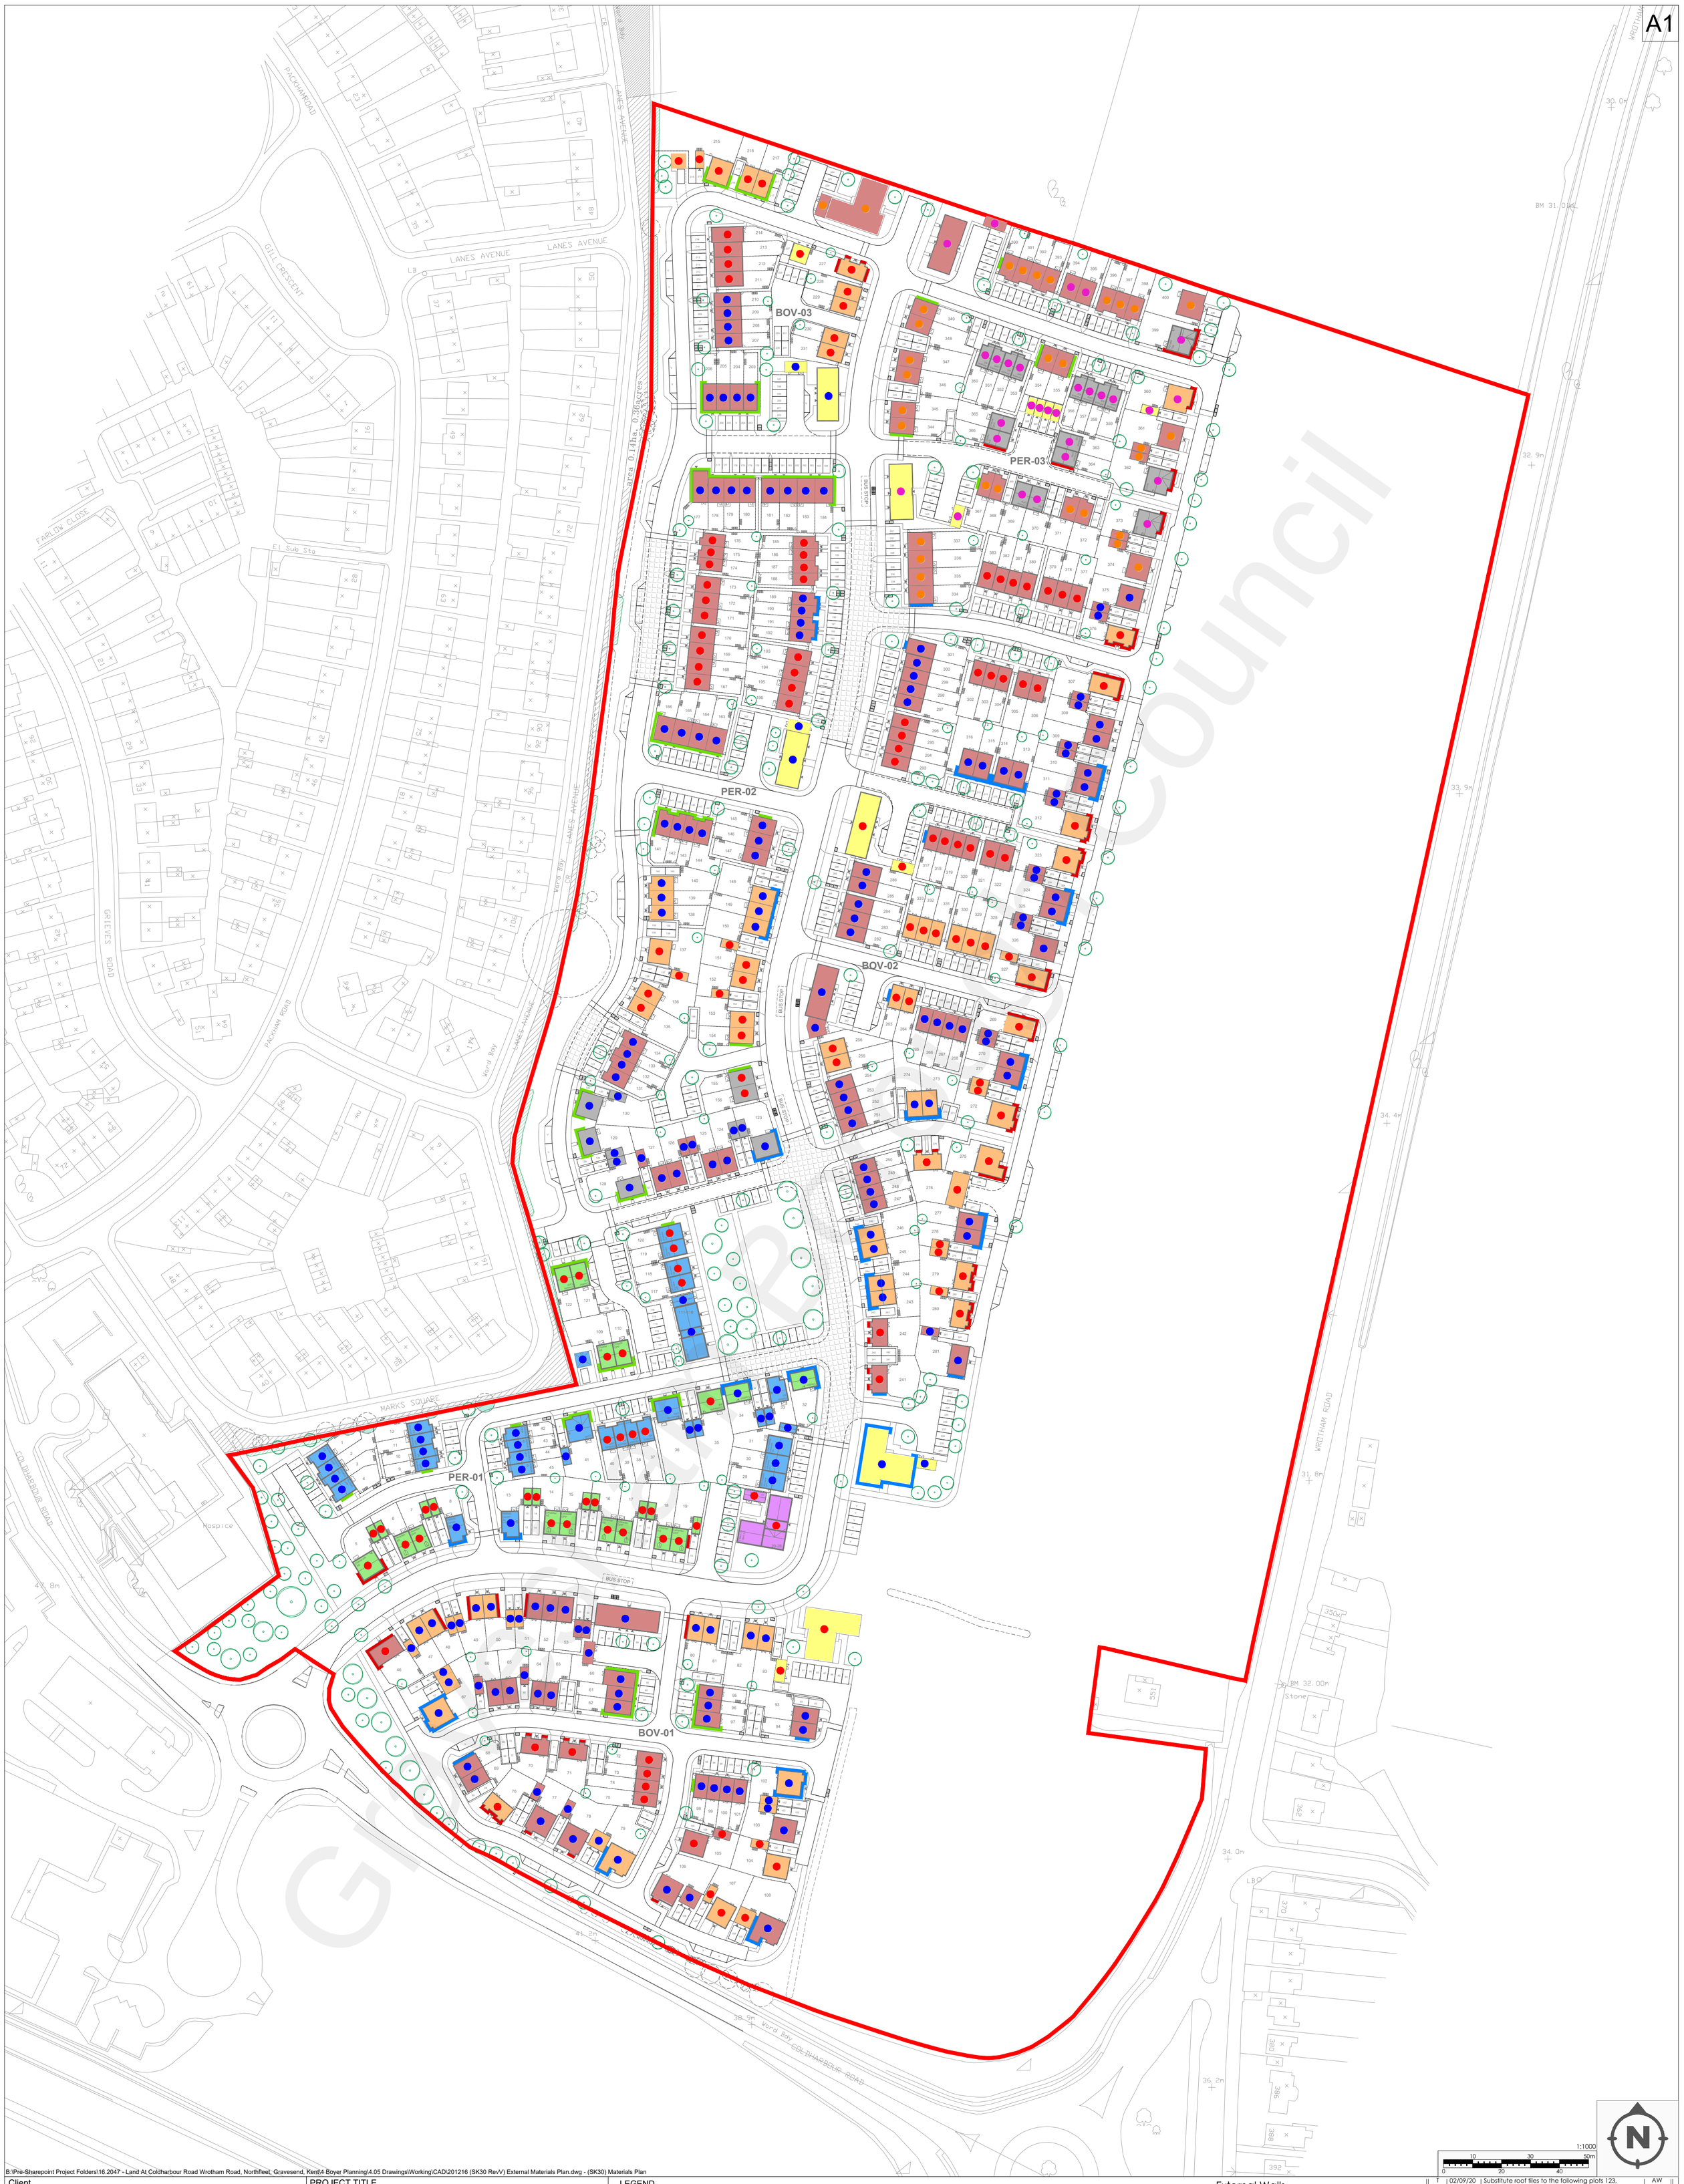

B:\Pre-Sharepoint Project Folders\16.2047 - Land At Coldharbour Road Wrotham Road, Northfleet, Gravesend, Kent\4 Boyer Planning\4.05 Drawings\Working\CAD\201216 (SK30 RevV) External Materials Plan.dwg - (SK30) Materials Plan

Client

Bovis and Persimmon

Boyer

cardiff | colchester | london | twickenham | wokingham

PROJECT TITLE

Coldharbour Road Gravesend

DRAWING TITLE

External Materials Plan

DATE	DRAWN	Checked	Authorised
16 Dec 2020	SW	BDC	AB

NUMBER	REV.	SCALE
16.2047/SK30	V	1:1000 @ A1

Reproduced from the Ordnance Survey map with the permission of Ordnance Survey on behalf of The Controller of Her Majesty's Stationery Office, © Crown Copyright AR 100007250 Boyer Planning Ltd, Crowthorne House, Nine Mile Ride, Wokingham, Berkshire, RG40 3GZ

LEGEND

Site Boundary

External Walls

Forterra Village Oatmeal Buff - Persimmon
Ibstock Surrey Russet - Bovis

Forterra Arden Special Reserve - Persimmon
Ibstock Surrey Light Multi - Bovis

Forterra Burwell Buff - Persimmon
Ibstock Surrey Yellow Multi - Bovis

Anston Red Stock - Persimmon

Braithwell Brindle - Persimmon

Langold Buff Stock - Persimmon

Render (white)

Tile Hanging - Forticrete Plain
Tiles to match Roof Tile colour

RCM Supertech Blue Grey RCM/WP17 - Persimmon
Marley Eternit Cedral Sage Green - Bovis

Roof Finishes

Forticrete Gemini Slate Grey - Persimmon
Forticrete Gemini Slate Grey - Bovis

Forticrete Gemini Red - Persimmon
Forticrete Gemini Red - Bovis

Tileworks Duo Anthracite - Persimmon

Tileworks Duo Terracotta - Persimmon

External Walls

Forterra Kirton Red Brick

REV	DATE	DESCRIPTION	DRAWN
T	02/09/20	Substitute roof tiles to the following plots 123, 128-130 & 155-156.	AW
U	19/11/20	Permission Brick options introduce 'Forterra Kirton Red Brick' to the following plots; 350-353, 356-360, 362-366, 369, 370 373 and 399.	AW
T	02/09/20	Substitute roof tiles to the following plots 218-226, 334-374 & 384-400 and updated keys.	AW
S	17/02/20	Permission Brick options restored to plots 1 - 45 & 109 - 122	AW
R	17/02/20	Permission Brick options amended	AW
L	21/05/19	Plots 49 & 50 swapped with plots 65 & 66. Plots 65 & 66 given garages	BDC
P	08/02/19	Third brick option added	BDC
N	07/01/19	Materials spec updated	BDC
M	13/06/18	Site layout amended to latest version	BDC
L	31/05/18	Site layout amended to latest version	AW
K	23/05/18	Site layout amended to latest version	BDC
J	10/01/18	Site layout amended to latest version	BDC
H	07/11/17	Layout amended to latest	SW
G	19/10/17	Layout amended to latest	SW
F	11/10/17	Layout amended to latest	SW
E	24/05/17	Layout amended to latest	BDC
D	03/03/17	Layout amended to latest	AW
C	24/02/17	Layout amended to latest	BDC
B	17/02/17	Material spec revised	BDC