
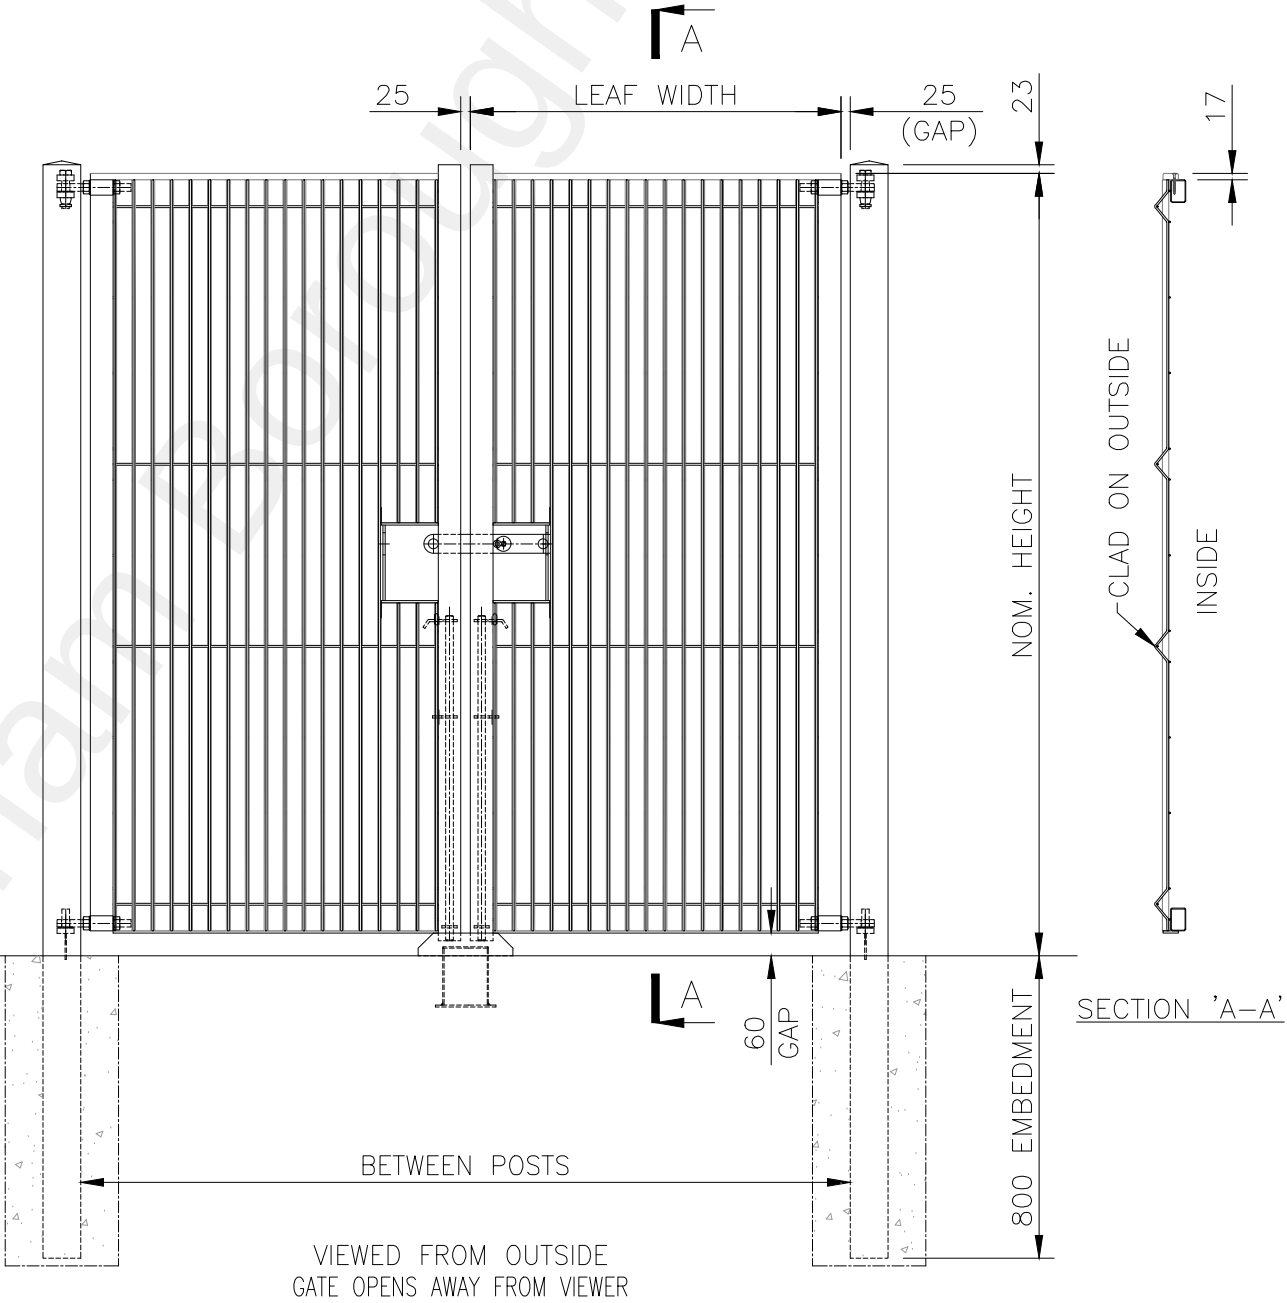
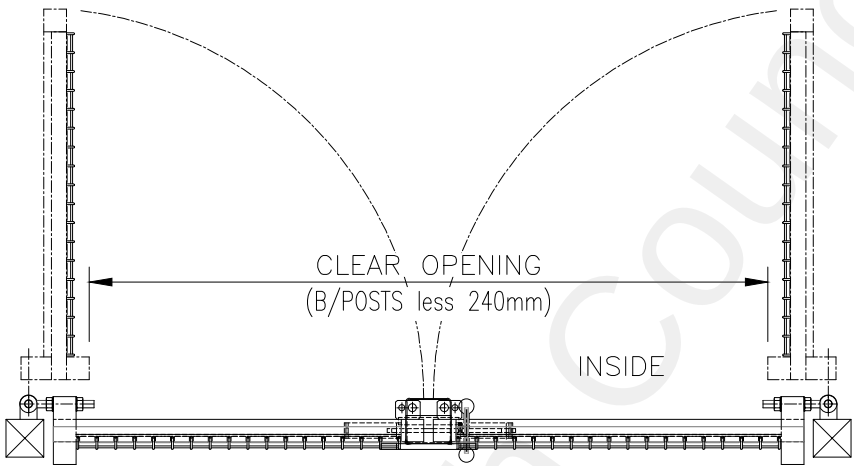
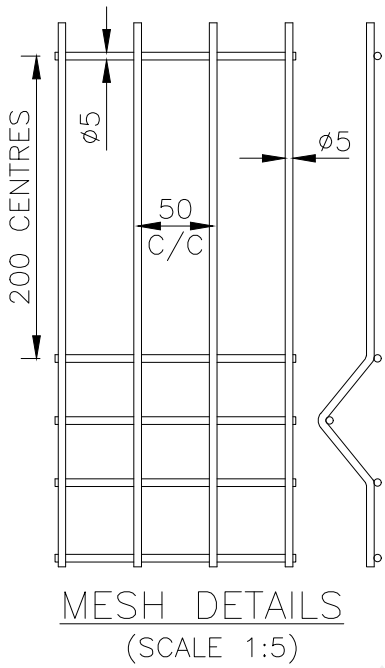
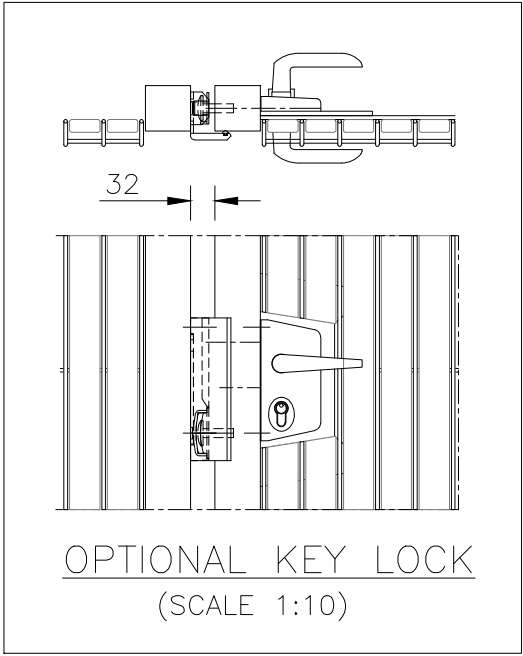


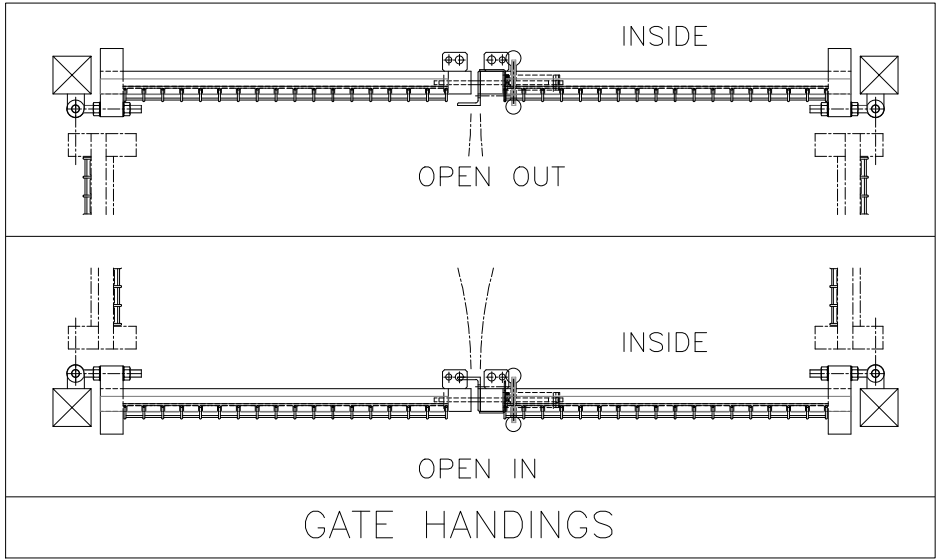

EUROGUARD COMBI DOUBLE GATES

GATES SECURED USING PADLOCKABLE
SLIDE LATCH & DROPBOLTS

NOTES.

ALL DIMENSIONS ARE IN mm (UNO)
GAPS UNDER GATES & FENCING
ARE NOMINAL DUE TO GROUND LEVELS.

MATERIALS.

HANG POST: ASSESS TO SUIT SITE LOCATION
RAILS: 60 x 40 RHS
STILES: 60 x 60 SHS
TIMBER SLATS: 40 x 17 thk

FINISH.

TIMBER: JAKCURED
GALVANISED TO BS EN ISO 1461
POWDER COATED: IF REQUESTED

Drawn WB	Checked CJ	
Date 01/04/2020	Size A3	Scale 1:20 U.O.S
		01/04/2020 ORIGINAL ISSUE

**Jacksons
Fencing**

Stowting Common, Near Ashford, Kent. TN25 6BN
Telephone: 01233 750393 Fax: 01233 750403
Int. Tel: +44 (0)1233 750393
www.jacksons-fencing.co.uk

This Drawing Is The Property Of H.S. Jackson & Son (Fencing) Ltd.
And May Not Be Copied Or Reproduced In Any Way Without Prior Written Permission.

STANDARD HEIGHTS: 2070mm, 2470mm & 3110mm

DO NOT SCALE – IF IN DOUBT ASK

TITLE SALES DRAWING
EUROGUARD COMBI DOUBLE GATES

CUSTOMER

Drawing No.

07/02189
Sheet 2

ACK No.