



Copyright This drawing is the property of Evolution Design Consulting Ltd. Its copyright and design content is reserved by them and the drawing is issued on the condition that it is not copied, reproduced, stored in a retrieval system, or transmitted in any form or by any means, electronic, mechanical, photocopying, recording, or by any information storage or retrieval system, without the prior written permission of Evolution Design Consulting Ltd. Do not scale this drawing.

Verify all dimensions on site before commencing any work or preparing any shop drawings. All dimensions are in mm unless otherwise stated. This drawing is issued on the condition that it is not copied, reproduced, stored in a retrieval system, or transmitted in any form or by any means, electronic, mechanical, photocopying, recording, or by any information storage or retrieval system, without the prior written permission of Evolution Design Consulting Ltd. Do not scale this drawing.


Evolution Design Consulting Ltd. 1596.

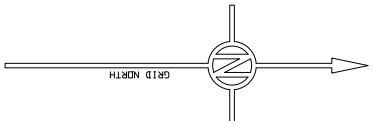

PROPOSED SCHEMATIC PLAN @ 1:200

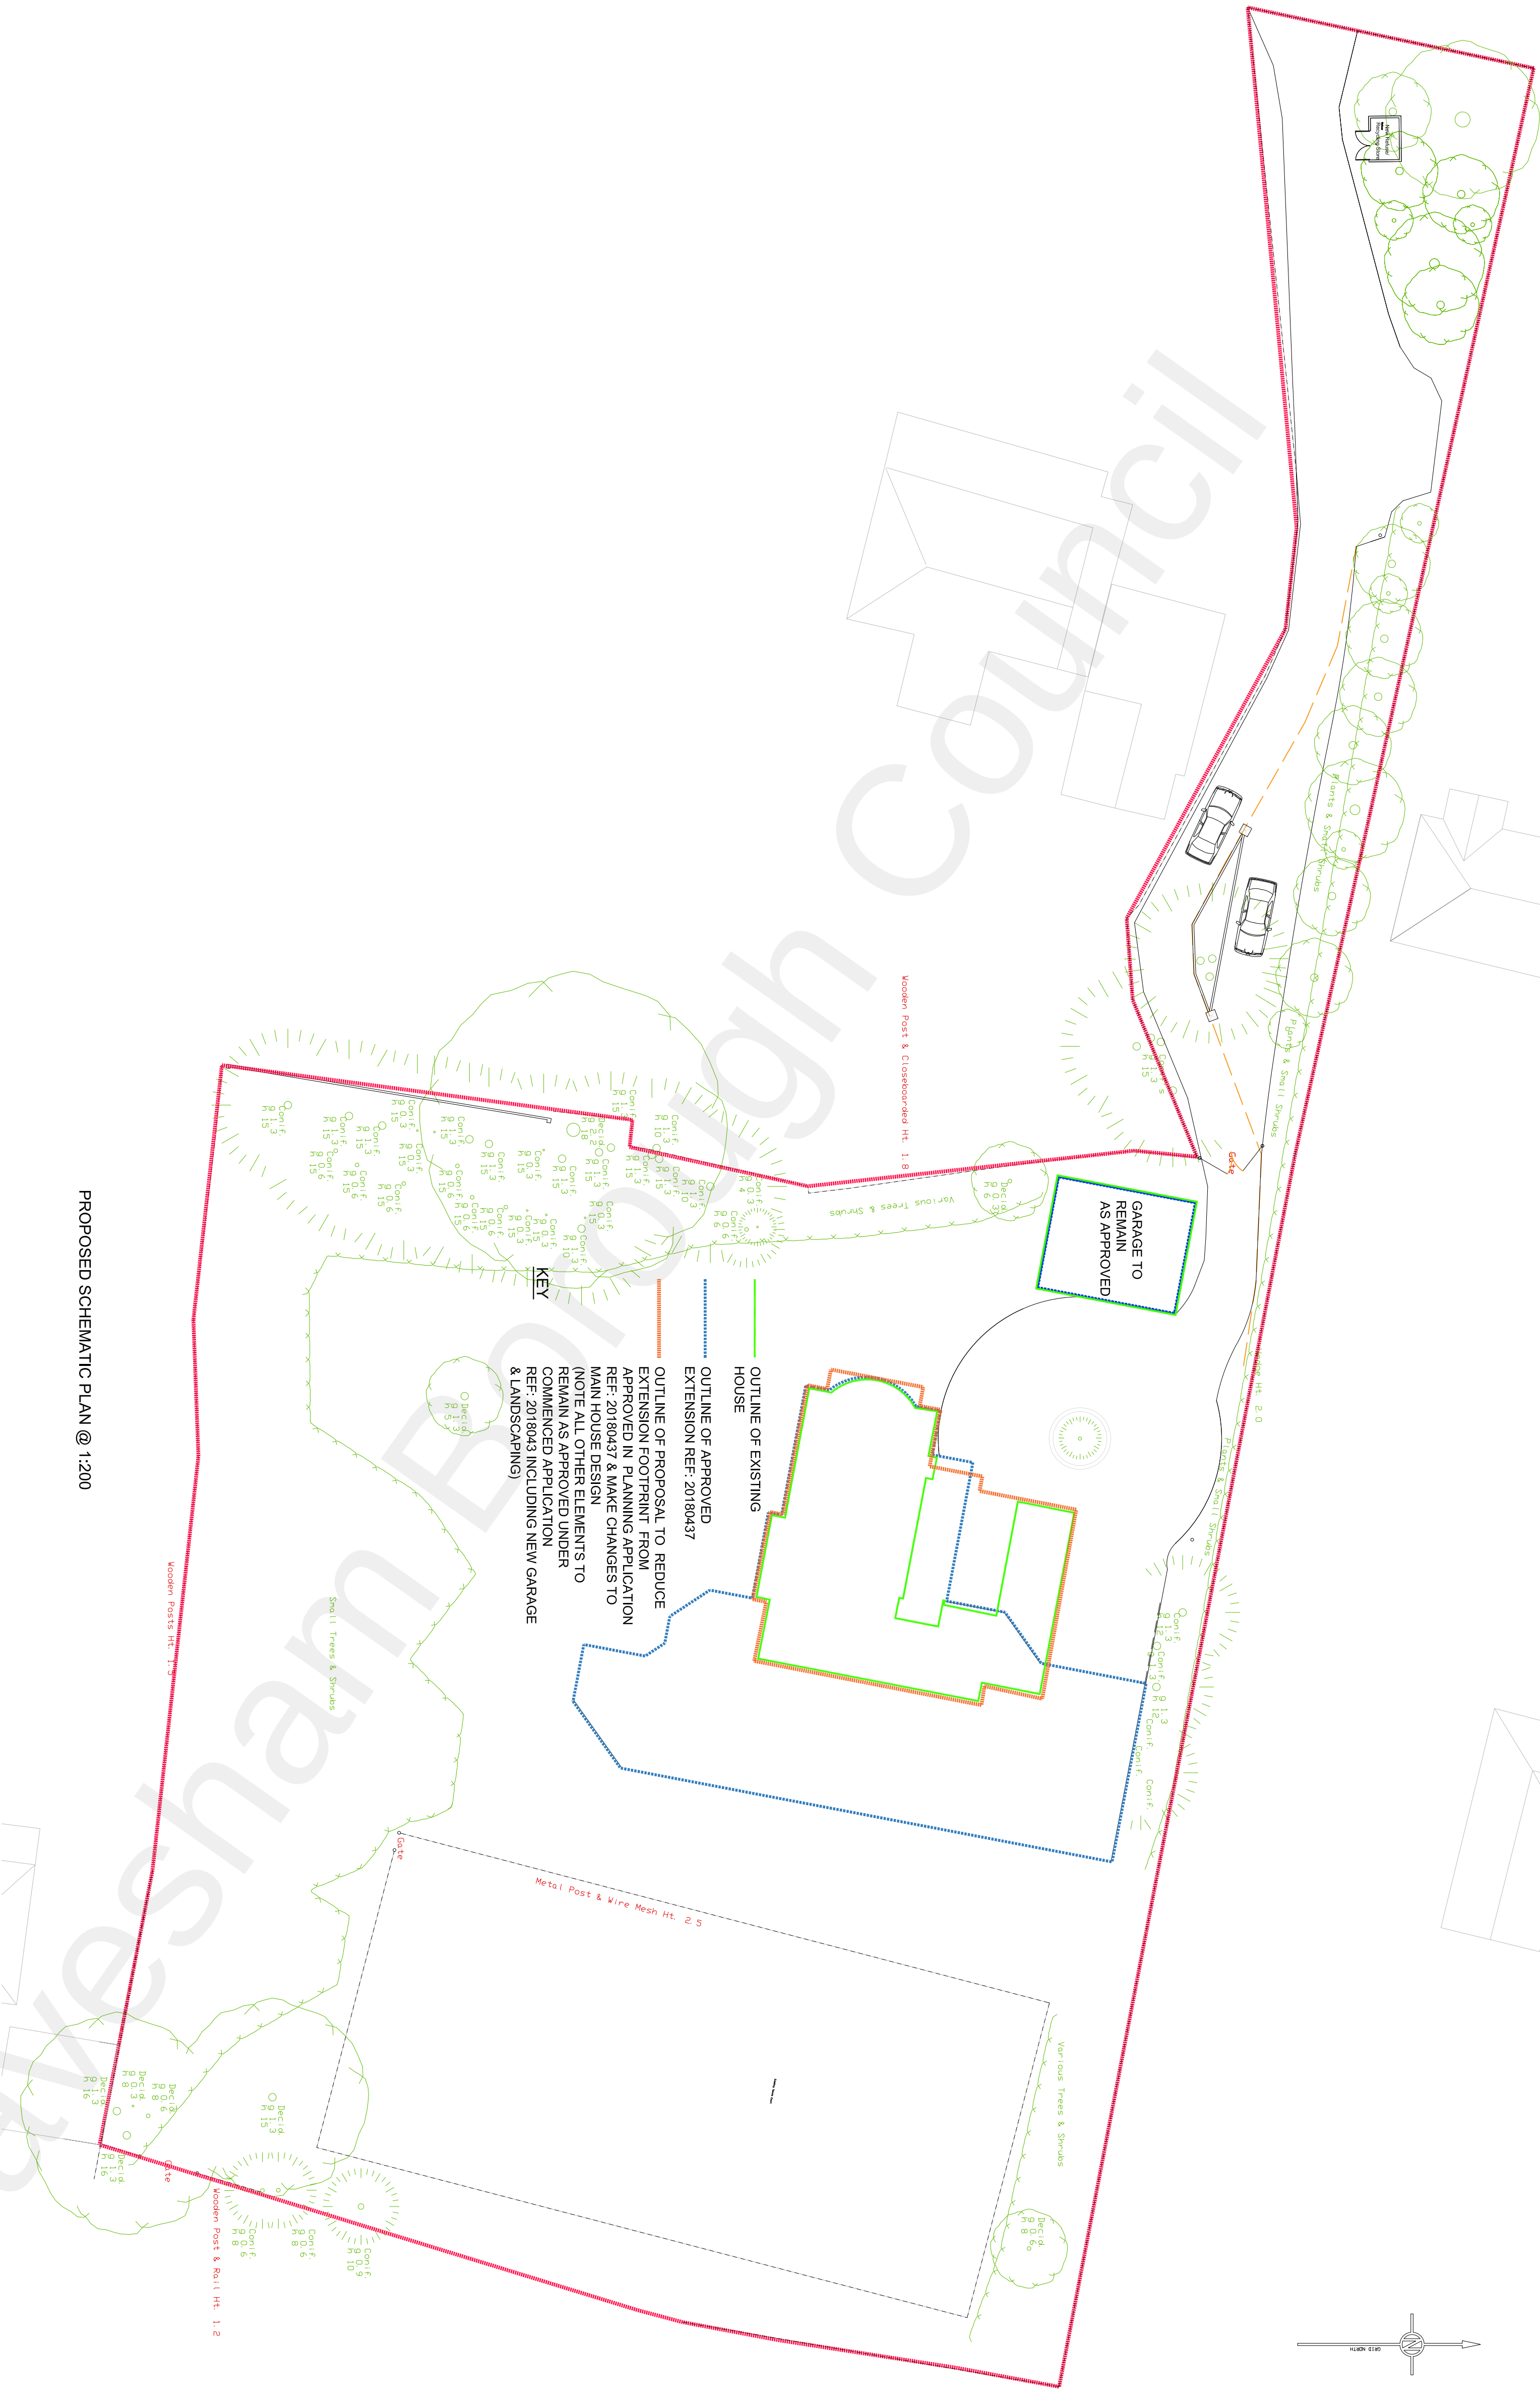

- KEY**
- OUTLINE OF EXISTING HOUSE
 - OUTLINE OF APPROVED EXTENSION REF: 20180437
 - OUTLINE OF PROPOSAL TO REDUCE EXTENSION FOOTPRINT FROM APPROVED IN PLANNING APPLICATION REF: 20180437 (NOTE ALL OTHER ELEMENTS TO REMAIN AS APPROVED UNDER COMMENCED APPLICATION REF: 2018043 INCLUDING NEW GARAGE & LANDSCAPING)

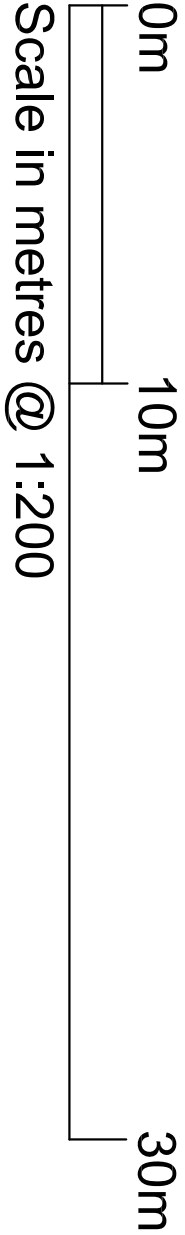

Rev	A	Boundary colours amended as requested by L.A.	DS	MAR 22
Rev	Details	Name	Date	

EVOLUTION DESIGN CONSULTING LIMITED

Client

N. Poole

Project
Applegarth
41 Forge Lane
Higham
Kent

Drawing Name
Proposed Schematic Plan -
Application Outlines Illustrating
Existing Approval REF: 20180437 &
Proposed Application Layout

Status
PLANNING APPLICATION FOR
PROPOSED RESIDENTIAL EXTENSION

Scale
1:200@A1

Date
DEC 21

Job Number
NP 620 304

Drawing No

400-P02

Revision
A