

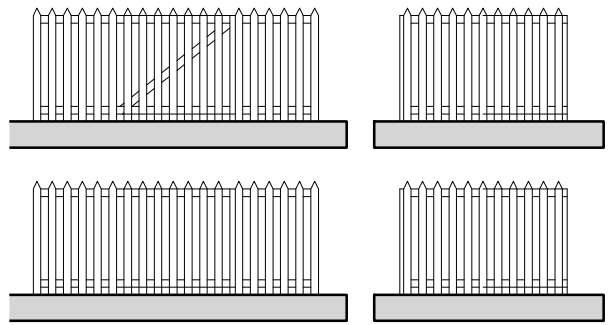


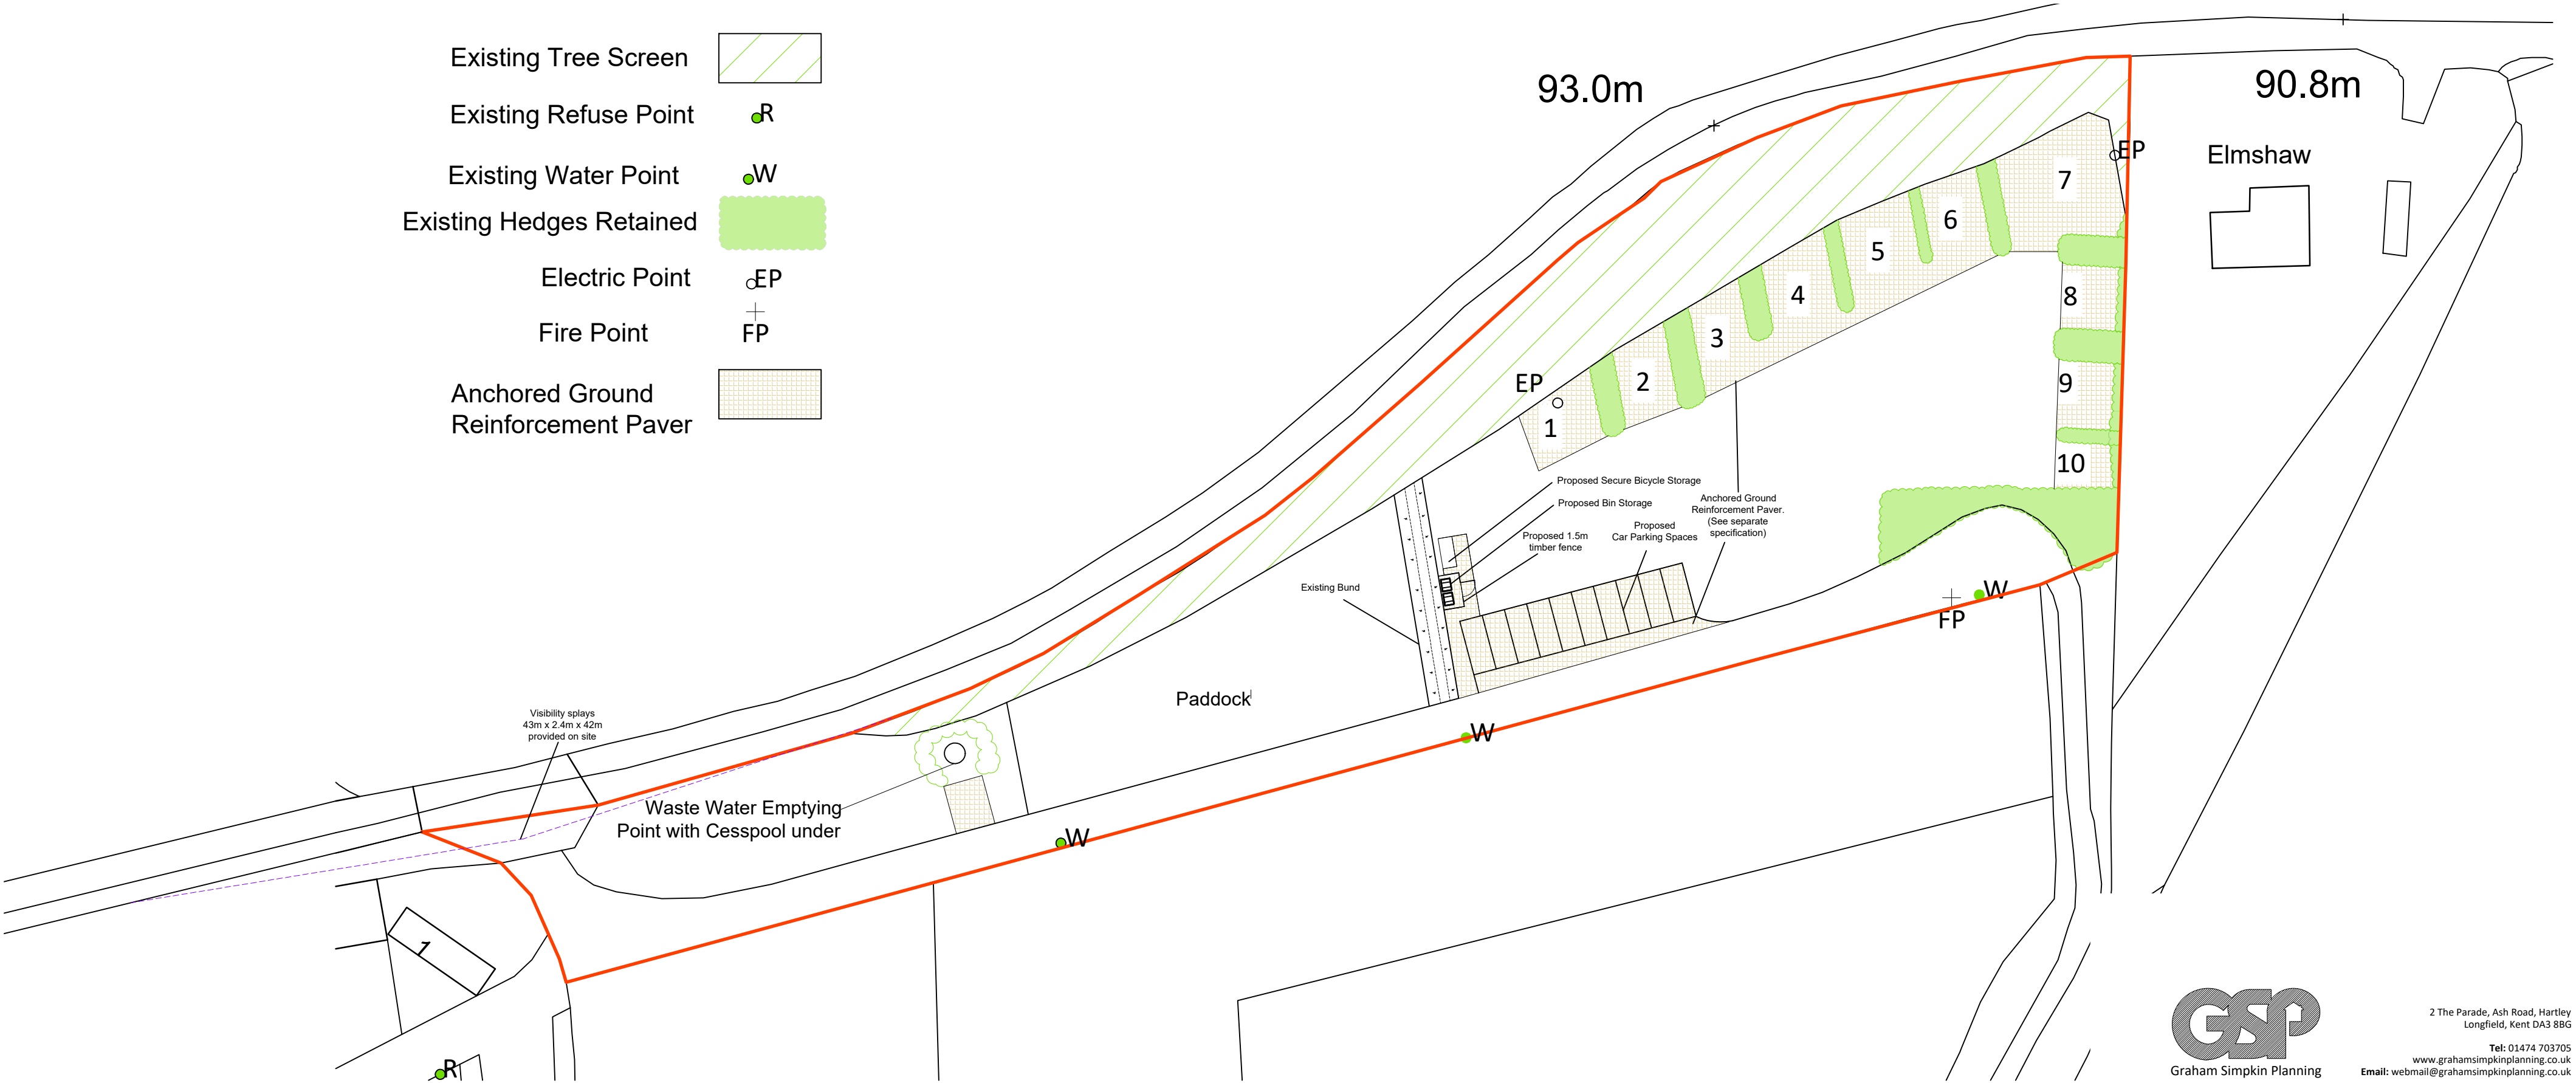

Proposed 1.5m timber fence elevations (refuse enclosure)
1:100 @ A3

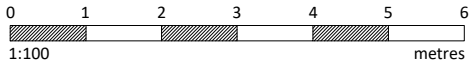

2 The Parade, Ash Road, Hartley
Longfield, Kent DA3 8BG
Tel: 01474 703705
www.grahamsimpkinplanning.co.uk
Email: webmail@grahamsimpkinplanning.co.uk

Project Title Nurstead Hill Farm, Nurstead Lane, Meopham DA3 7AN		Job No 3784
Drawing Title Proposed Block Plan	Drawing No 03	Revision A 21.03.2023
Date 23.01.2023	Drawn by MS	Checked by SC
Scale 1:500 @ A2	Note	

