


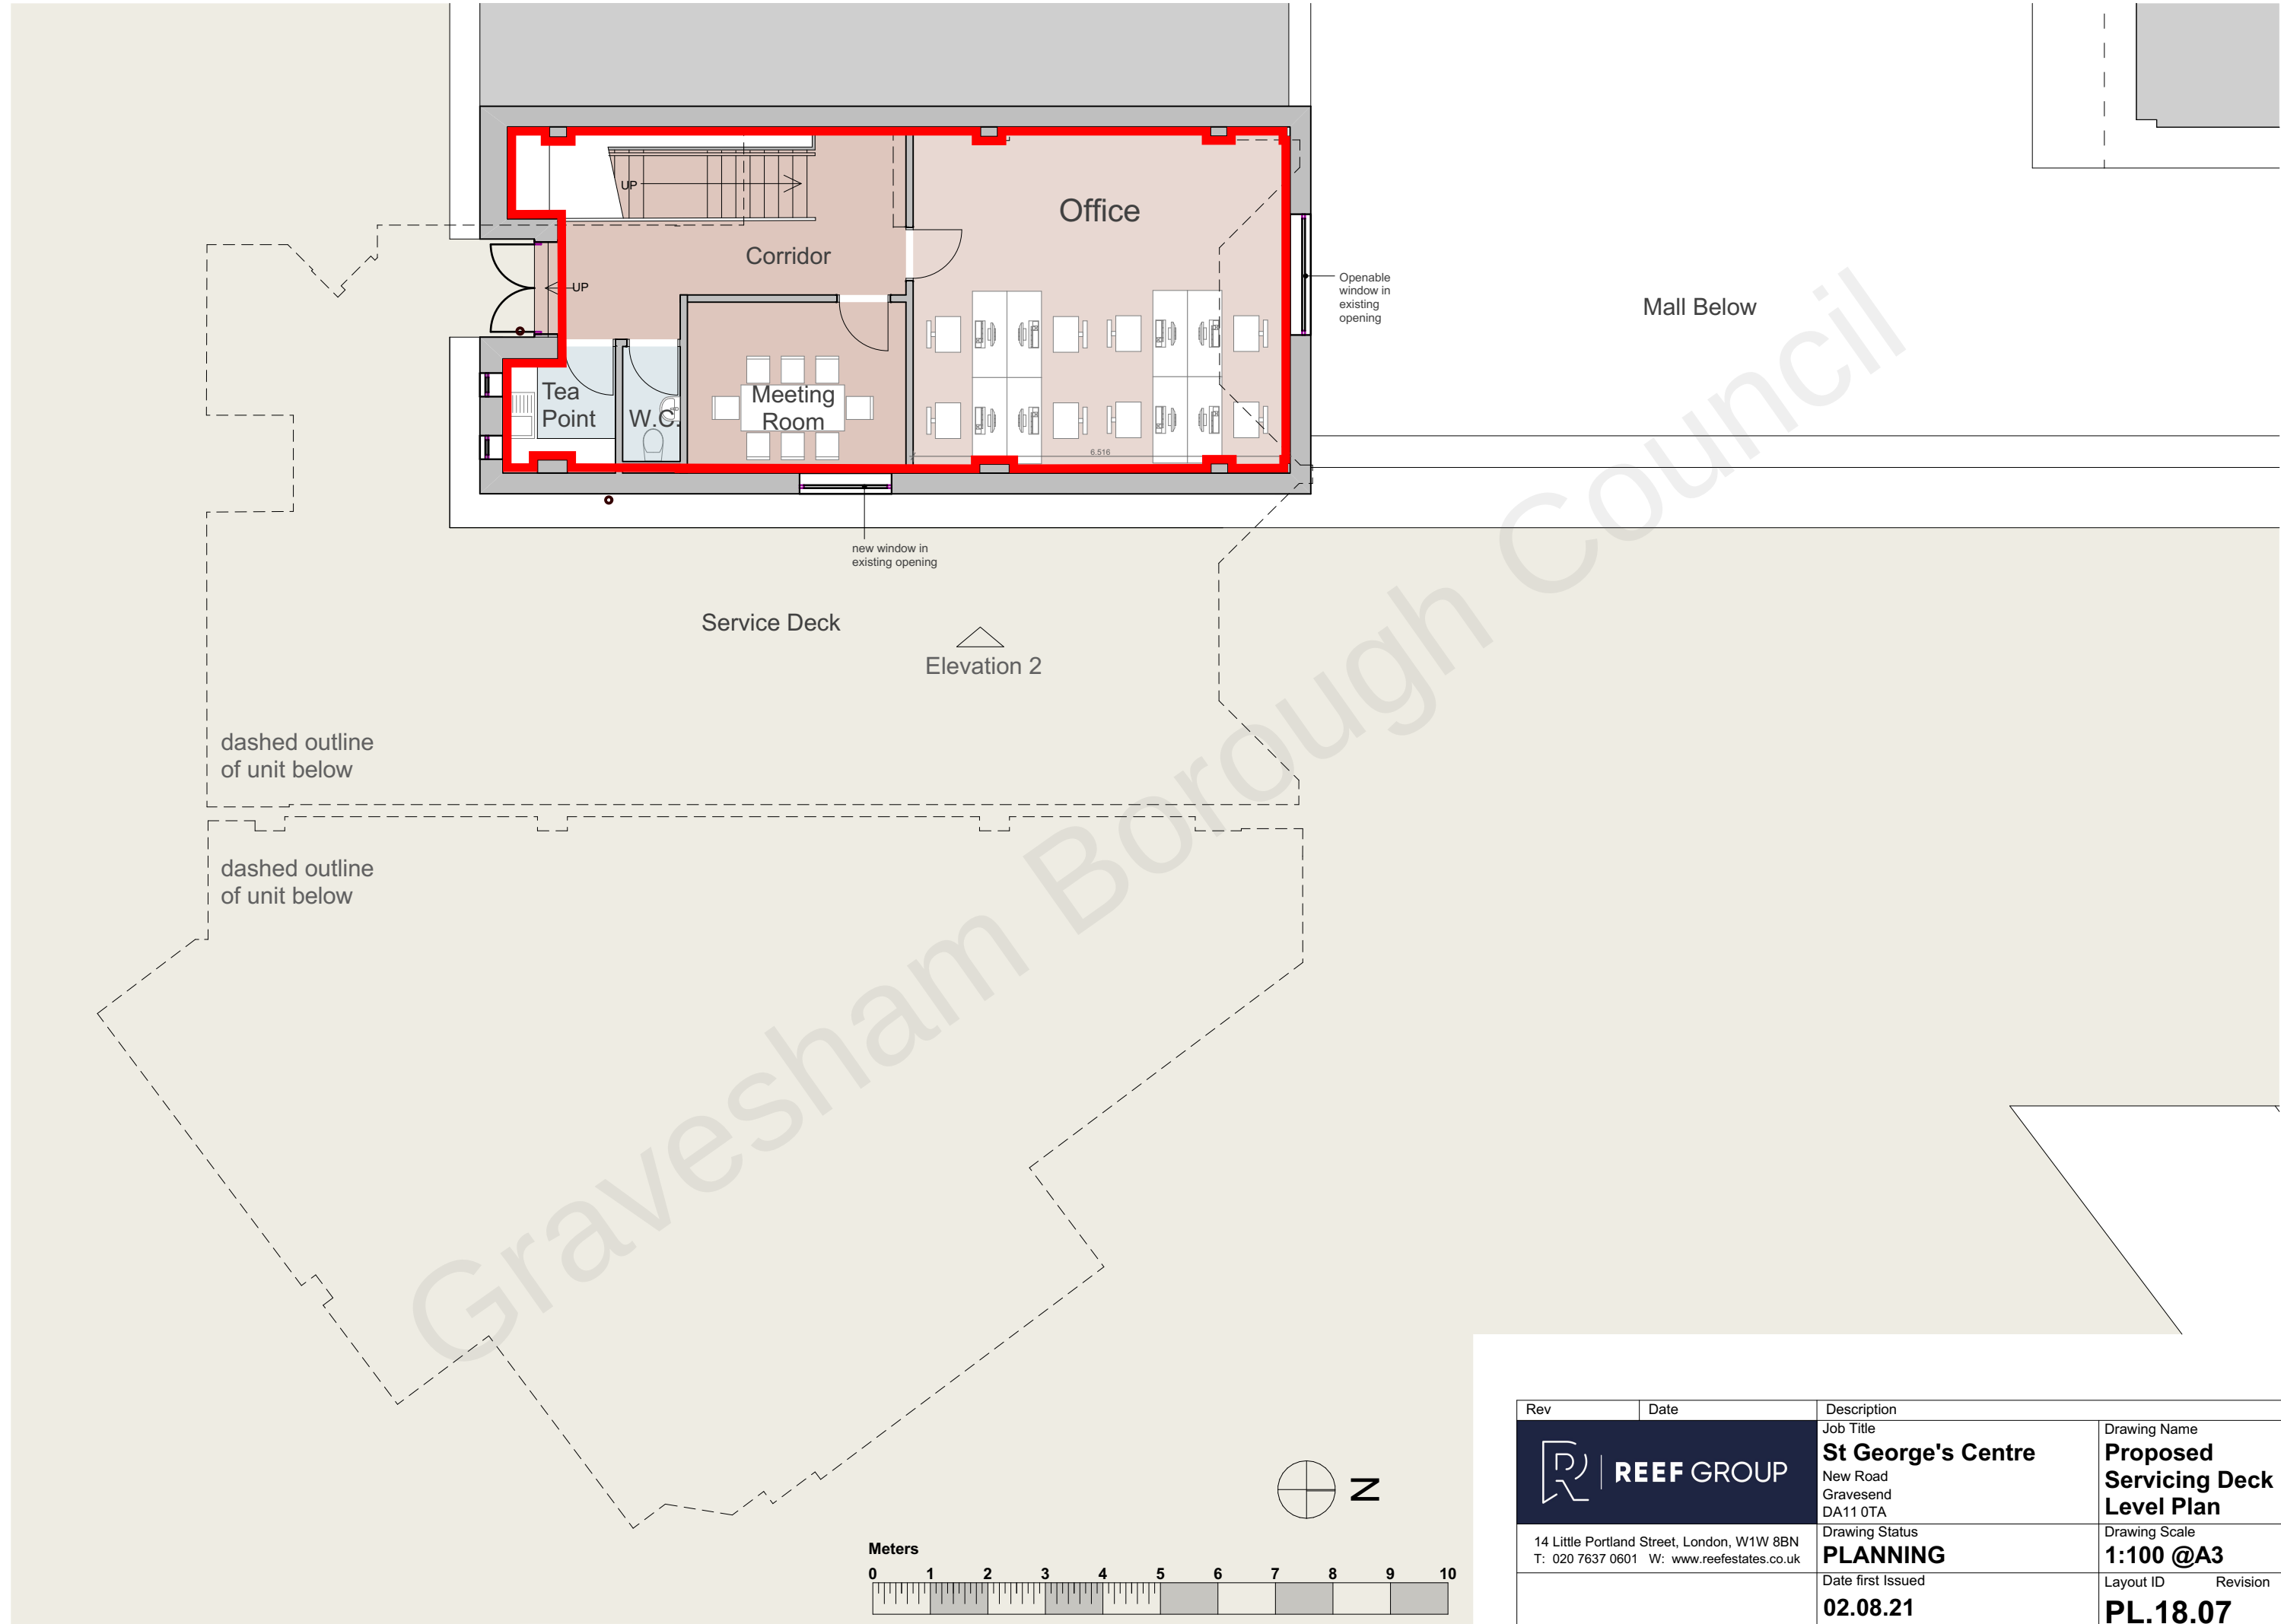

Rev	Date	Description	
	Job Title		Drawing Name
	St George's Centre New Road Gravesend DA11 0TA		Proposed Servicing Deck Level Plan
	Drawing Status		Drawing Scale
14 Little Portland Street, London, W1W 8BN T: 020 7637 0601 W: www.reefestates.co.uk		PLANNING	1:100 @A3
		Date first Issued	Layout ID Revision
		02.08.21	PL.18.07