


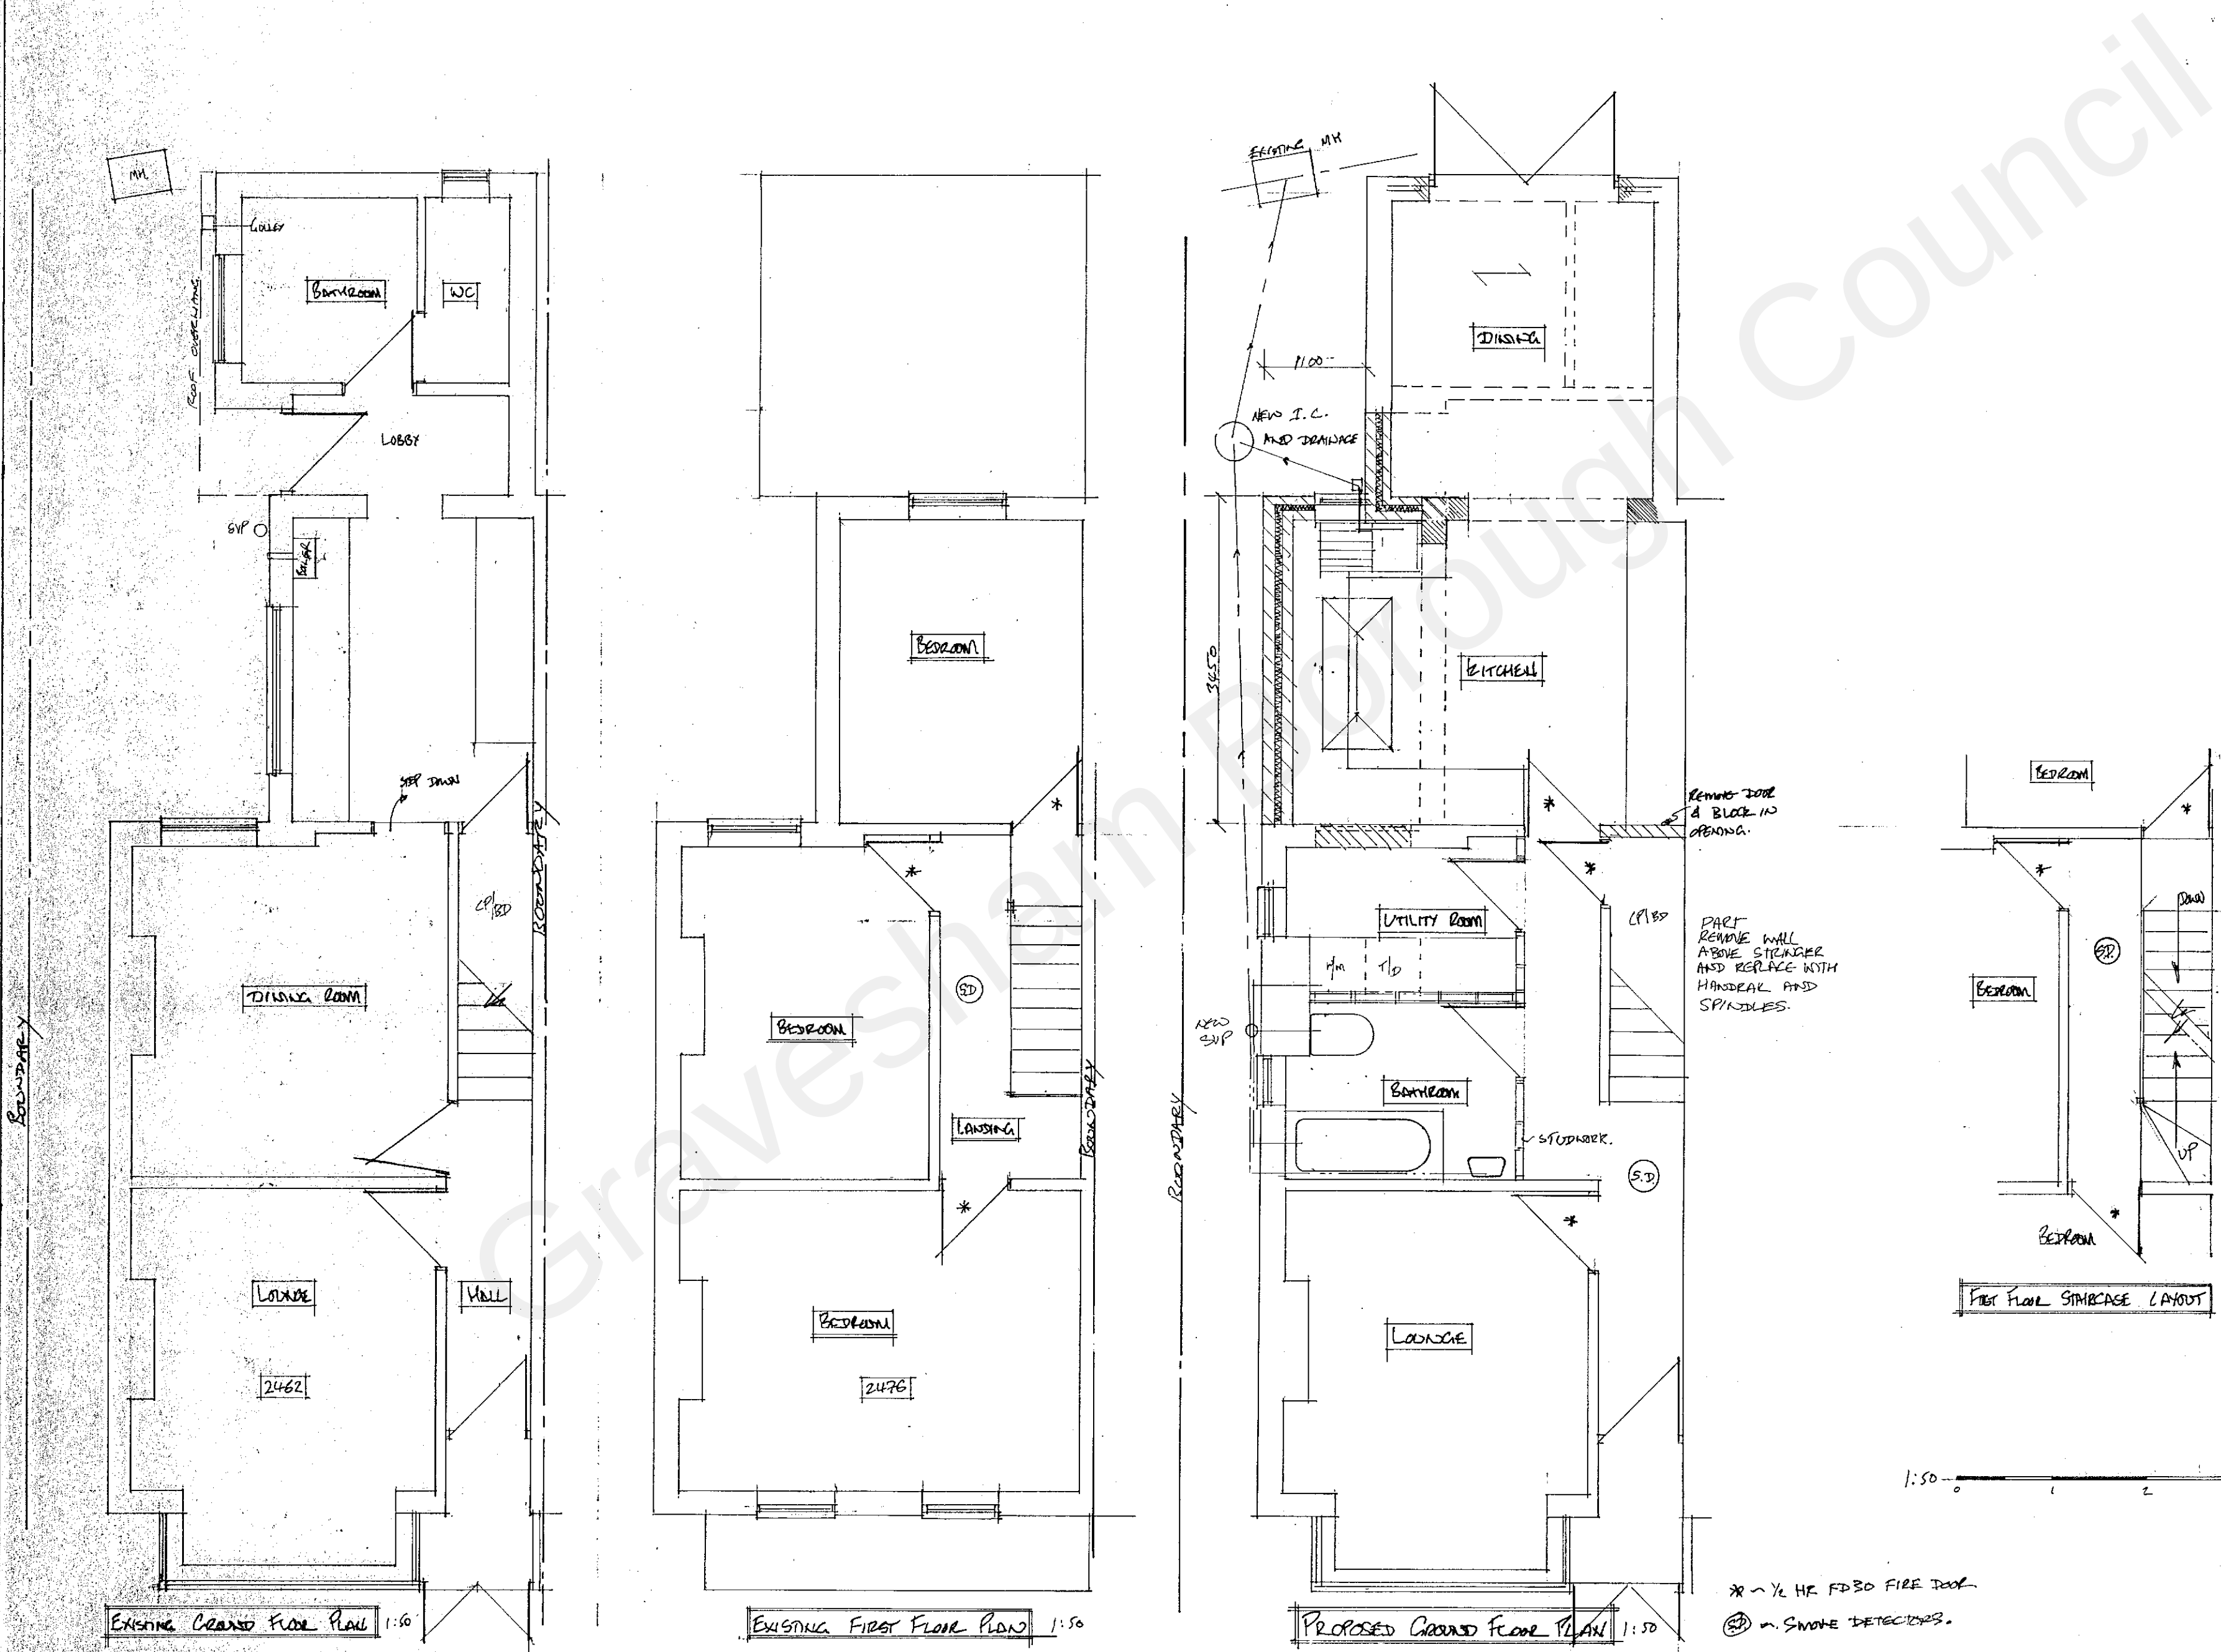

20220262

RECEIVED
11 MAR 2022

LOFT CONVERSION AND SINGLE STOREY REAR EXTENSION AND INTERNAL ALTERATIONS	
MR J MARRHAM 23 HOLLYBUSH ROAD CLAYTON DEPT DA12 5QG	
1/50 1/100	13th FEB 22
Draw No	21/11/04 01