
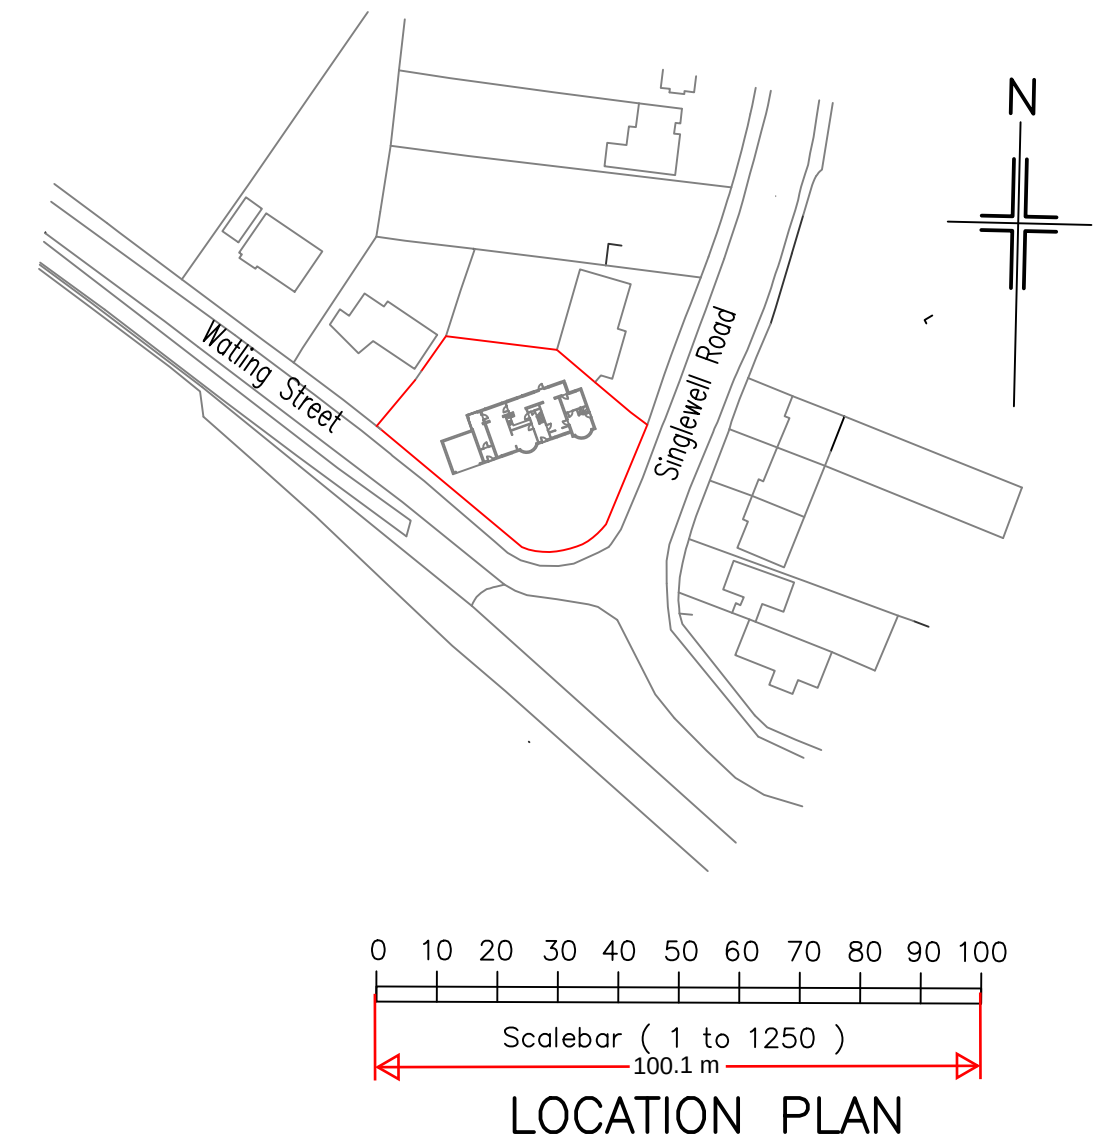
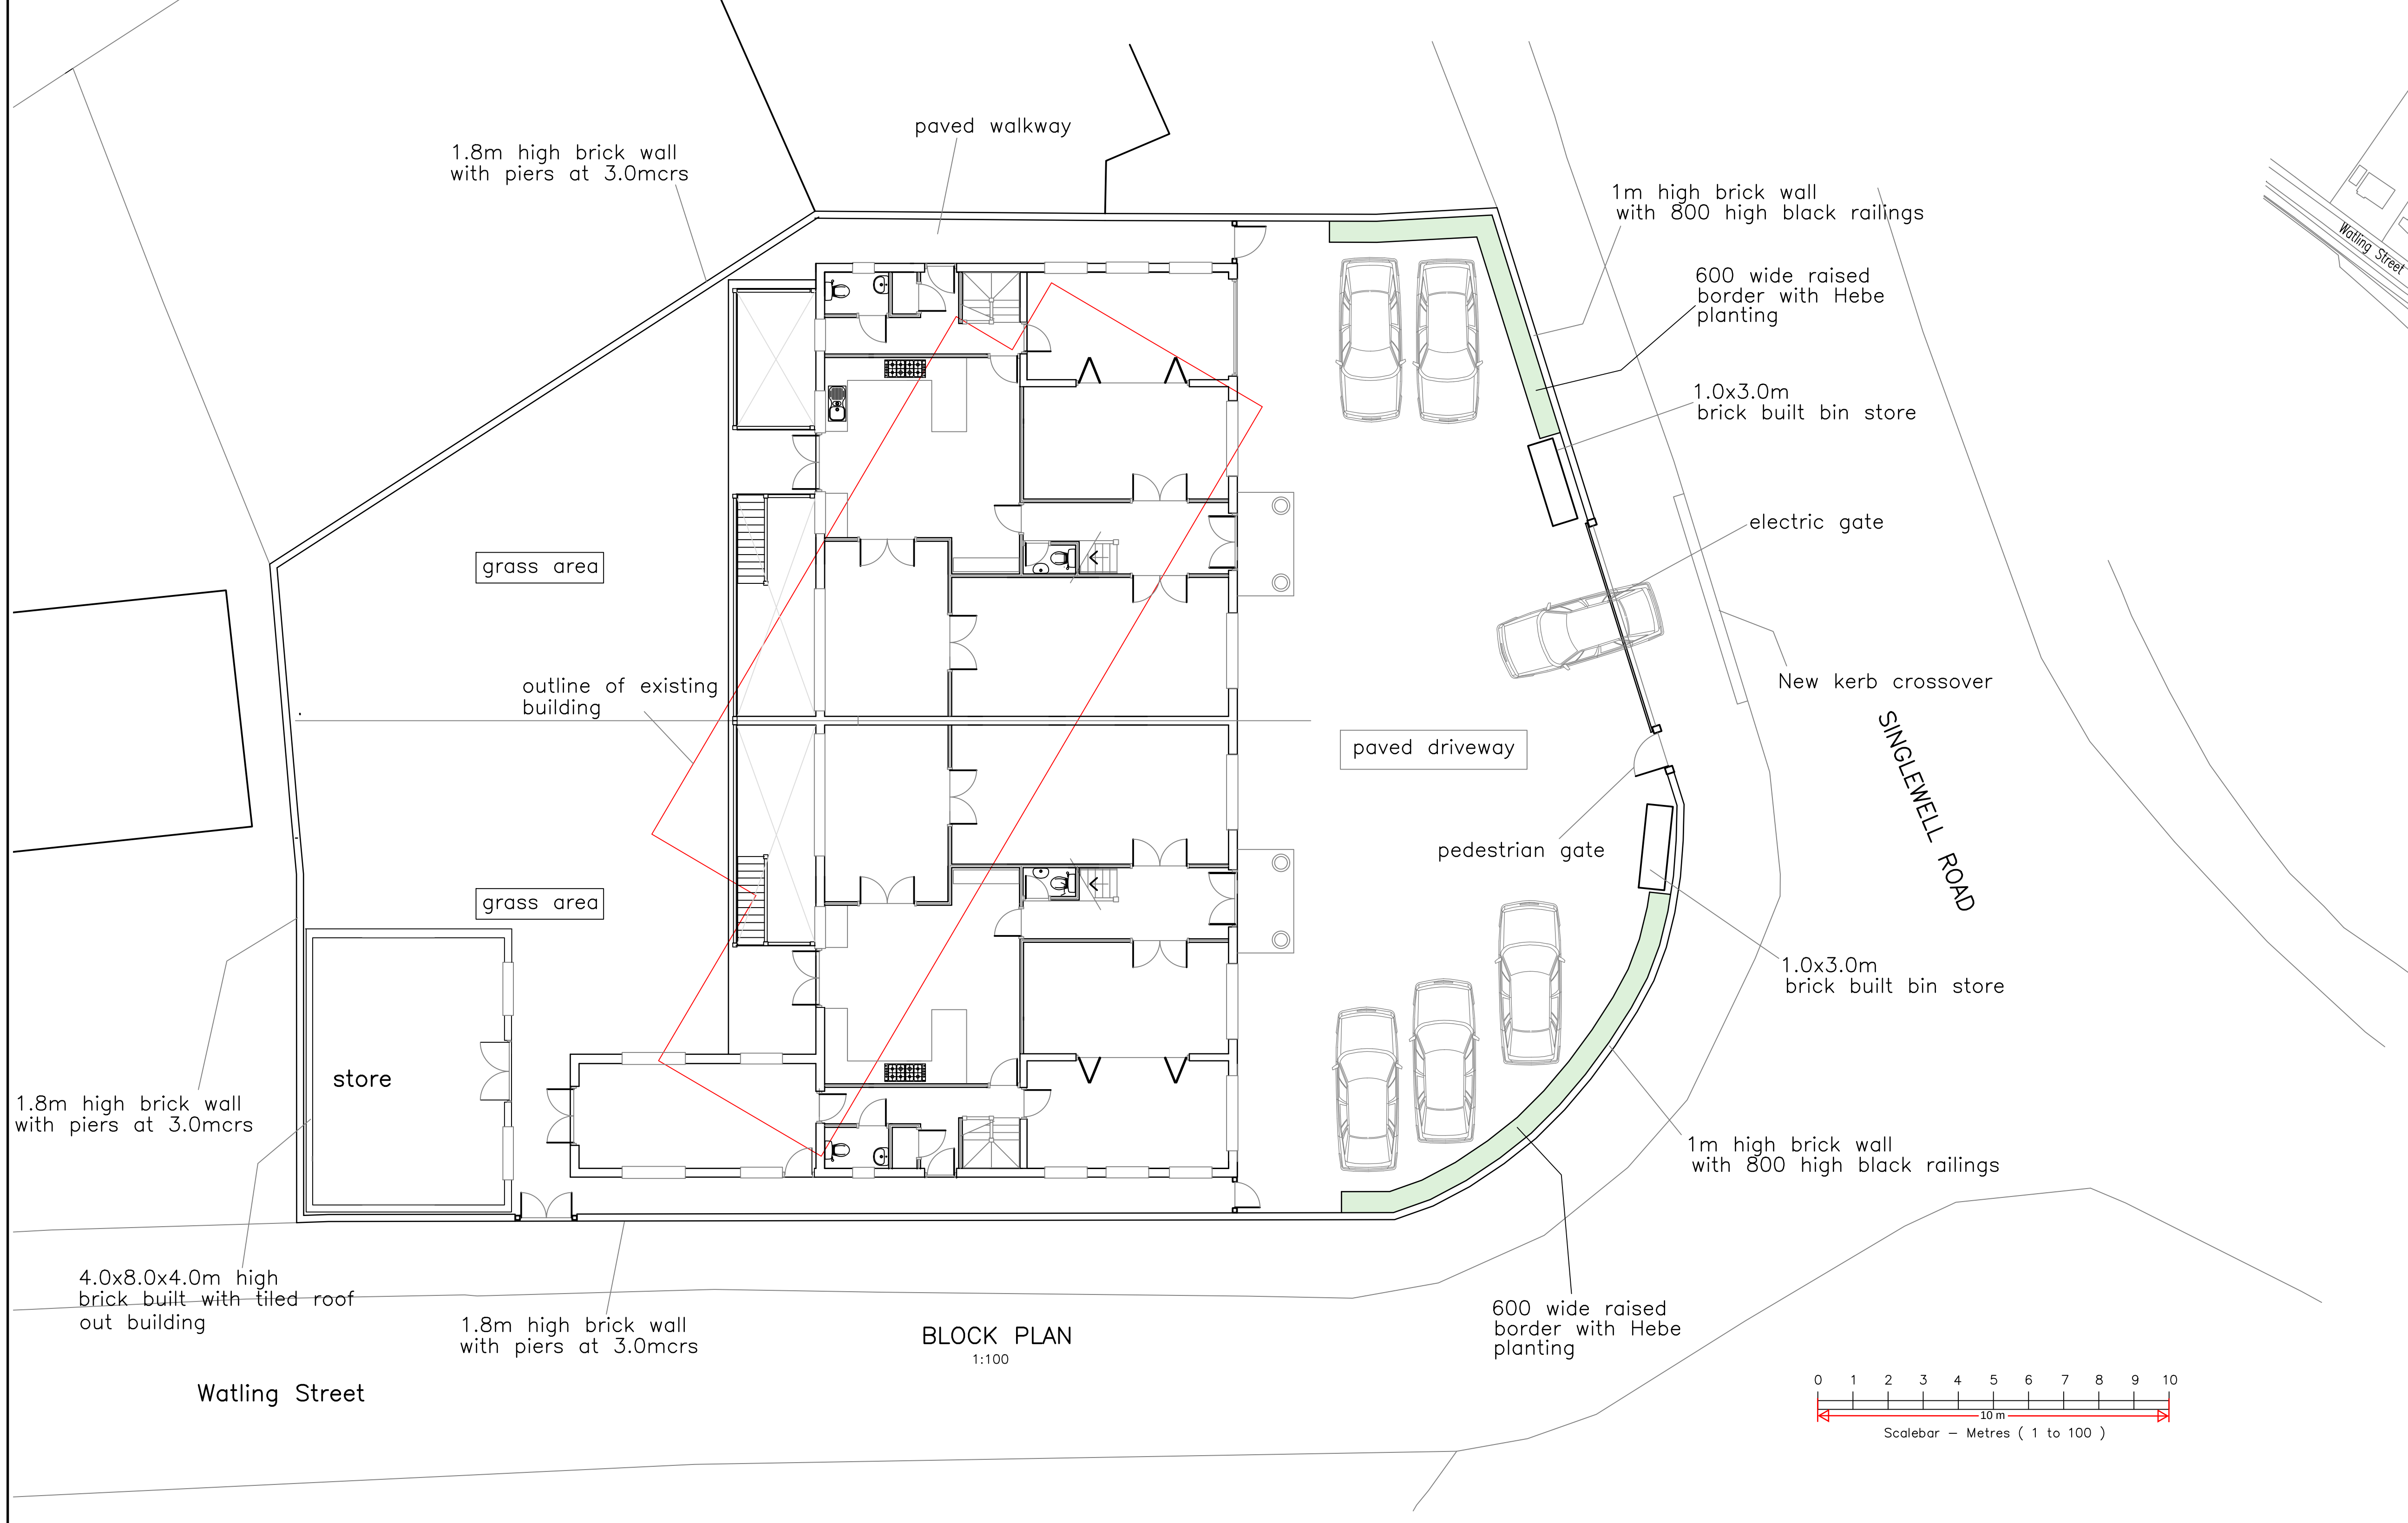


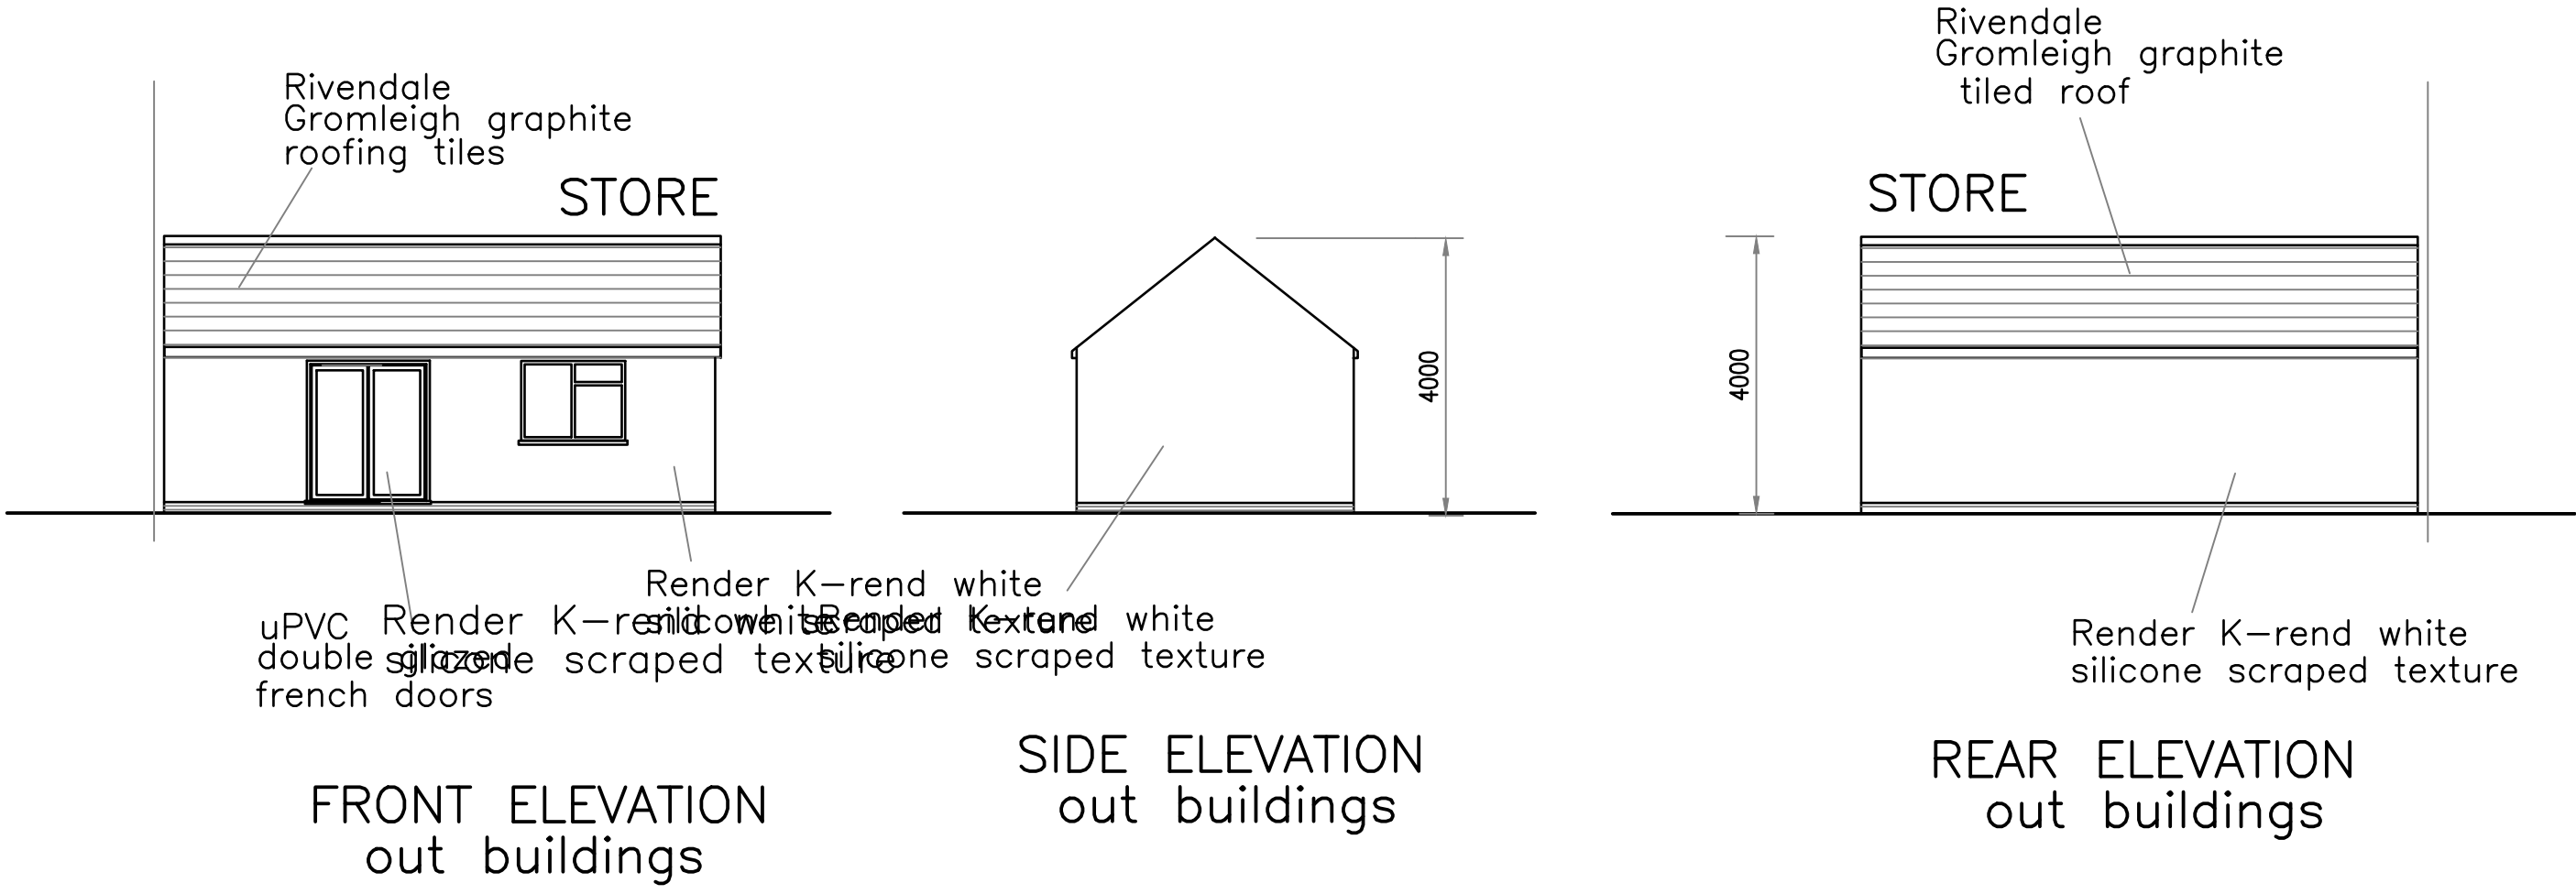

H	Location plan added	5/11/24	GDM
G	Revised layout	15/9/24	GDM
F	Planting added	21/6/24	GDM
E	House layout revised	29/5/24	GDM
D	Minor revisions	13/6/22	GDM
C	Minor revisions	16/2/22	GDM
B	Minor revisions	1/2/22	GDM
A	Minor revisions	7/11/21	GDM
Ref.	Revision	Date	By

© All rights reserved. No part of this drawing may be reproduced or transmitted in any form by any means without written permission of the copyright holder.

Project
**377 SINGLEWELL ROAD
GRAVESEND KENT**

Drawing
**PLANNING DRAWING
BLOCK PLAN**

Scale	1:100	Date
Drawn By	GDM	10/10/21
Designed By		
Checked By		

Drawing number	JC/21/03	H
----------------	----------	---

