

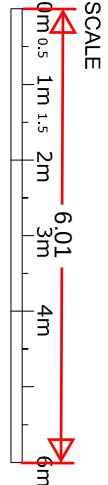


PLANDSCAPE PLAN
AS PER APPROVAL NO: 20201062

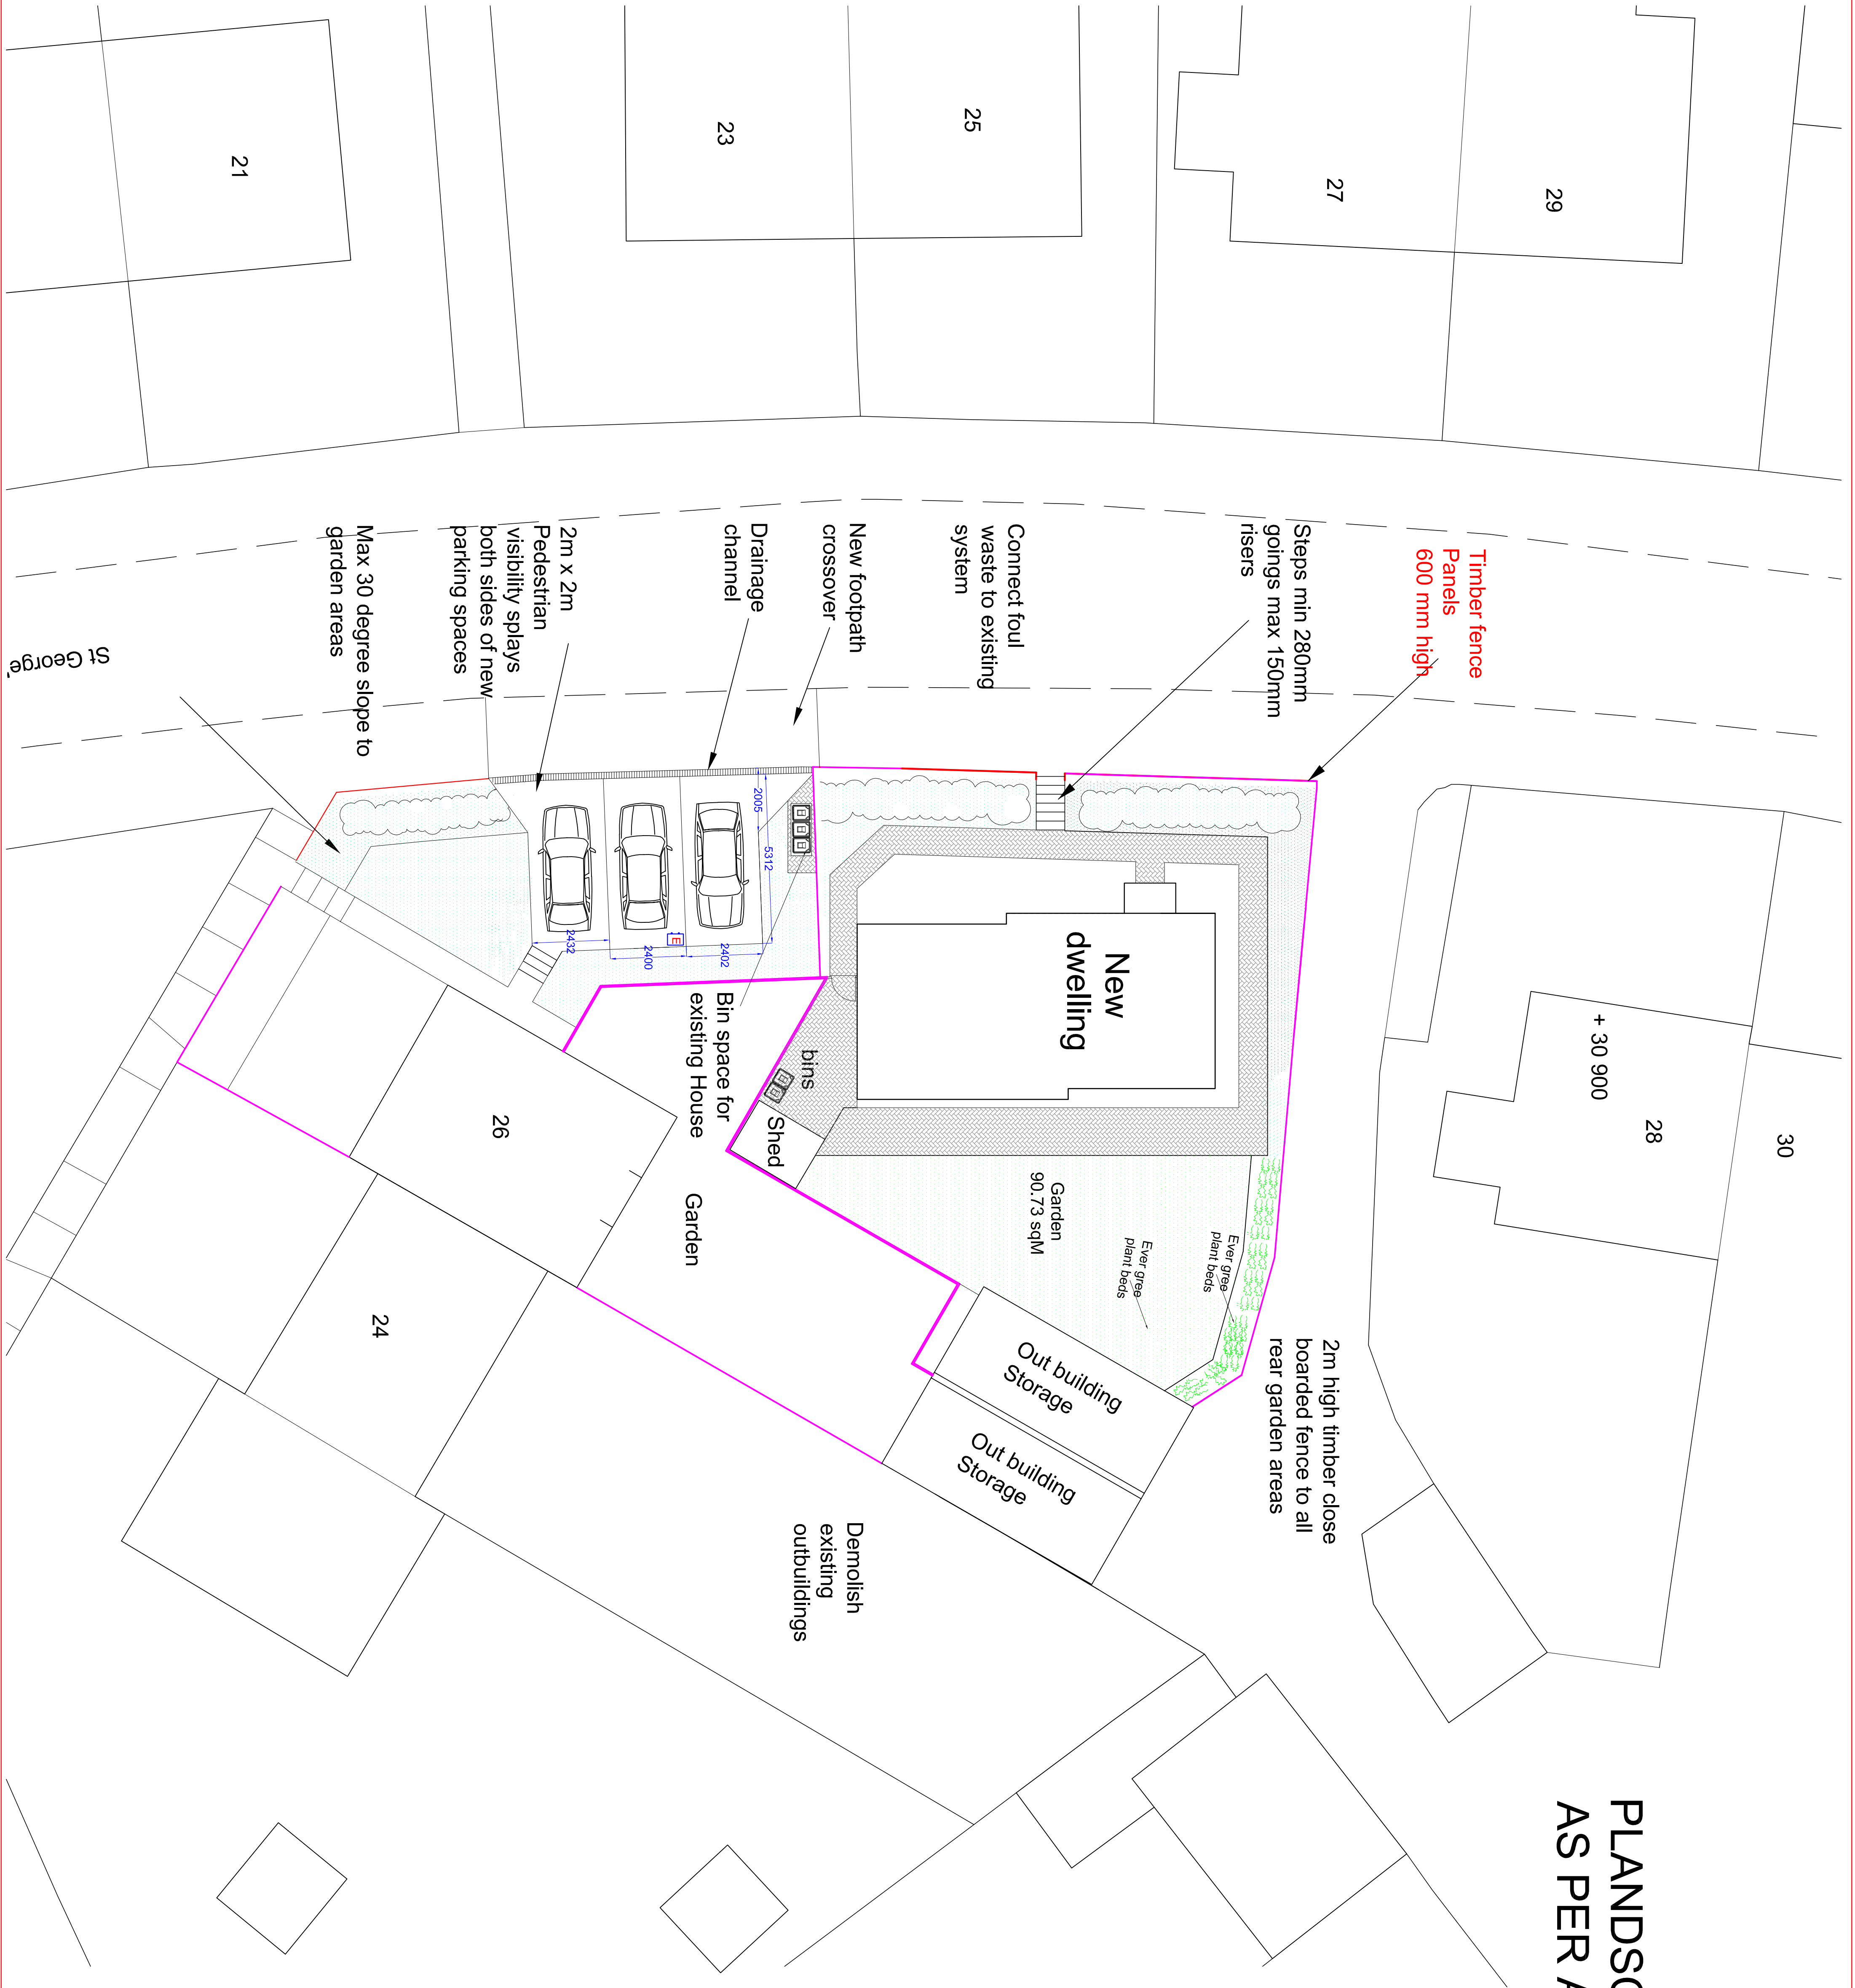

- TIMBER FENCE 600 MM
- FENCE PANEL
- POROUS PAVER
- HEDGES
- CHARGING FACILITIES

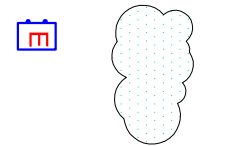

Future Vision Planning & Development Consultants	
Suite -104, 344-348 , High Road, Ilford Essex, IG511QP Tel:07476894406 Email:futurevision27@gmail.com	
CLIENT Mr S. Singh	
JOB TITLE Replacement of car parking space to the front garden , and use of garage as out building 26/A, St Georges Crescent , Gravesend , DA12 4AR	
SITE 26 A, St Georges Crescent, Gravesend , DA12 4AR	
DRAWING TITLE Landscape Plan	
SCALE 1:100@A1	DATE 11-10-2020
DRAWING NO. FV-2020-2	REVISION