


PROPOSED LANDSCAPE PLAN

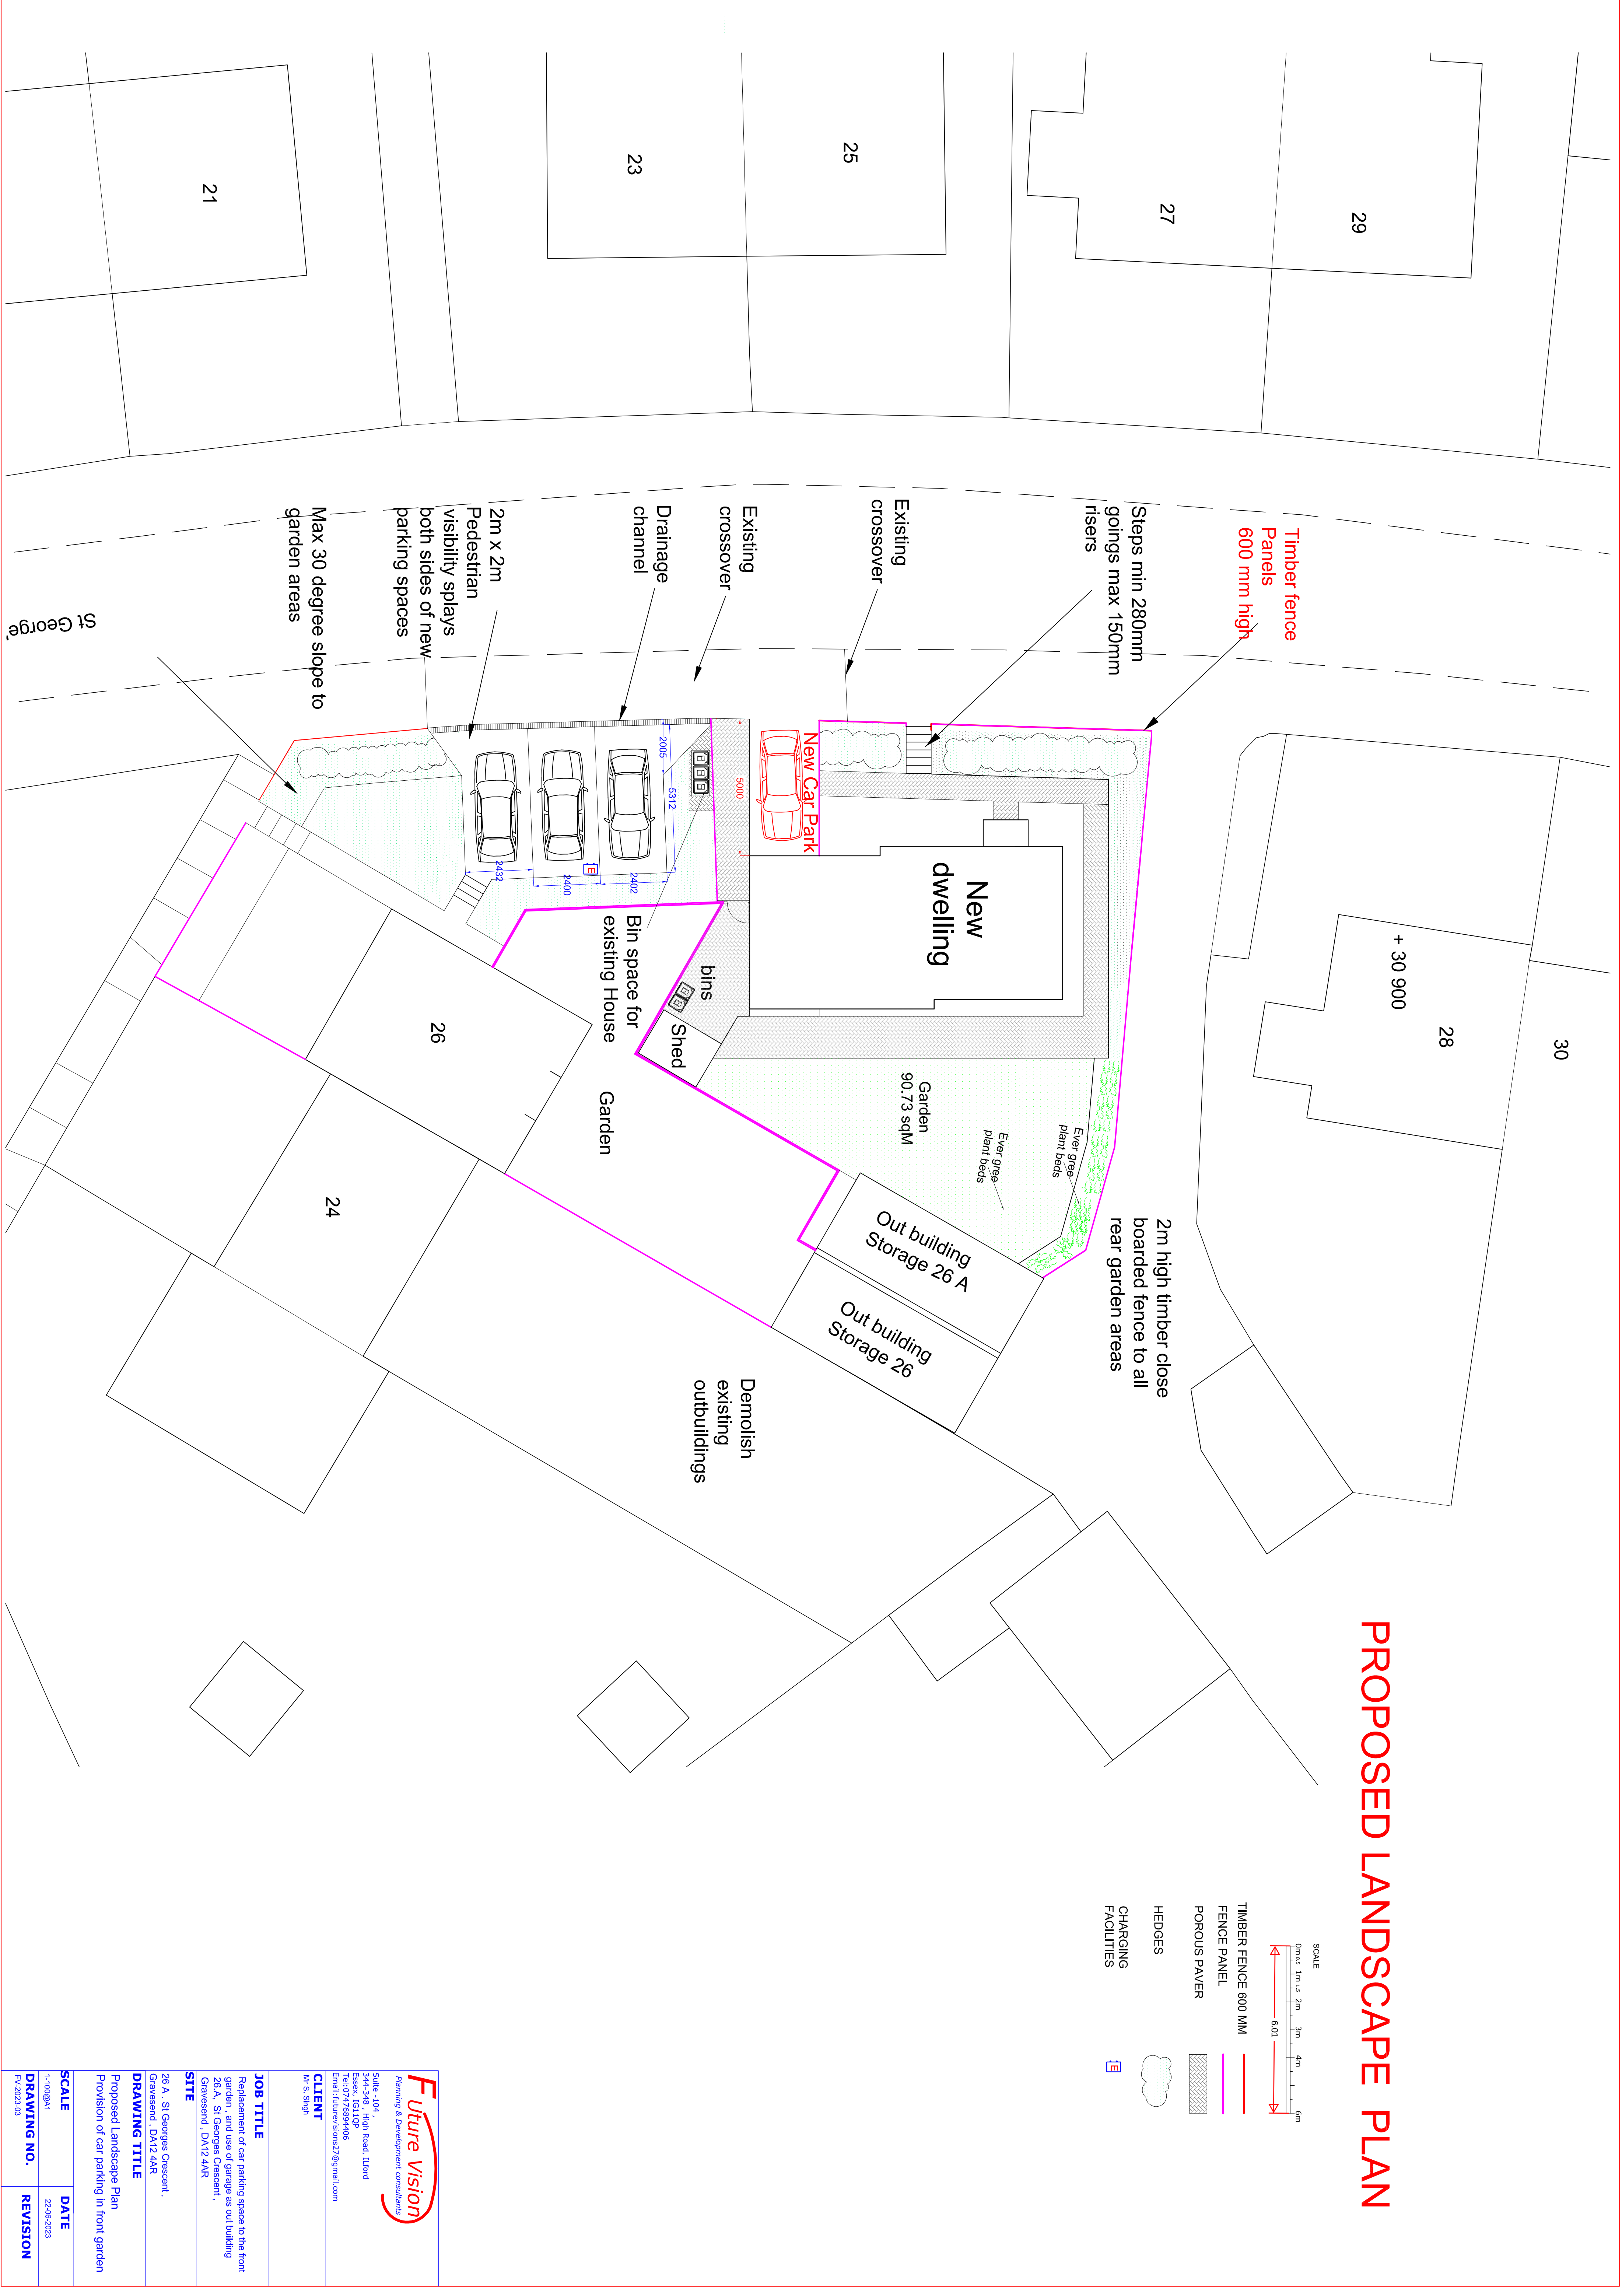

Future Vision Planning & Development consultants		
Suite -104 , 344-348 , High Road, Ilford Essex, IG51QP Tel:01773 476894/406 Email:futurevision27@gmail.com		
CLIENT Mr. S. Singh		
JOB TITLE Replacement of car parking space to the front garden , and use of garage as out building 26.A, St Georges Crescent , Gravesend , DA12 4AR		
SITE 26 A , St Georges Crescent , Gravesend , DA12 4AR		
DRAWING TITLE Proposed Landscape Plan Provision of car parking in front garden		
SCALE 1:100@A1	DATE 22-06-2023	
DRAWING NO. FV-2023-03	REVISION	