


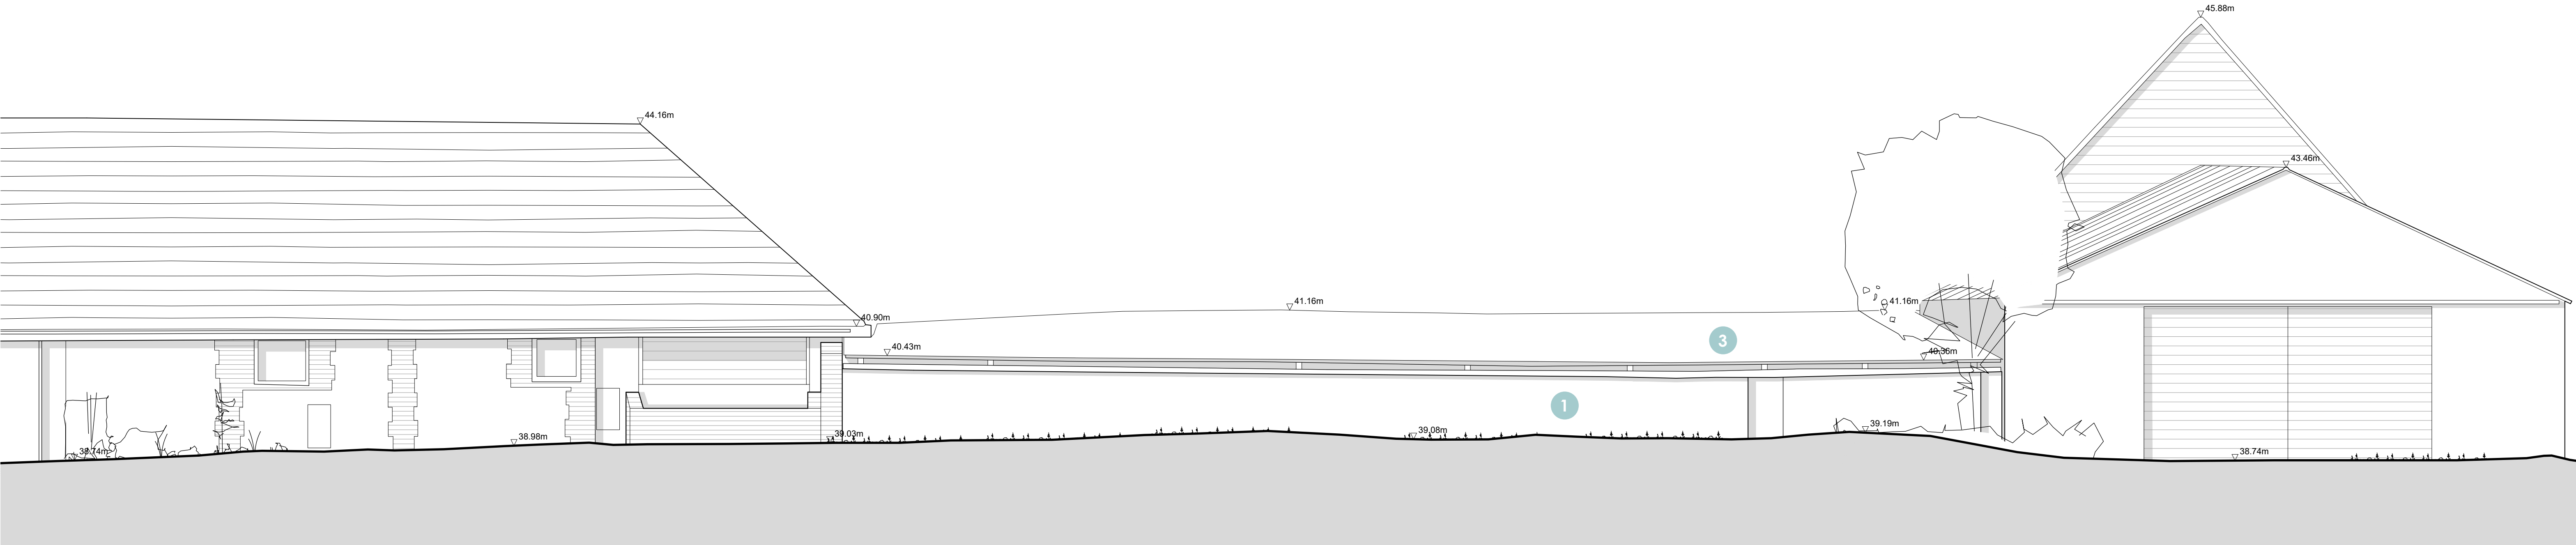


Existing Elevation 31

Materials:

- 1 Existing flint wall
- 2 Timber columns
- 3 Corrugated roof


All survey drawings produced by OmegaGeo
Please refer to Job Ref. 2414908, Drawing no. 1 of 3
and 3 of 3 for further details

Revision Note & Date		Note	Amended	Checked
Rev	Date			

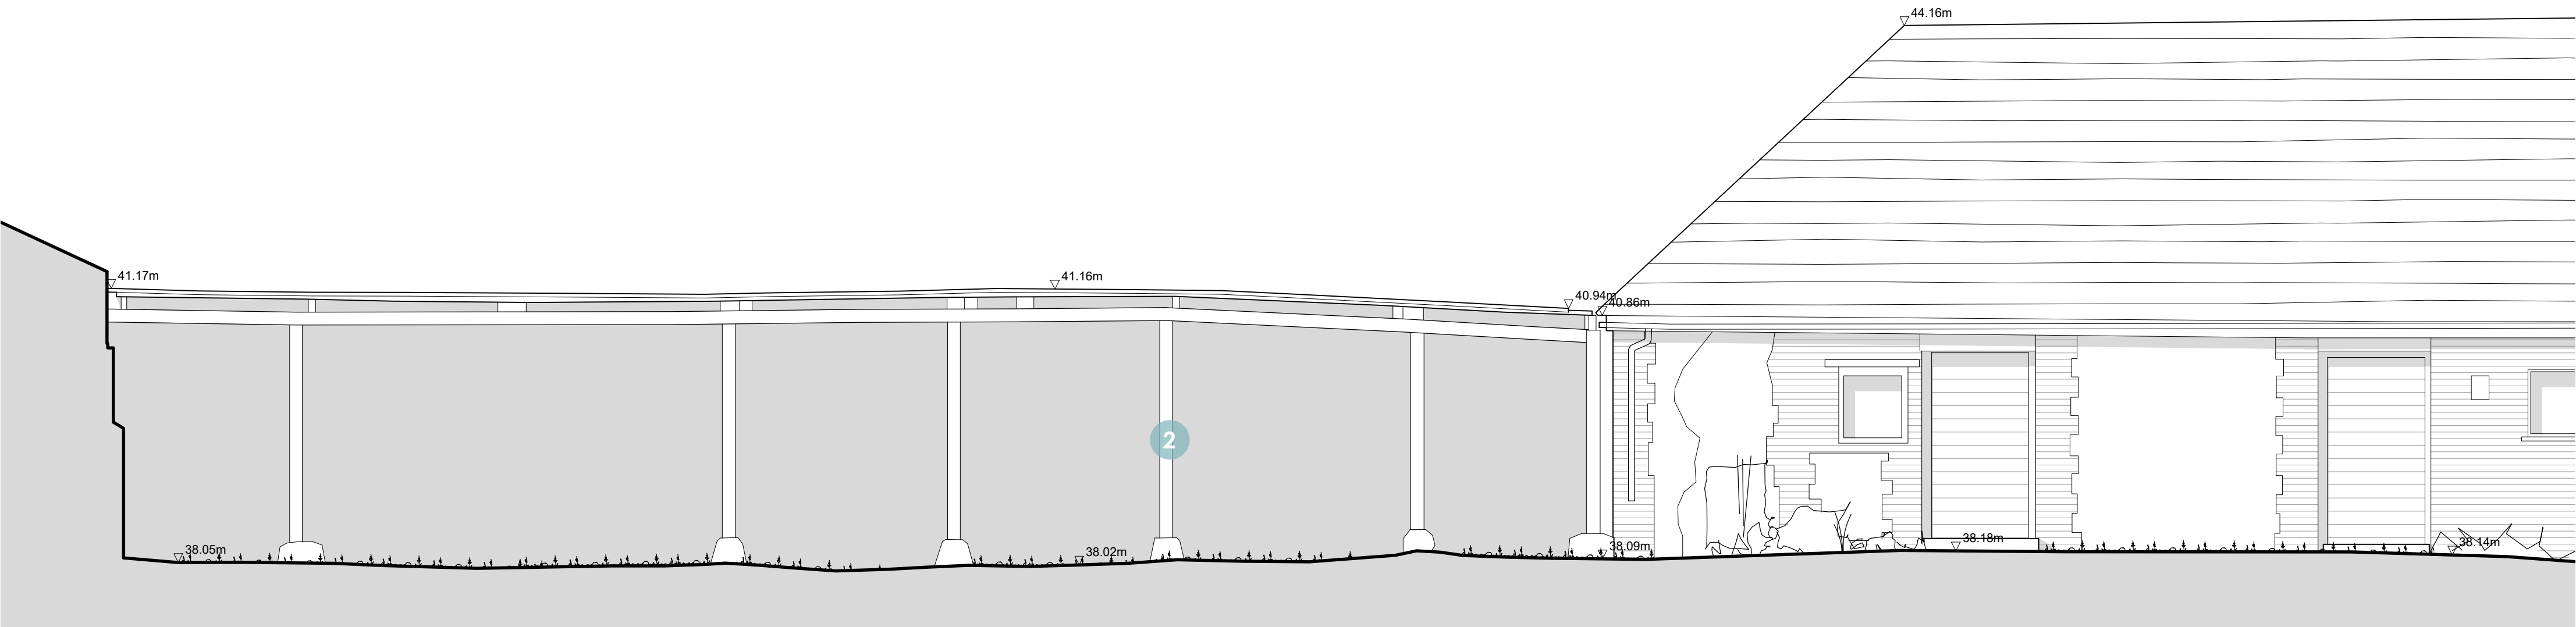

Existing Elevation 21

Key

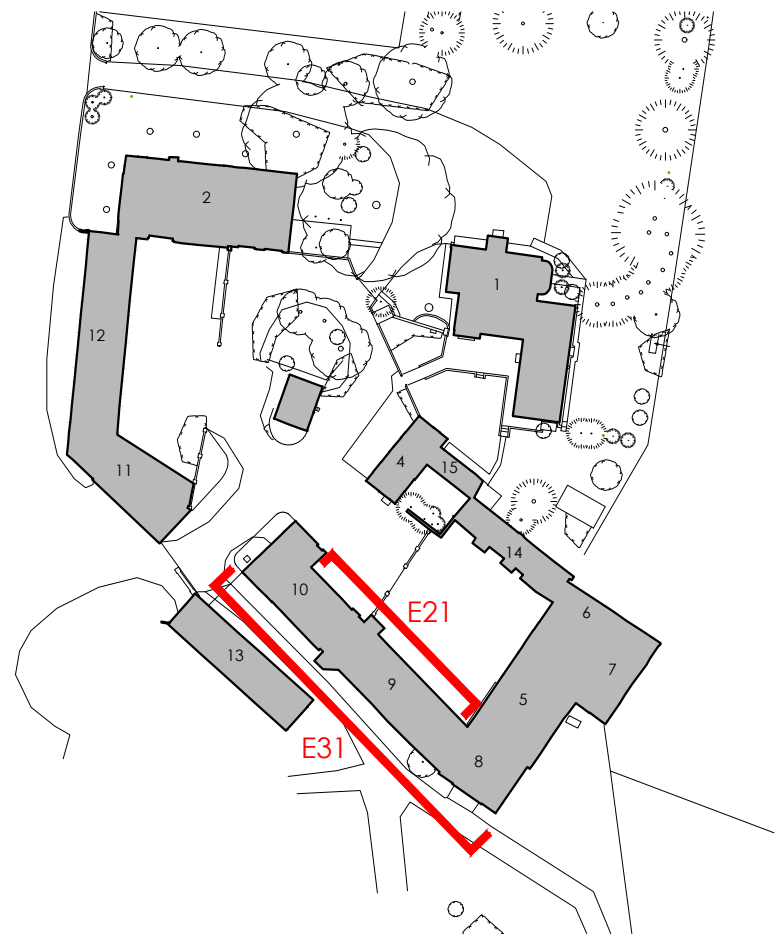

ON
ARCH
ITECT
URE

Canterbury Studio
Logan House, St Andrews Close
Canterbury,
CT1 2RP
info@onarchitecture.co.uk
onarchitecture.co.uk
01227 634334

Project Title
WHITEHOUSE FARM, LAND WAY
Client Details
WINDMILL CONSTRUCTION

Drawing Title
BUILDING 9 - EXISTING ELEVATIONS

BM Number
24.051-ONA-ZZ-XX-DR-A - 0030.000
Scale
1:50 @ A1
Date
MAY 2024
Drawn
IH
Checked
JR

Drawing Status
PLANNING

Project No.	Drawing No.	Status	Revision
24.051	0030.000	P	----