
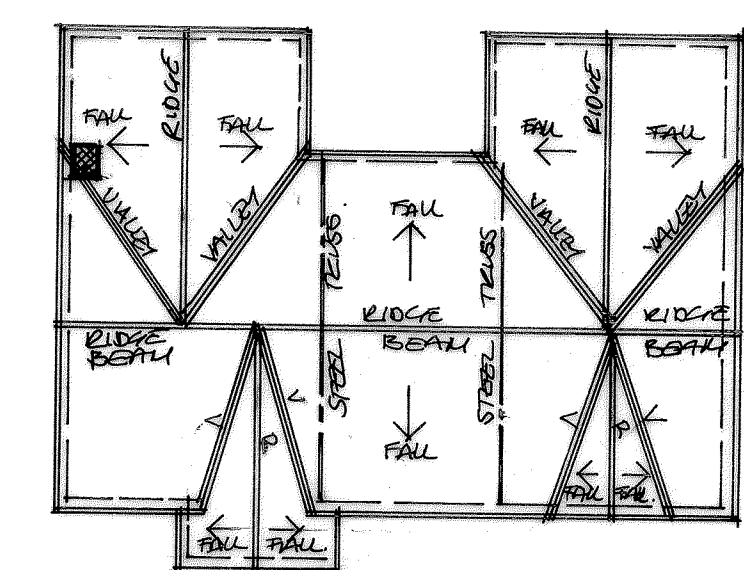
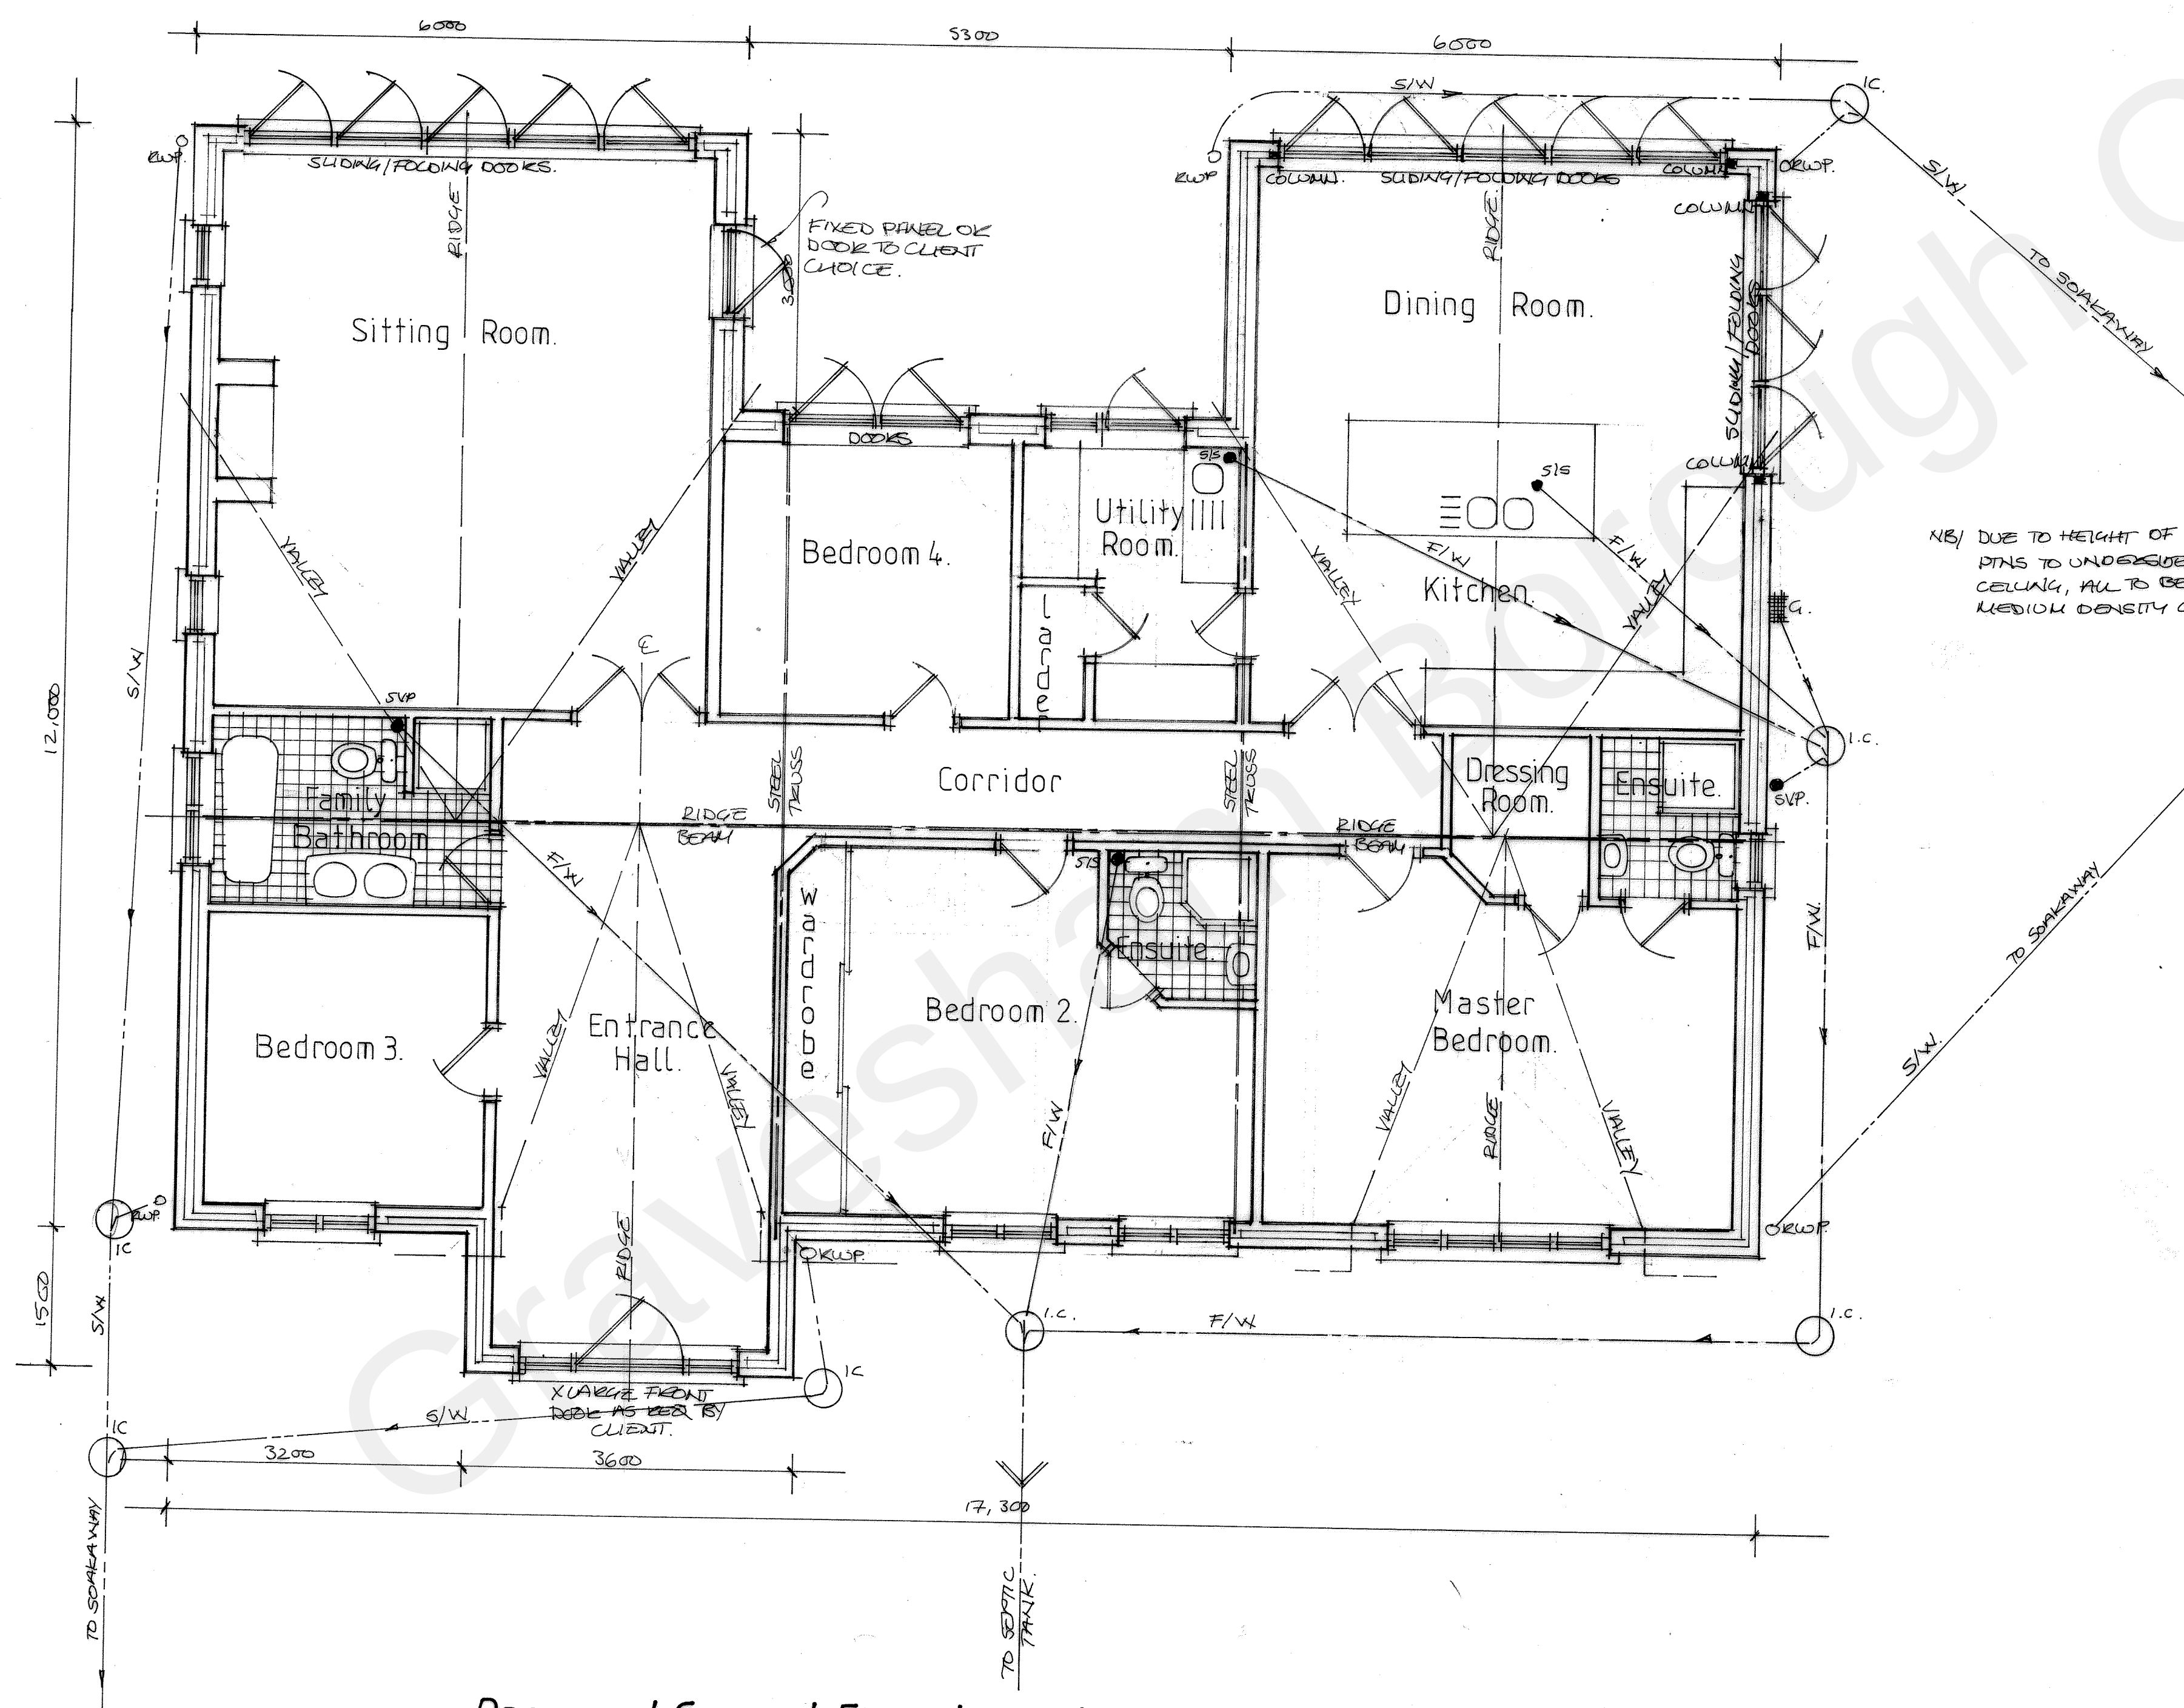


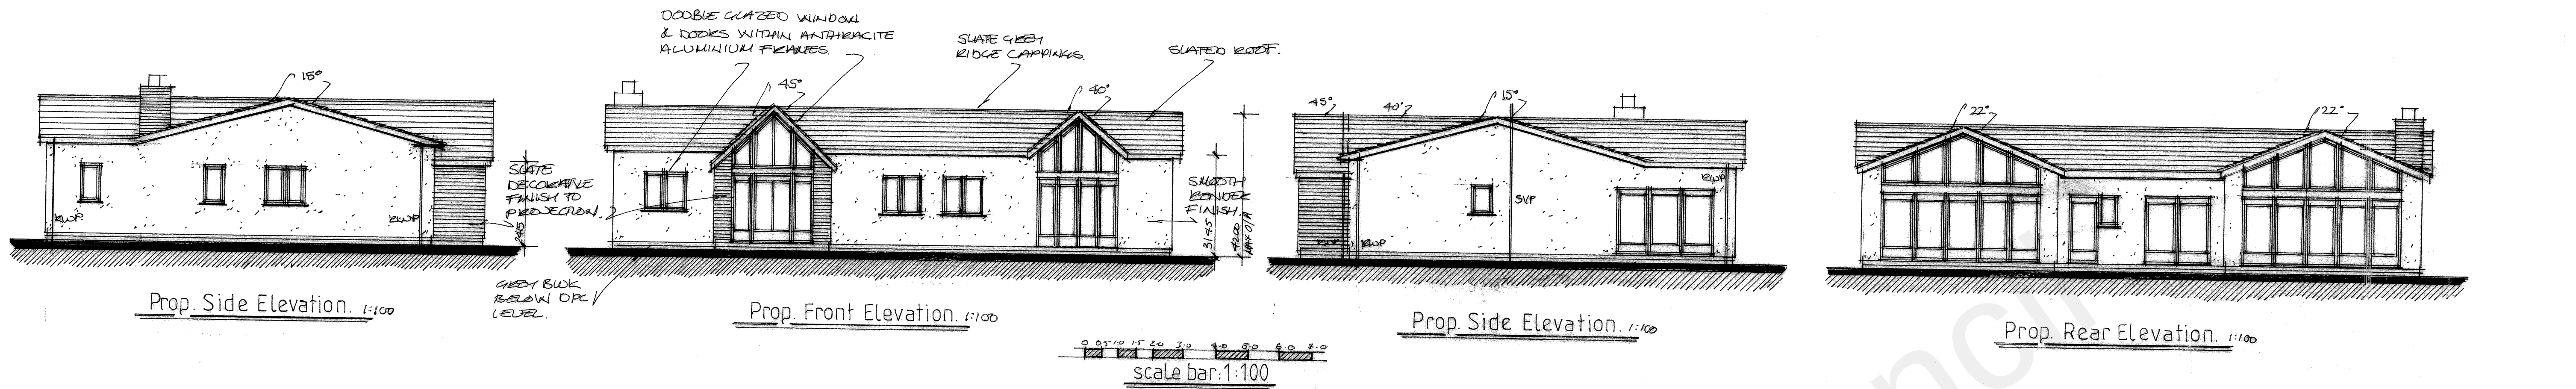

NB/ 'FOOT PRINT' OF DWELLING & SITTING AS ORIGINAL. ALTERATIONS TO LAYOUT & ELEVATIONAL TREATMENT ONLY.

Russell A Broad & Associates.
 *Architecture*Surveying*Supervision*
 approved designs since 1986.
 The Architectural Design Studio,
 'The Old Cycle Shop', 200 High Street,
 Wickham Market, Suffolk IP13 0RF.
 Mobile: 07931 150805
 Email: RussellBroad1986@gmail.com

Project:-
Proposed Four Bedroom Detached Dwelling.

Project Address:-
'Amankila'
 Rhododendron Avenue,
 Culverstone, Meopham, Kent.
 Mr & Mrs. Scarth. DA13 0TT.

Drawn:-
 Submitted:-
 Approved:-

Date:-
 Feb. 2022

Scale:-
 1:50, 1:100.

Do Not Scale From Drawing.
 All Dimensions are to be Checked on Site.
 All Works to Relevant Codes of Practice & B.S.'s.
 Client and Contractor to ensure compliance with
 C.D.M., Health & Safety Regulations & Party Wall
 Agreement Act where applicable.

Project Ref:-
 80681

Drawing Number:-
 20.

Rev
 A

REV. A:- PLAN COMPLETED 25/2/2022