
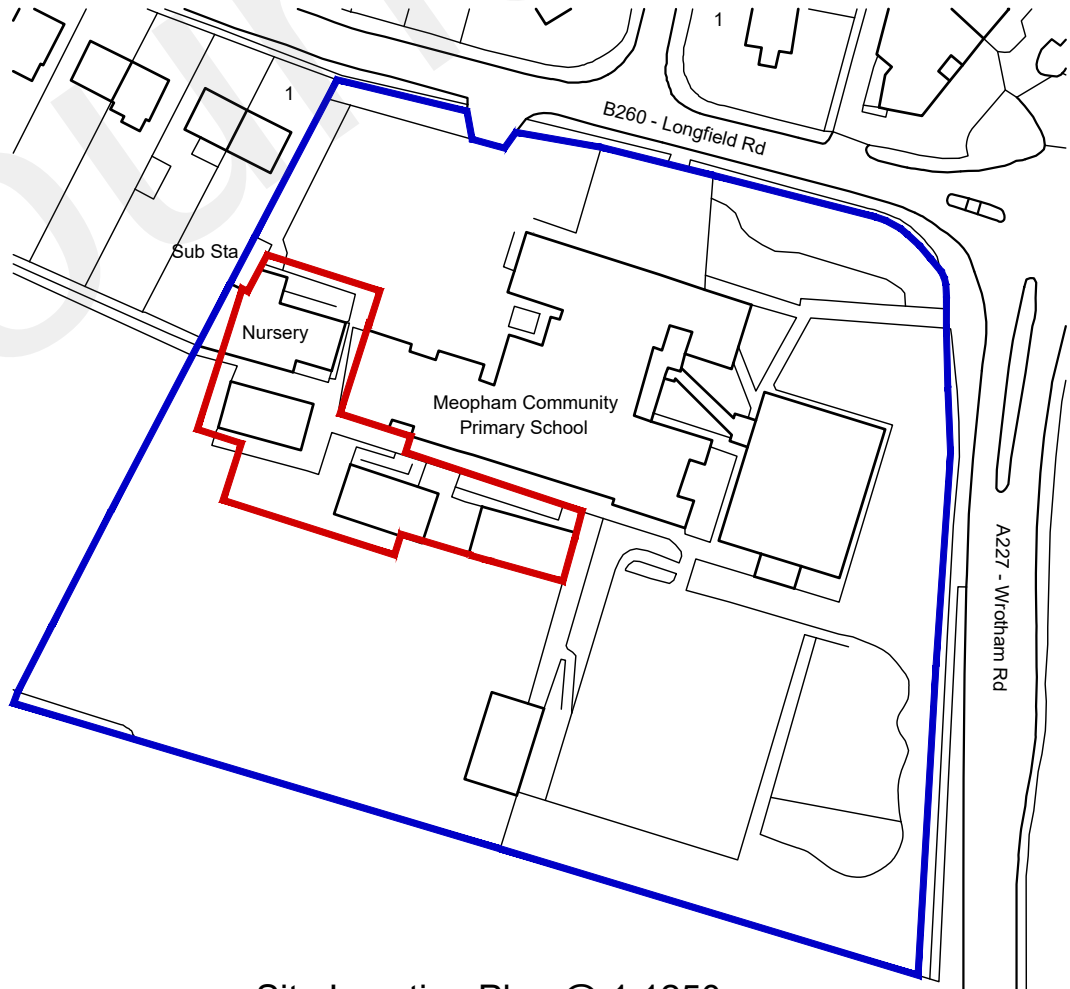


THIS DRAWING IS COPYRIGHT AND MUST NOT BE REISSUED, LOANED OR COPIED WITHOUT THE WRITTEN CONSENT. ALL DIMENSIONS MUST BE CHECKED ON SITE BEFORE PROCEEDING AND ANY DISCREPANCIES NOTIFIED IMMEDIATELY.

ALL DRAWINGS TO BE READ IN CONJUNCTION WITH CONSULTANT STRUCTURAL ENGINEERS, MECHANICAL & ELECTRICAL CONSULTANTS, ACOUSTIC ENGINEERS, ENERGY CONSULTANTS, ETC. DESIGN CAL. SHEETS, SPECIFICATIONS AND DRAWINGS PLUS ANY ACCOMPANYING PRODUCT LITERATURE, ACCREDITED DETAILS, ETC.

0 10
A1 SHEET

SHEET SIZE CHECK. WHEN PRINTED TO THE CORRECT SIZE THIS LINE SHOULD BE 10cm LONG (A1 SIZE DRAWING)

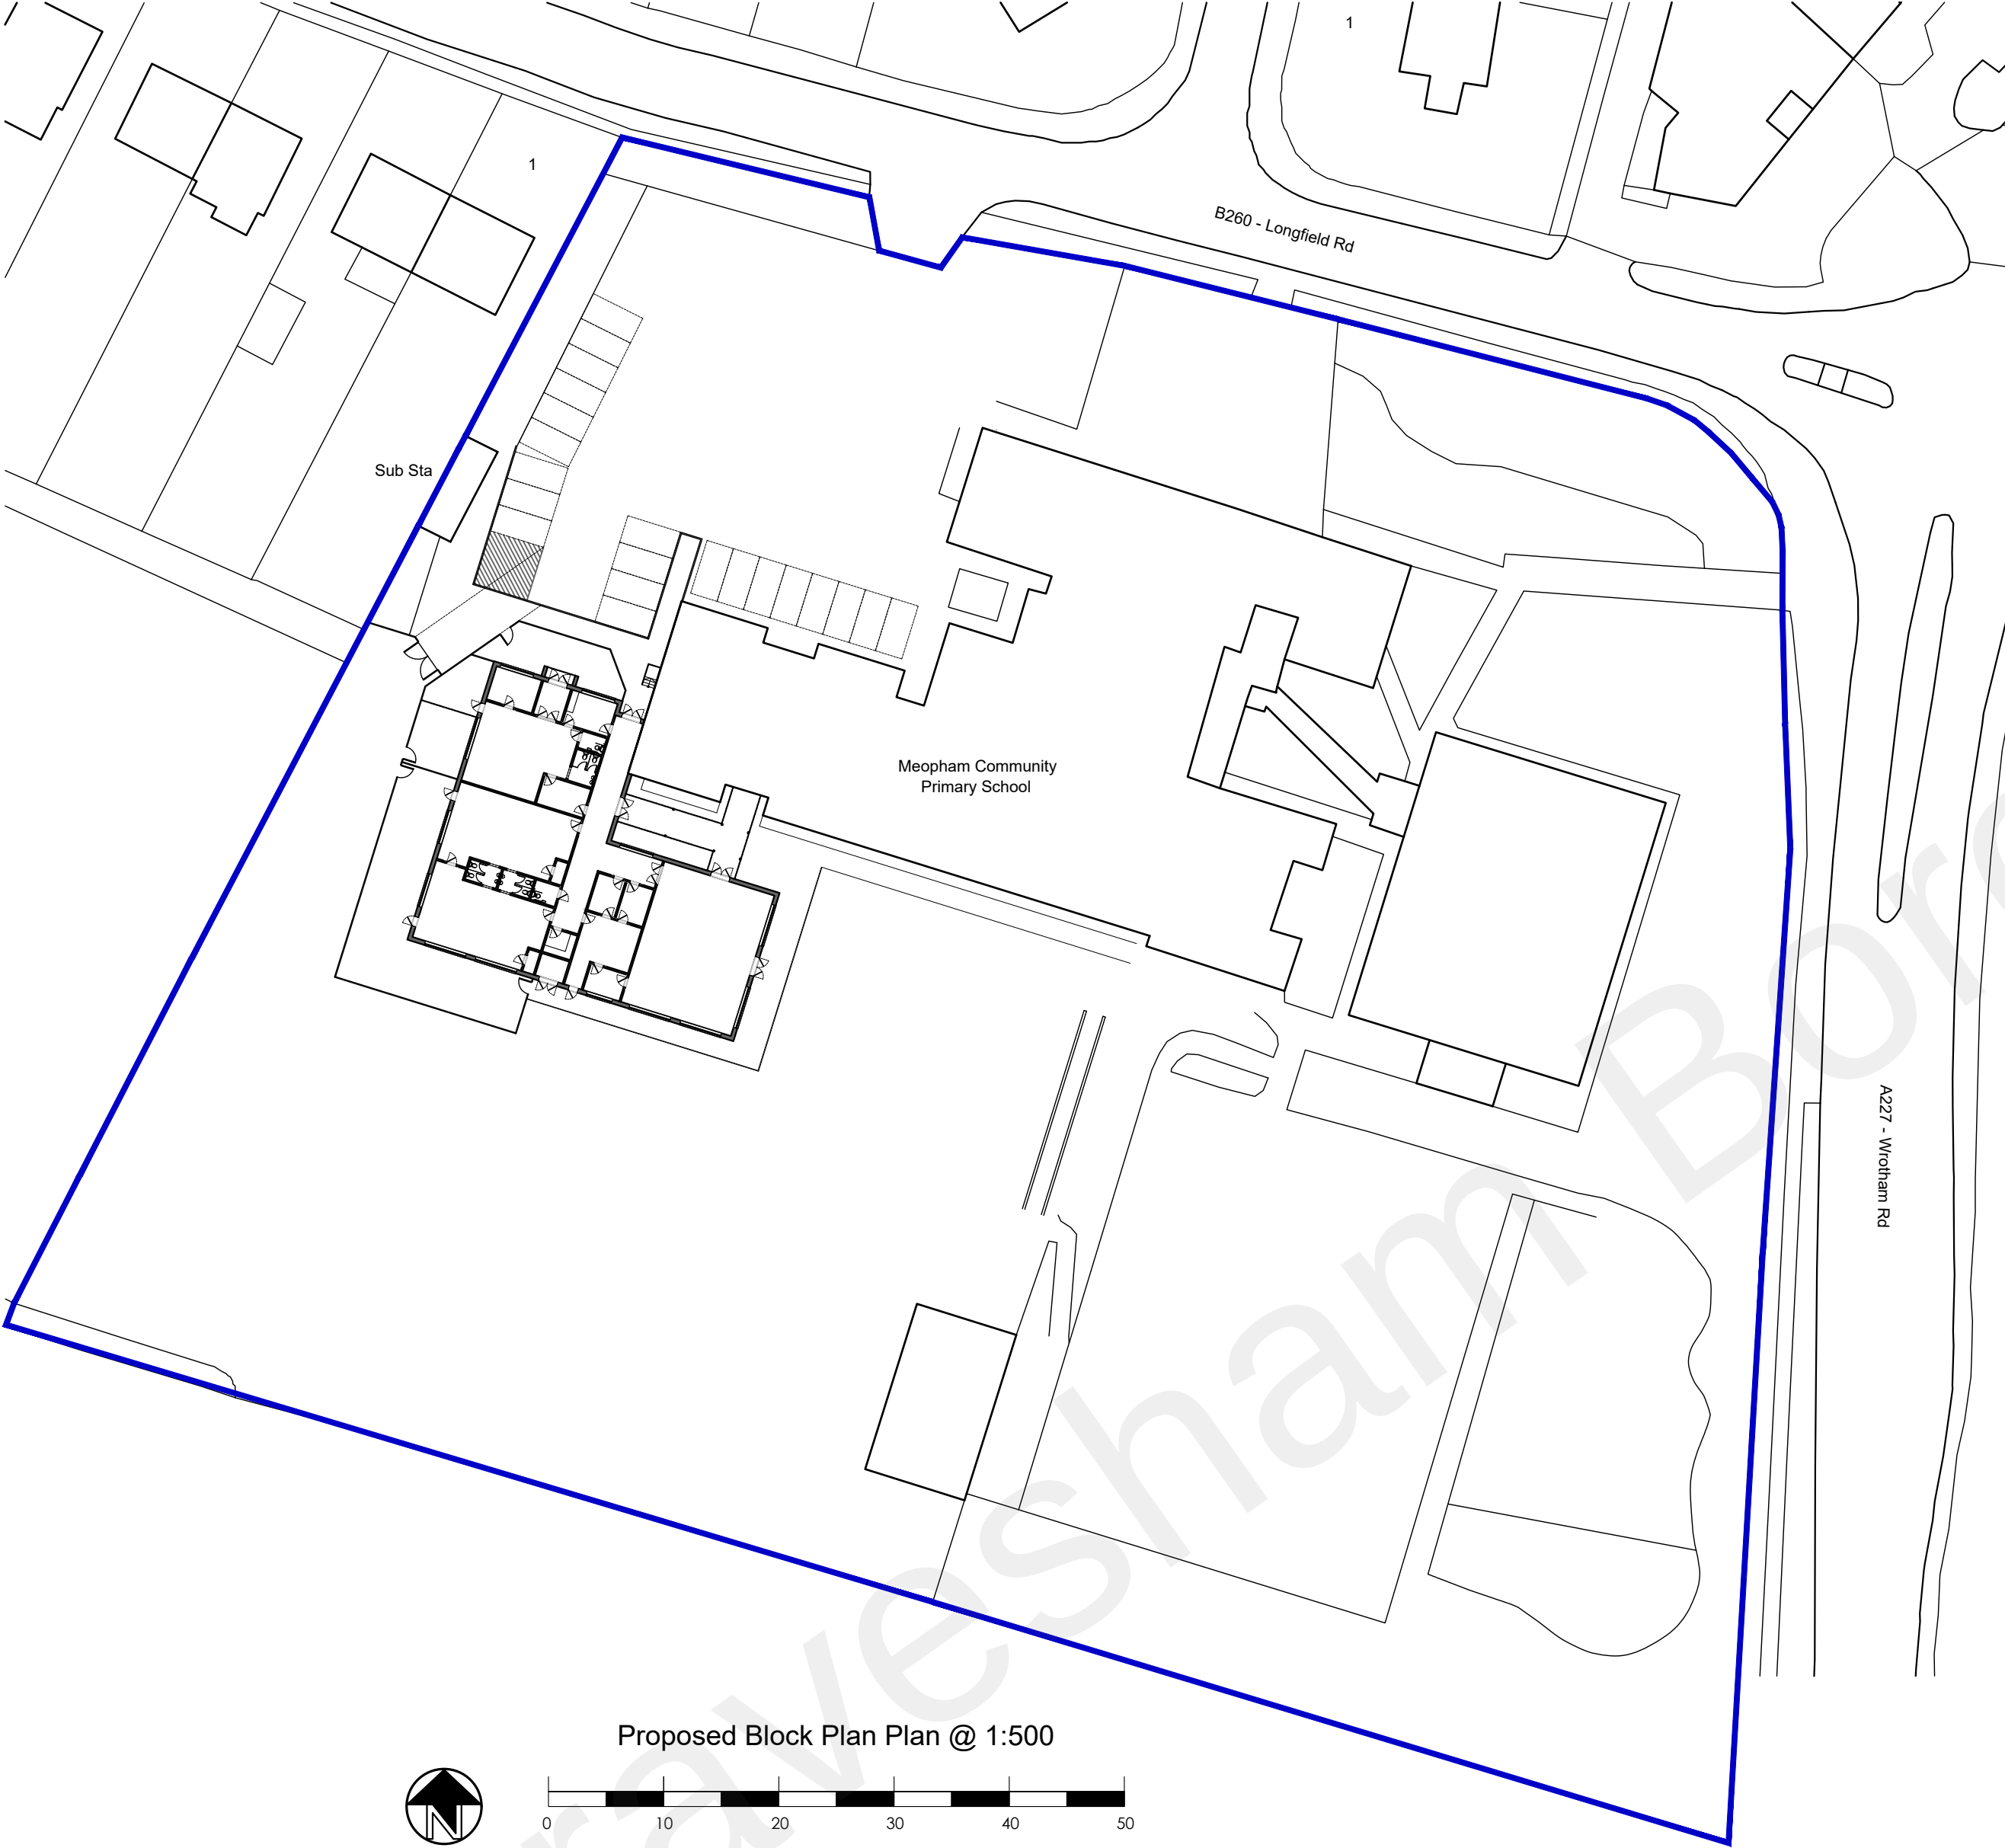

Rev	Amendment	Date
PLANNING		
Client		
Meopham Community Academy		
Project		
Longfield Road Meopham, Gravesend Kent, DA13 0JW		
Title		
Proposed Block Plan		
Dwg. no:	0618-006	Rev: A
Scale:	@ A1	Date: Nov 21
Drawn: KJL		
 Academy Estate Consultants		
Academy Estate Consultants 3 Carvers Farm, Dunton Rd Billericay, Essex, CM12 9TY		
T 01268 219480 E info@academyestate.co.uk www.academyestate.co.uk		