


Browl Oak Tree Consultants Ltd
Burwell House
Burwell Road
Heathfield
East Sussex
TN20 5SS
Tel: 01424 862444
Email: info@browloaktrees.co.uk

LUDESDOWN COURT
LUDESDOWN
GRAVESEND
KENT DA13 0XE

TREE CONSTRAINTS PLAN

- T1 - T6 Tree numbers
- BS Category of Condition
- BS Condition A
- BS Condition B
- BS Condition C
- BS Condition U
- Crown spread
- BS Calculated root protection areas

The root protection areas have been calculated using the measured stem diameters and the formula as described in BS5822:2012. The formula is based on the assumption that the tree is a standard form tree. Where buildings, walls, fences, roads, paths, etc. are present, the indicated RPA's, it is likely that the architecture of root systems will have been affected by these structures and the nature of the soil. Therefore, the indicated RPA's should be used for guidance only when any development is proposed.

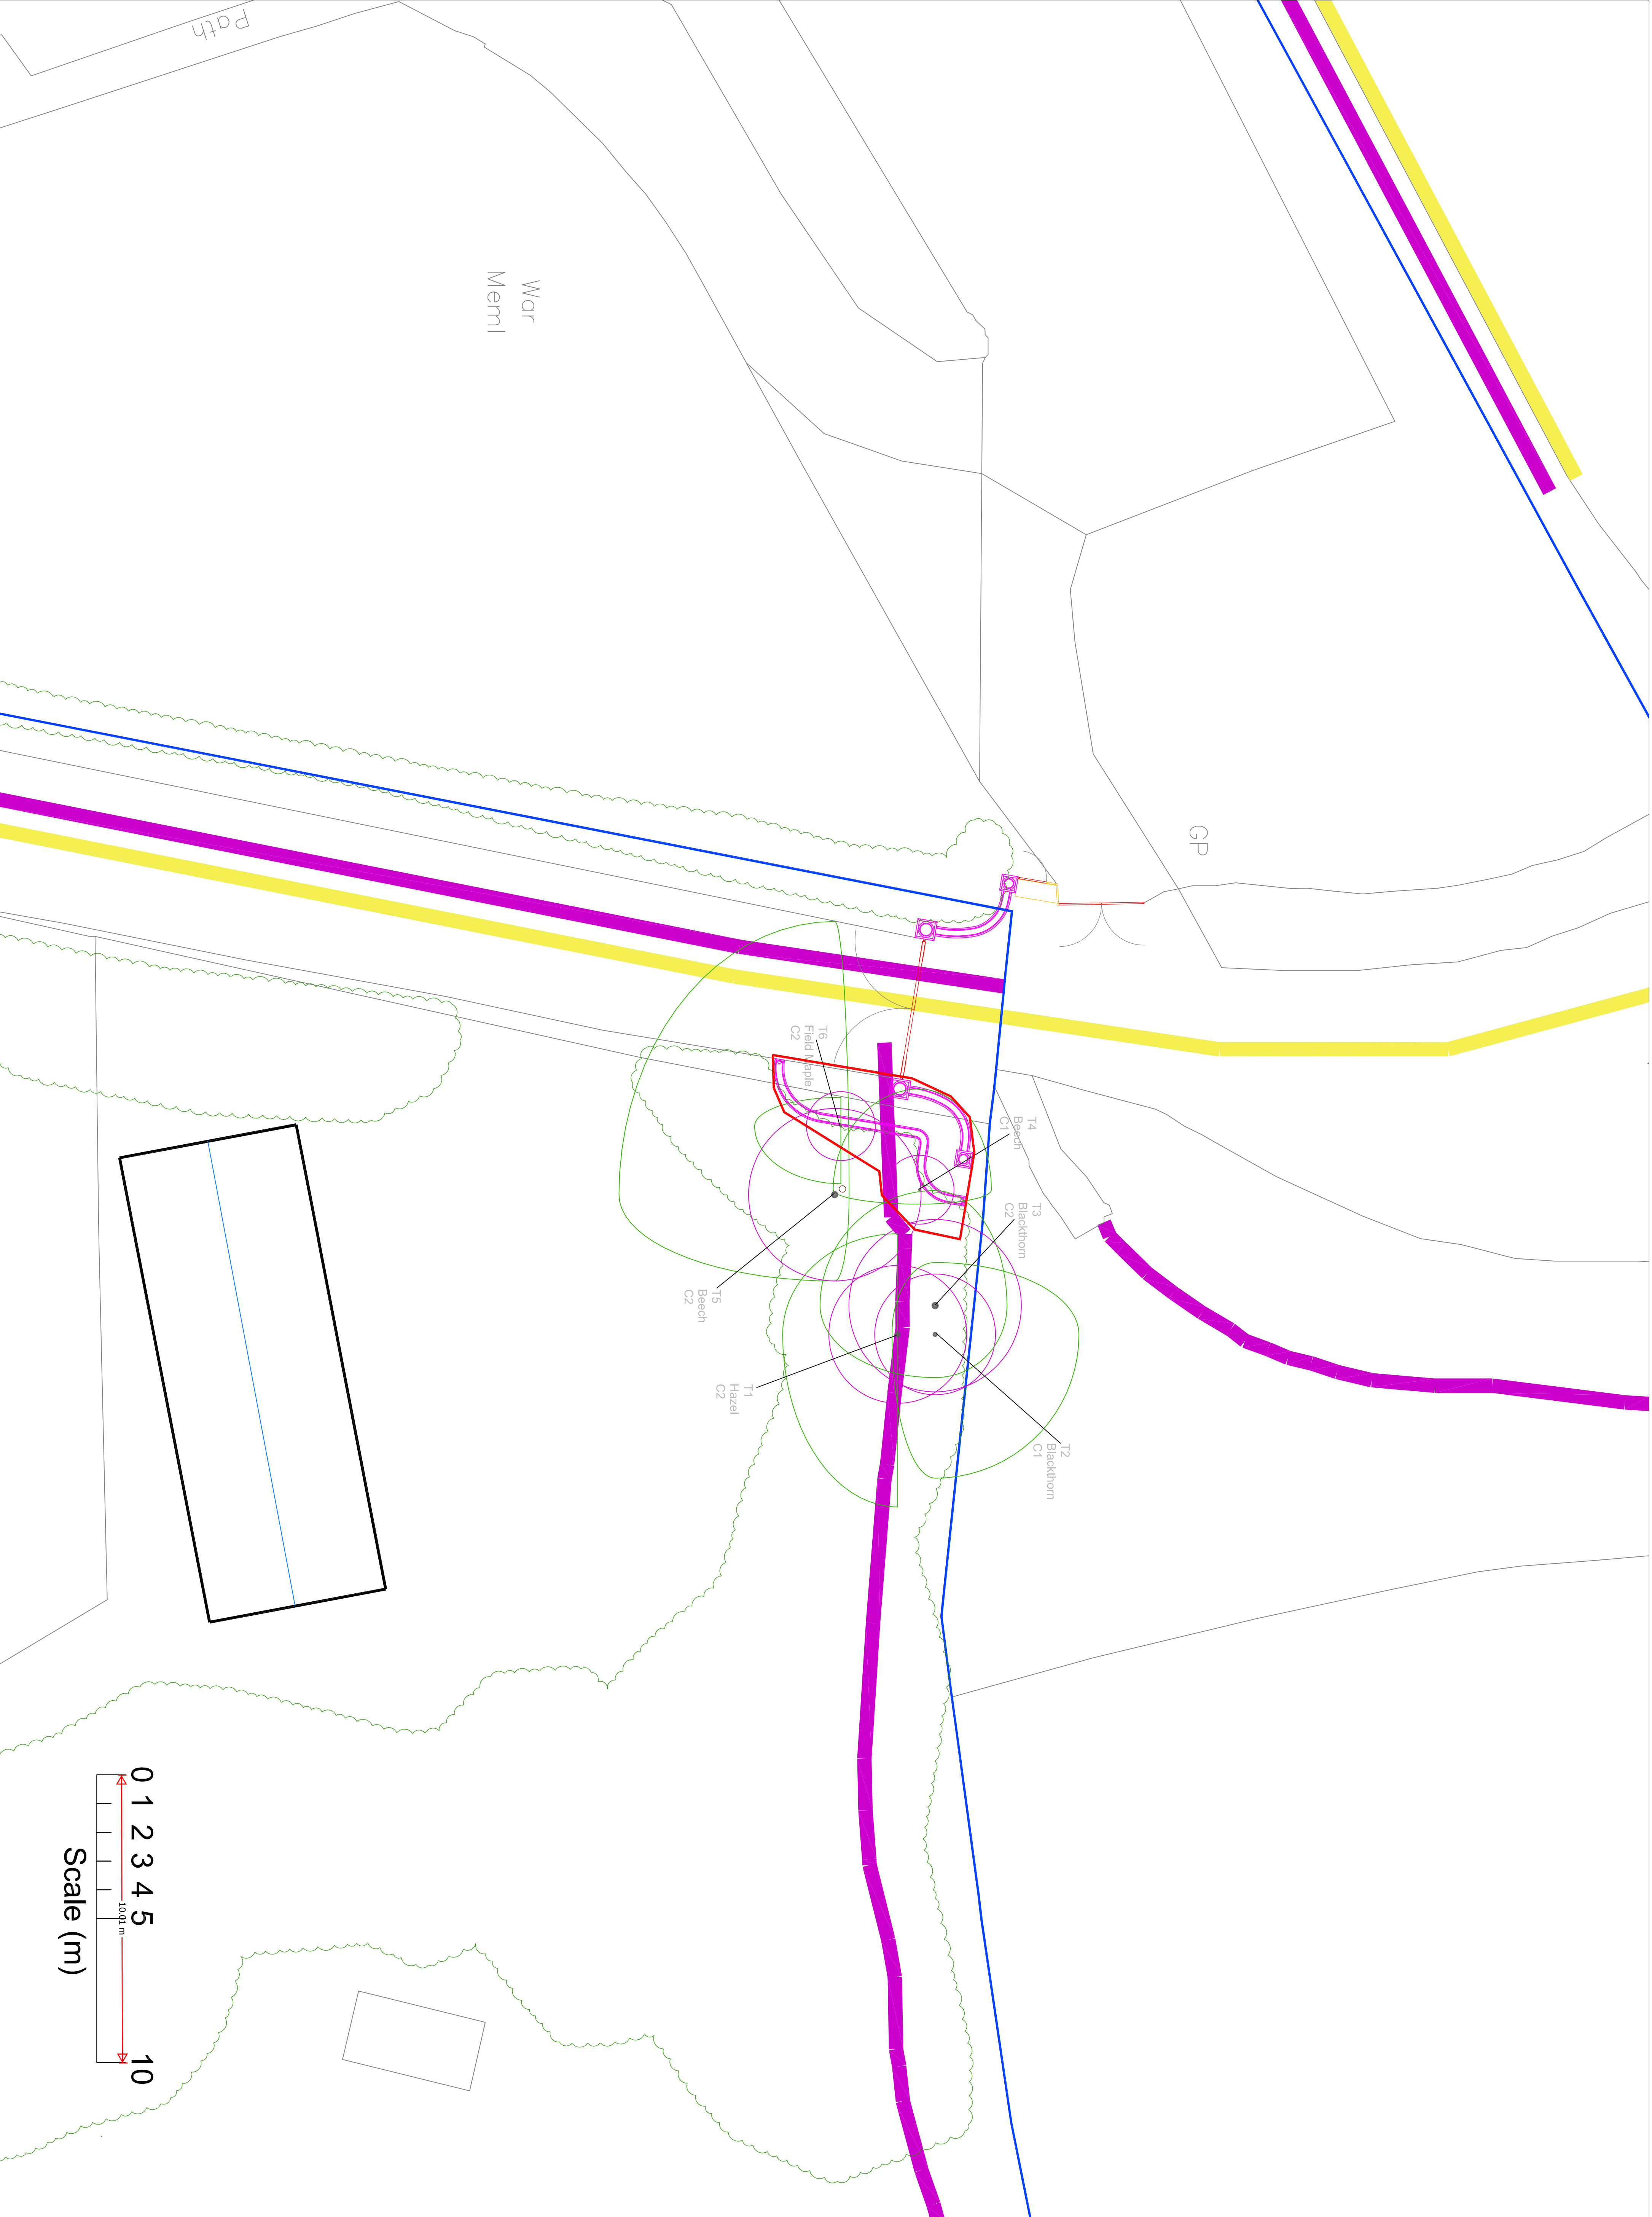

DRAWING NO. JB6-65/01 Rev A

Scale: 1:100 at A1
Added to by: NL

31/05/2025