

NOTES

Do not scale

Verify all dimensions on site before commencing any work or preparing any shop drawings

All building materials, components and workmanship to comply with the appropriate Public Health Acts, Building Regulations, British & European Standards and Codes of Practice and to the appropriate manufacturers recommendations.

For all specialist work see relevant drawings

All schemes to be set out completely including buildings, roads, drainage and levels prior to the commencement of works

Sites to be checked against Land Registry plans and any necessary Easements to be established

Any discrepancies, errors or omissions to be reported to the architect for further instructions before commencement of works

K		
J		
H		
G		
F		
E		
19.09.21	Front Landscape Design Amended	AS
D		
17.03.21	Parking Layout amended and notes added	AS
C		
17.03.21	Existing Tree Locations added - Removal and replacement Proposals	AS
B		
23.02.21	Parking Layout amended and notes added	KR
A		
16.02.21	Block Plan revised	KR
Date	Revisions	By

DAC
Architects

21 Stone Street, Gravesend, Kent, DA11 0NP
Tel: 01474 566996 Fax: 01474 320374
Design@DACarchitects.co.uk

Project Title

Development Project
2 Wilberforce Way
Gravesend Kent DA12 5DQ
-

Client



Mr J Briah
Fawkham Premier Homes
-
-

Drawing Title

BLOCK PLAN,
AS PROPOSED

Scale	Date	Drawn By
1:200 @ A1	13.10.2020	KR

Project No.	Dwg. No.	Rev.
5284	D2.02	E

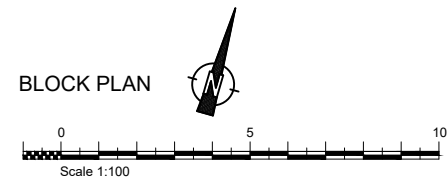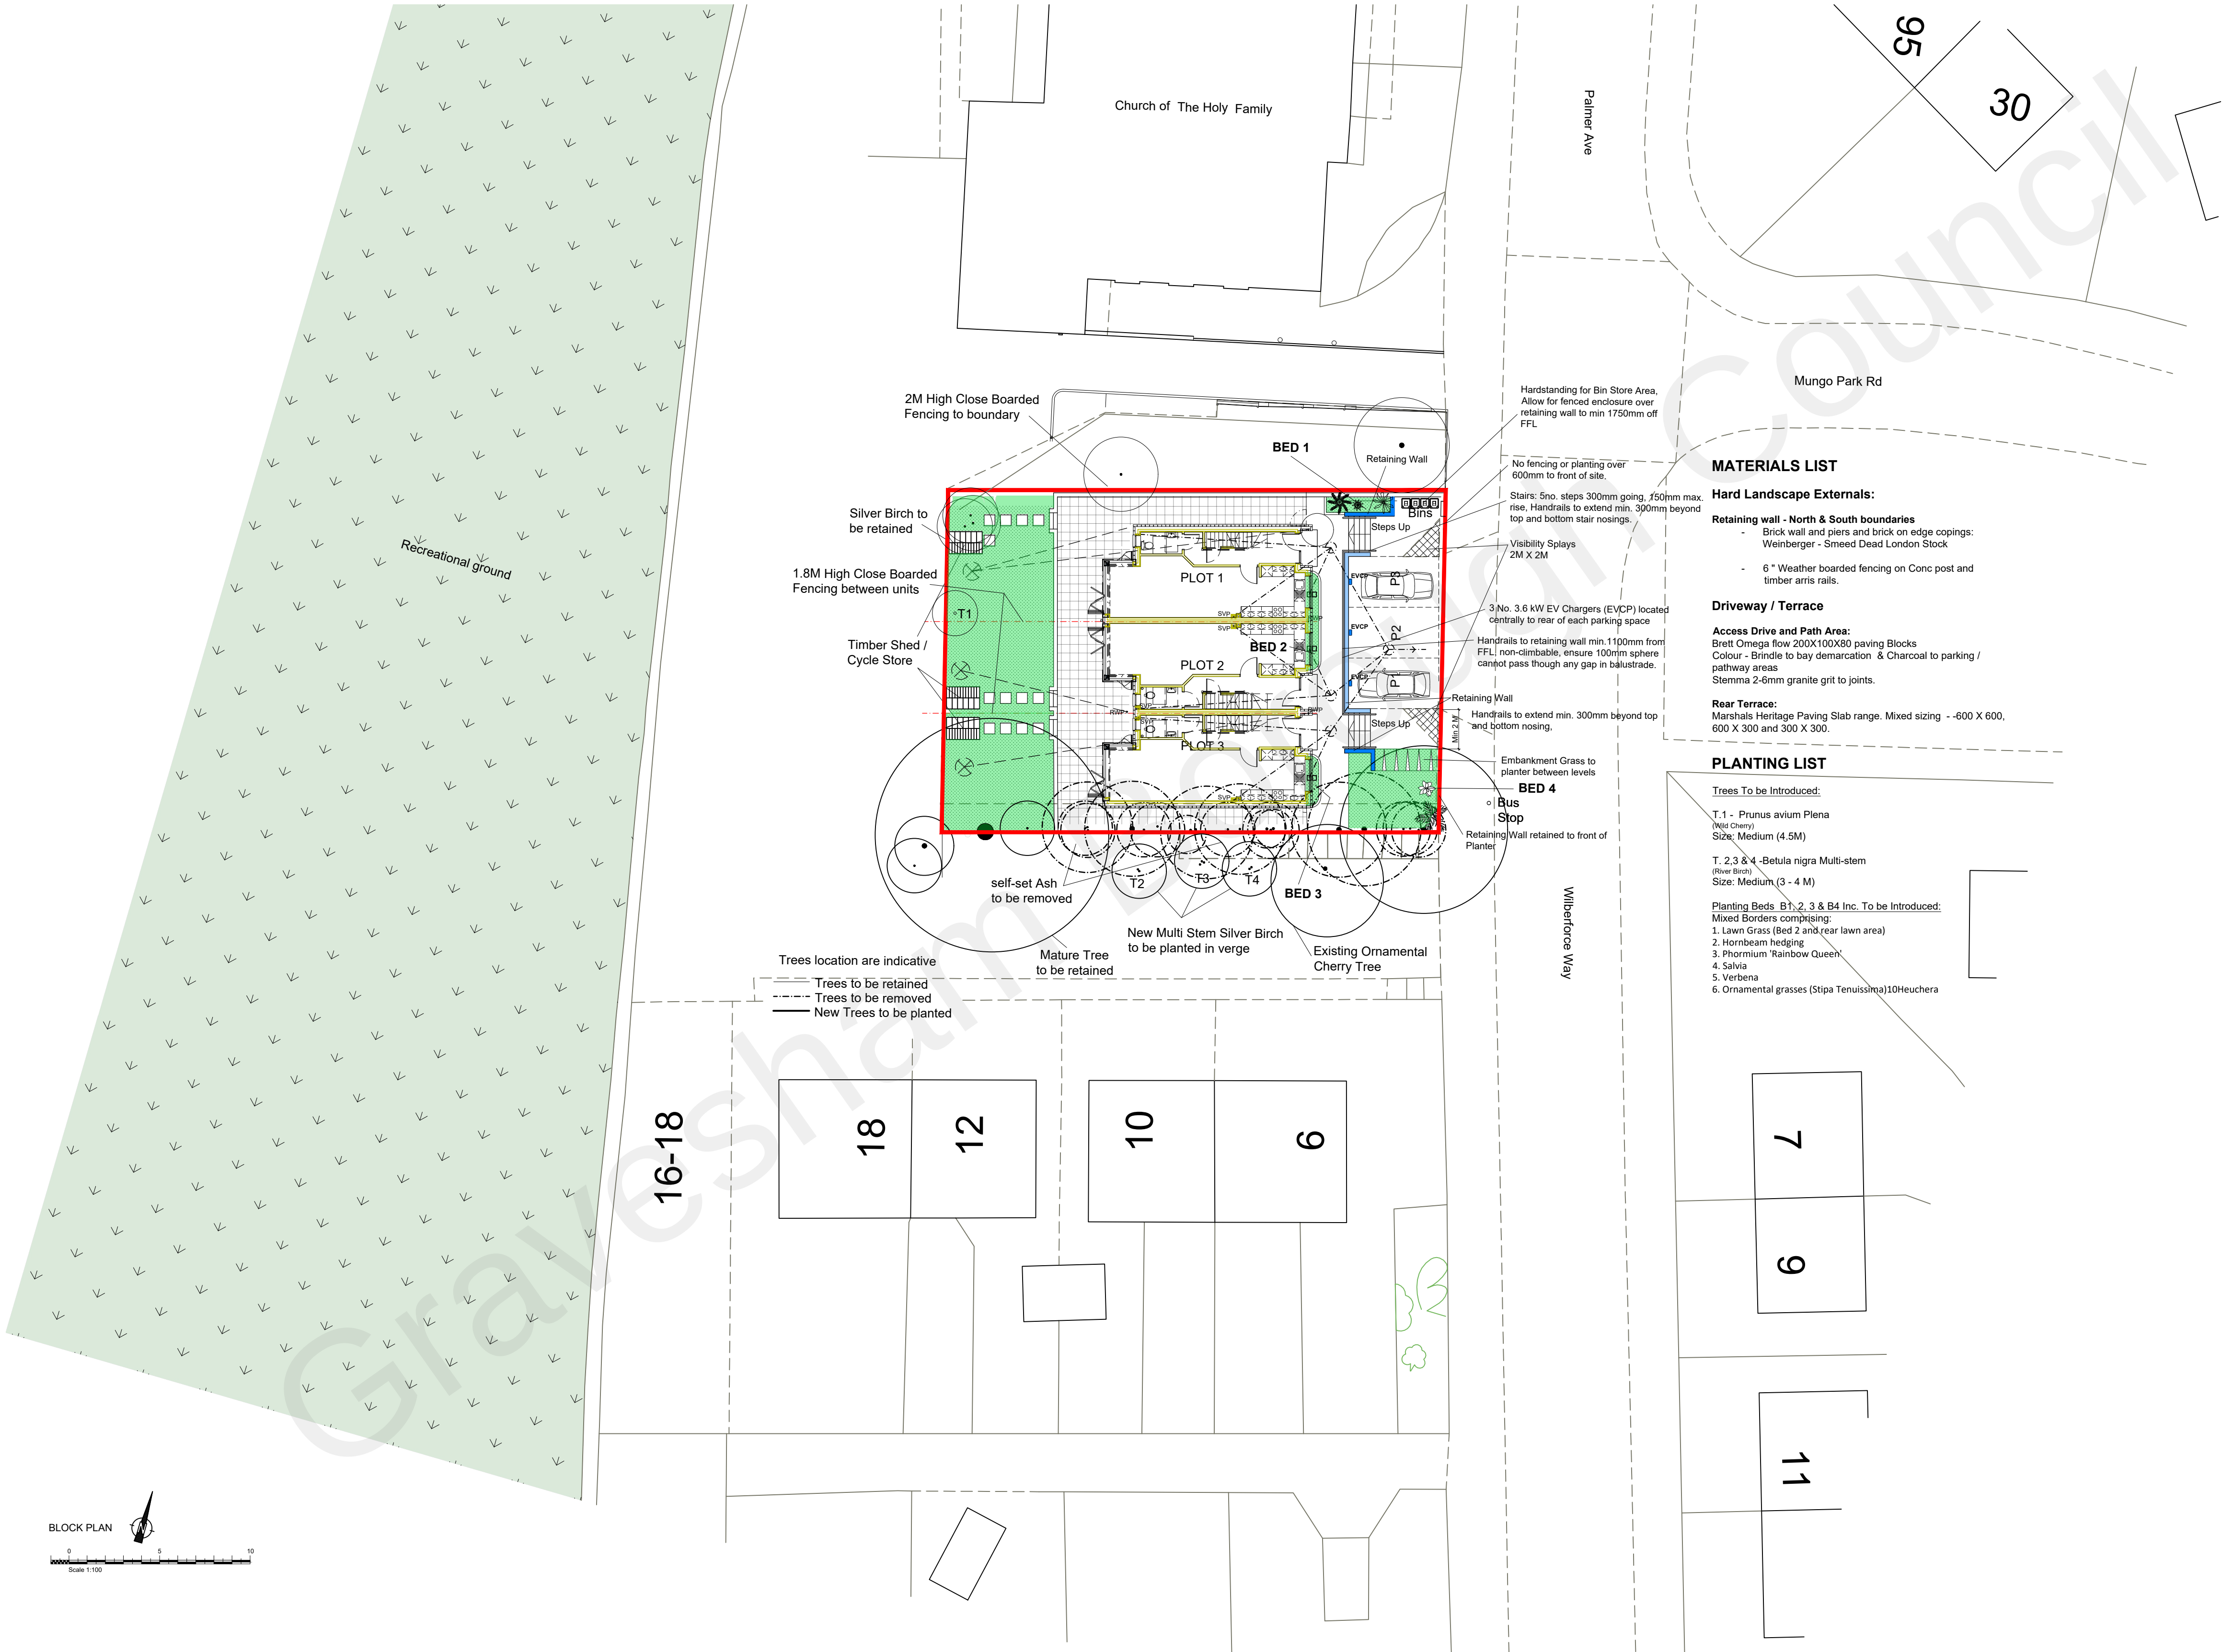

BLOCK PLAN

