




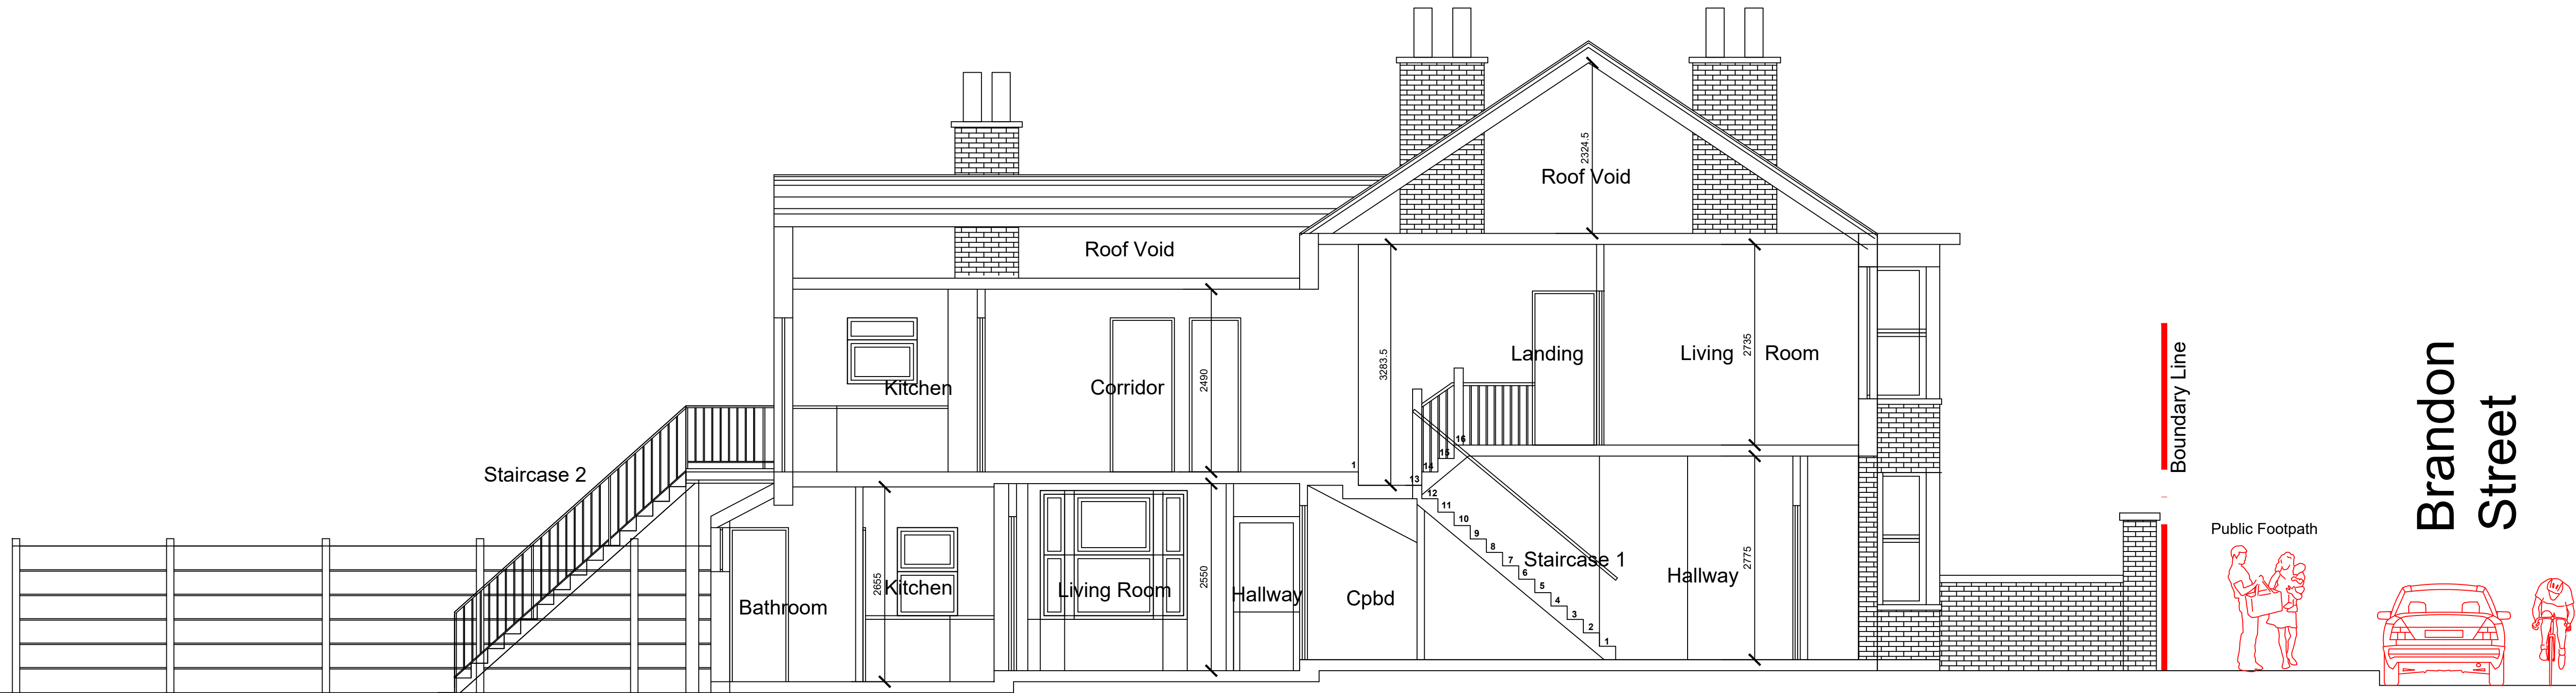

No 36 Brandon Street
Existing Section A-A

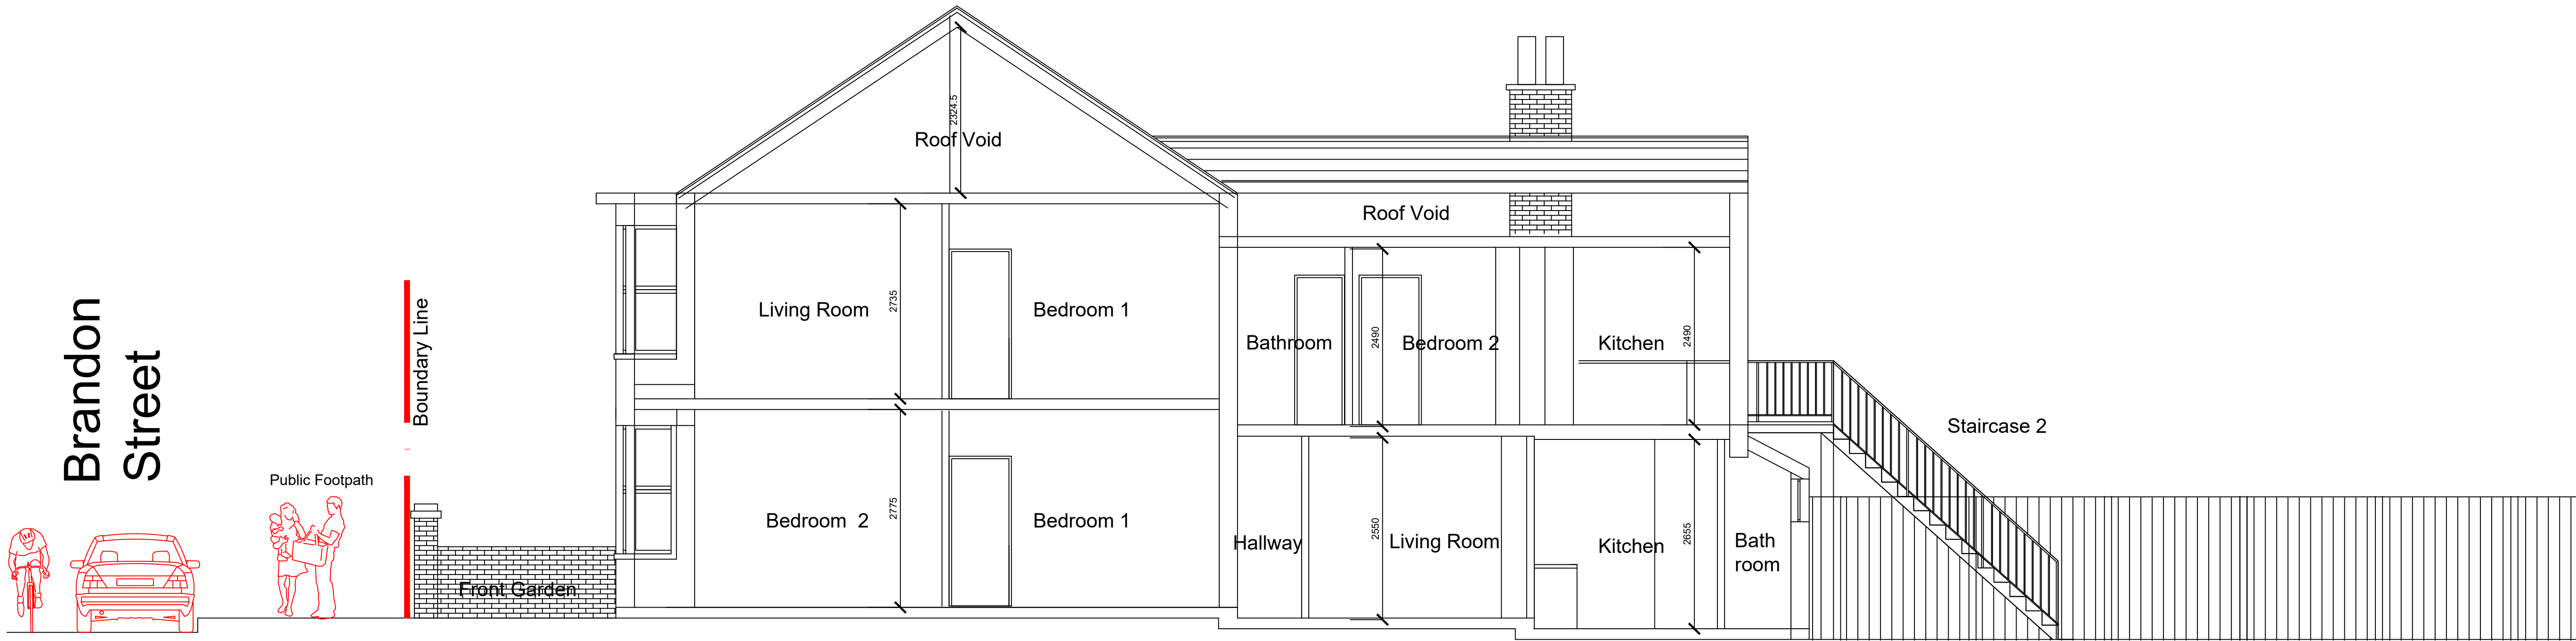

No 36 Brandon Street
Existing Section B-B

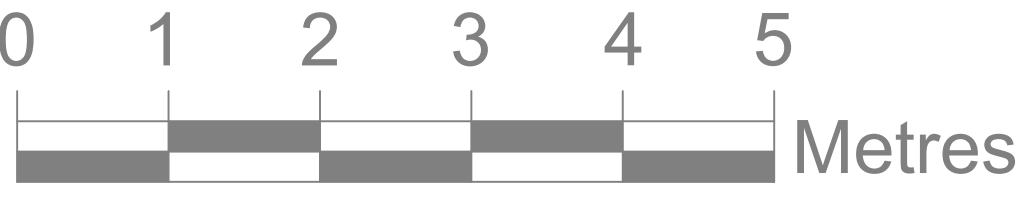

CLPD

.Double.Edge.
.Architects.
Design . Development . Consulting



Copyright Double Edge Architects Ltd

Company Reg No:12154670

Registered in England and Wales

* All dimensions to be checked on site and any discrepancies to be reported immediately to contract administrator for further instructions.

** The contractor is responsible for all setting out and must check dimensions on site before work is put in hand.

36 Brandon Street Gravesend DA11 0PL				Job No. 2407	
				Dwg No. 004	Rev. *
Title Existing Sections A-A and B-B					
Date Jan 2025	Drawn B.A	Check B.A	Status Planning	Size A1	Scale 1:50
Tel: Creative Designer 07941 376 001					