



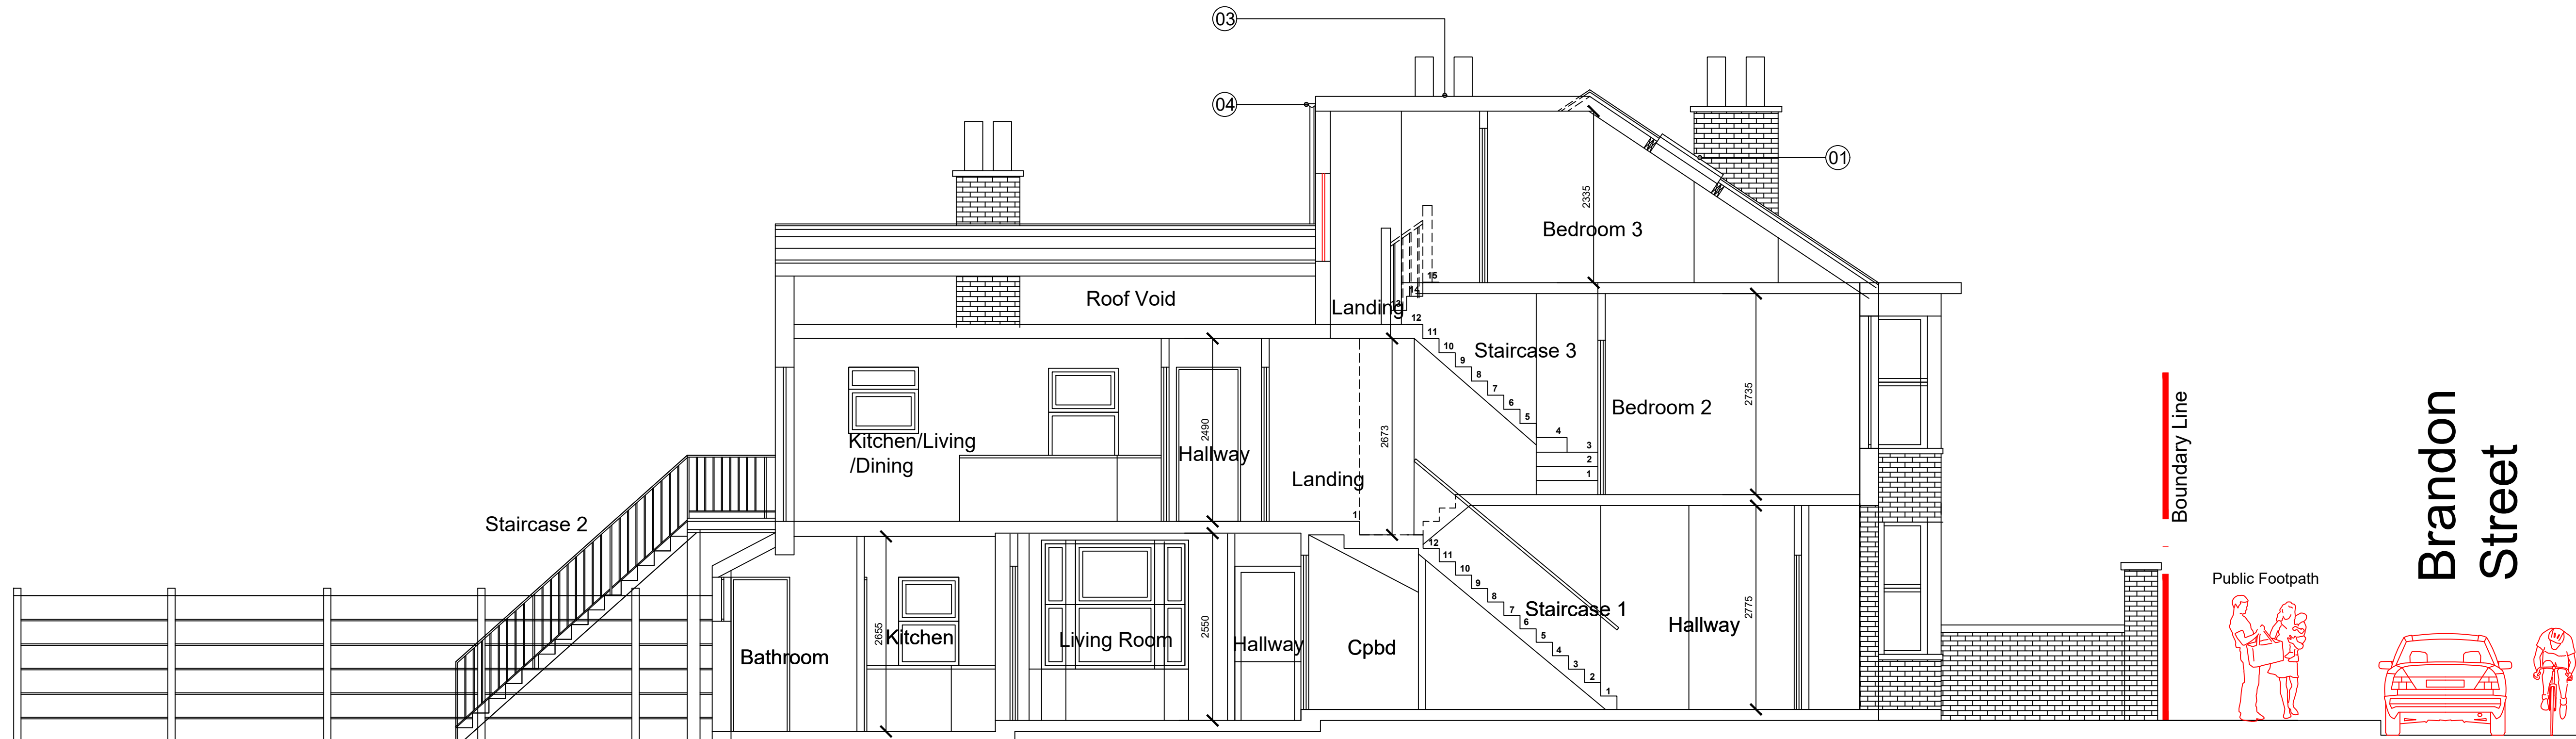

No 36 Brandon Street  
Proposed Section A-A

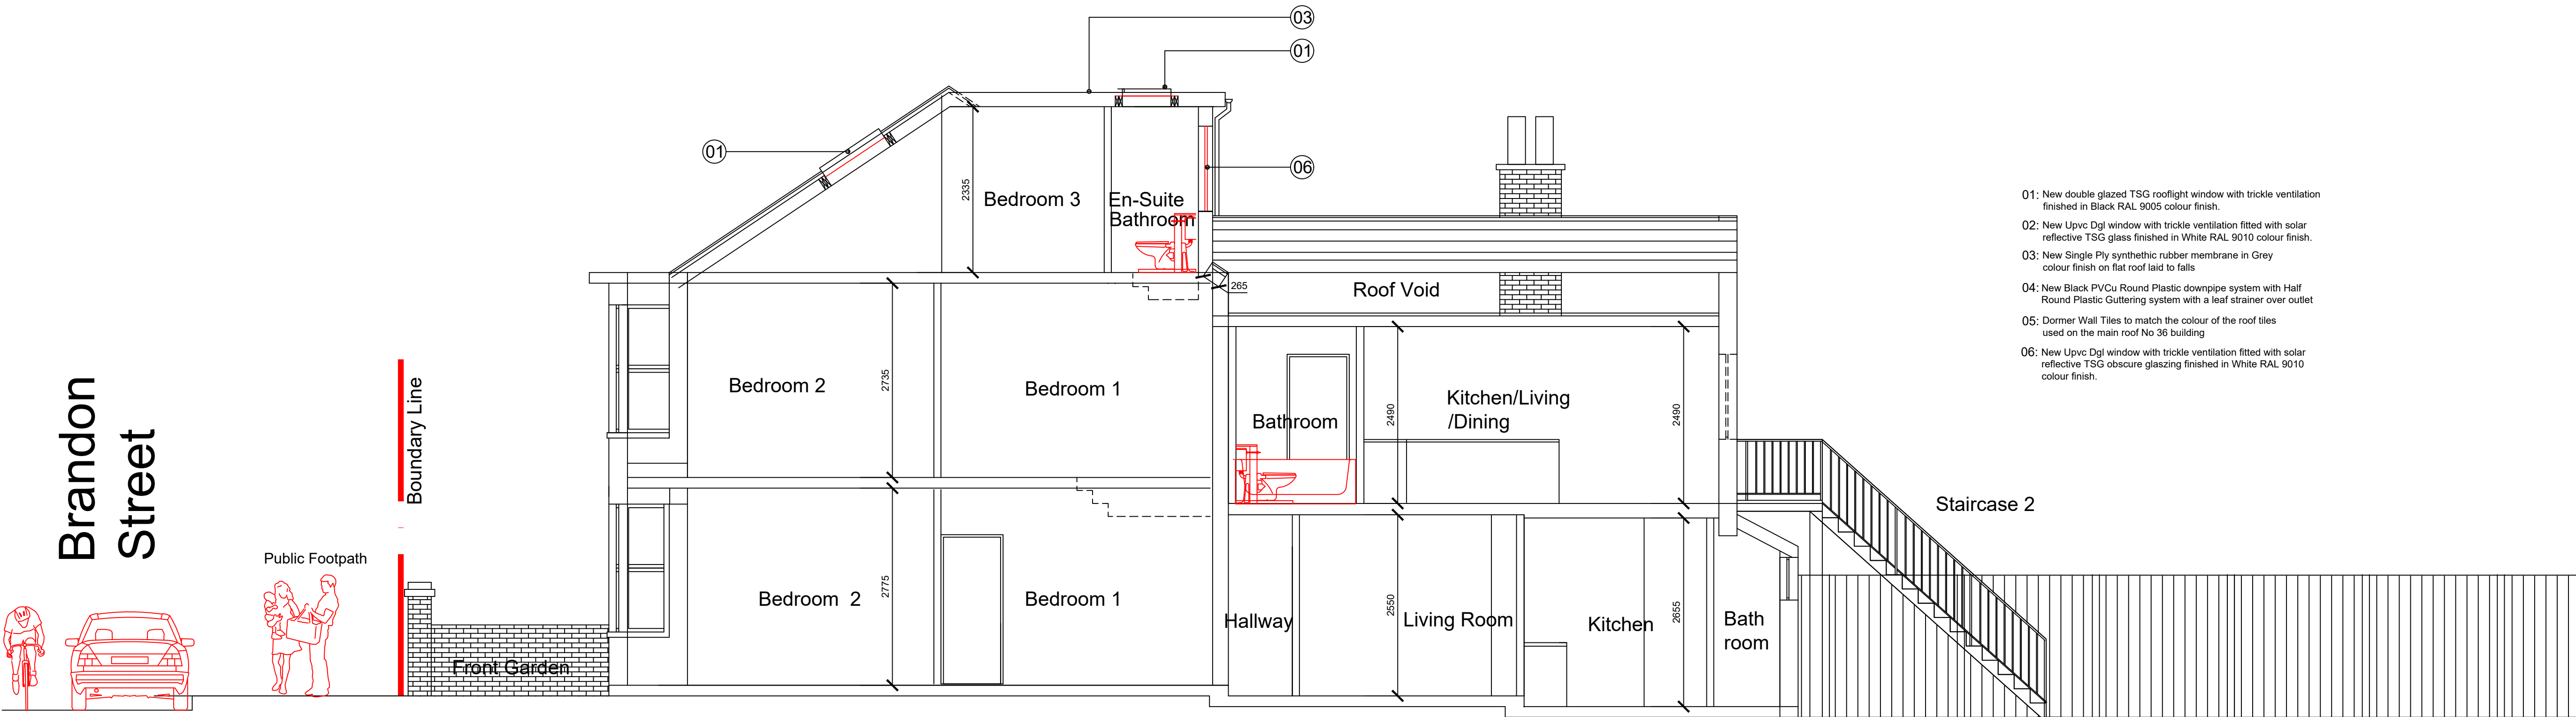

- 01: New double glazed TSG rooflight window with trickle ventilation finished in Black RAL 9005 colour finish.
- 02: New Upvc Dgl window with trickle ventilation fitted with solar reflective TSG glass finished in White RAL 9010 colour finish.
- 03: New Single Ply synthetic rubber membrane in Grey colour finish on flat roof laid to falls
- 04: New Black PVCu Round Plastic downpipe system with Half Round Plastic Guttering system with a leaf strainer over outlet
- 05: Dormer Wall Tiles to match the colour of the roof tiles used on the main roof No 36 building
- 06: New Upvc Dgl window with trickle ventilation fitted with solar reflective TSG obscure glazing finished in White RAL 9010 colour finish.

CLPD - Loft

.Double.Edge.  
.Architects.

Design . Development . Consulting

Copyright Double Edge Architects Ltd  
Company Reg No:12154670 Registered in England and Wales

\* All dimensions to be checked on site and any discrepancies to be reported immediately to contract administrator for further instructions.

\*\* The contractor is responsible for all setting out and must check dimensions on site before work is put in hand.

|                                            |                                   |               |
|--------------------------------------------|-----------------------------------|---------------|
| 36 Brandon Street<br>Gravesend<br>DA11 0PL | Job No.<br>2407<br>Dwg No.<br>016 | Rev.<br>*     |
| Title<br>Proposed Sections A-A and B-B     |                                   |               |
| Date<br>May 2024                           | Drawn<br>B.A                      | Check<br>B.A  |
| Status<br>Planning                         | Size<br>A1                        | Scale<br>1:50 |
| Tel: Creative Designer 07941 376 001       |                                   |               |