



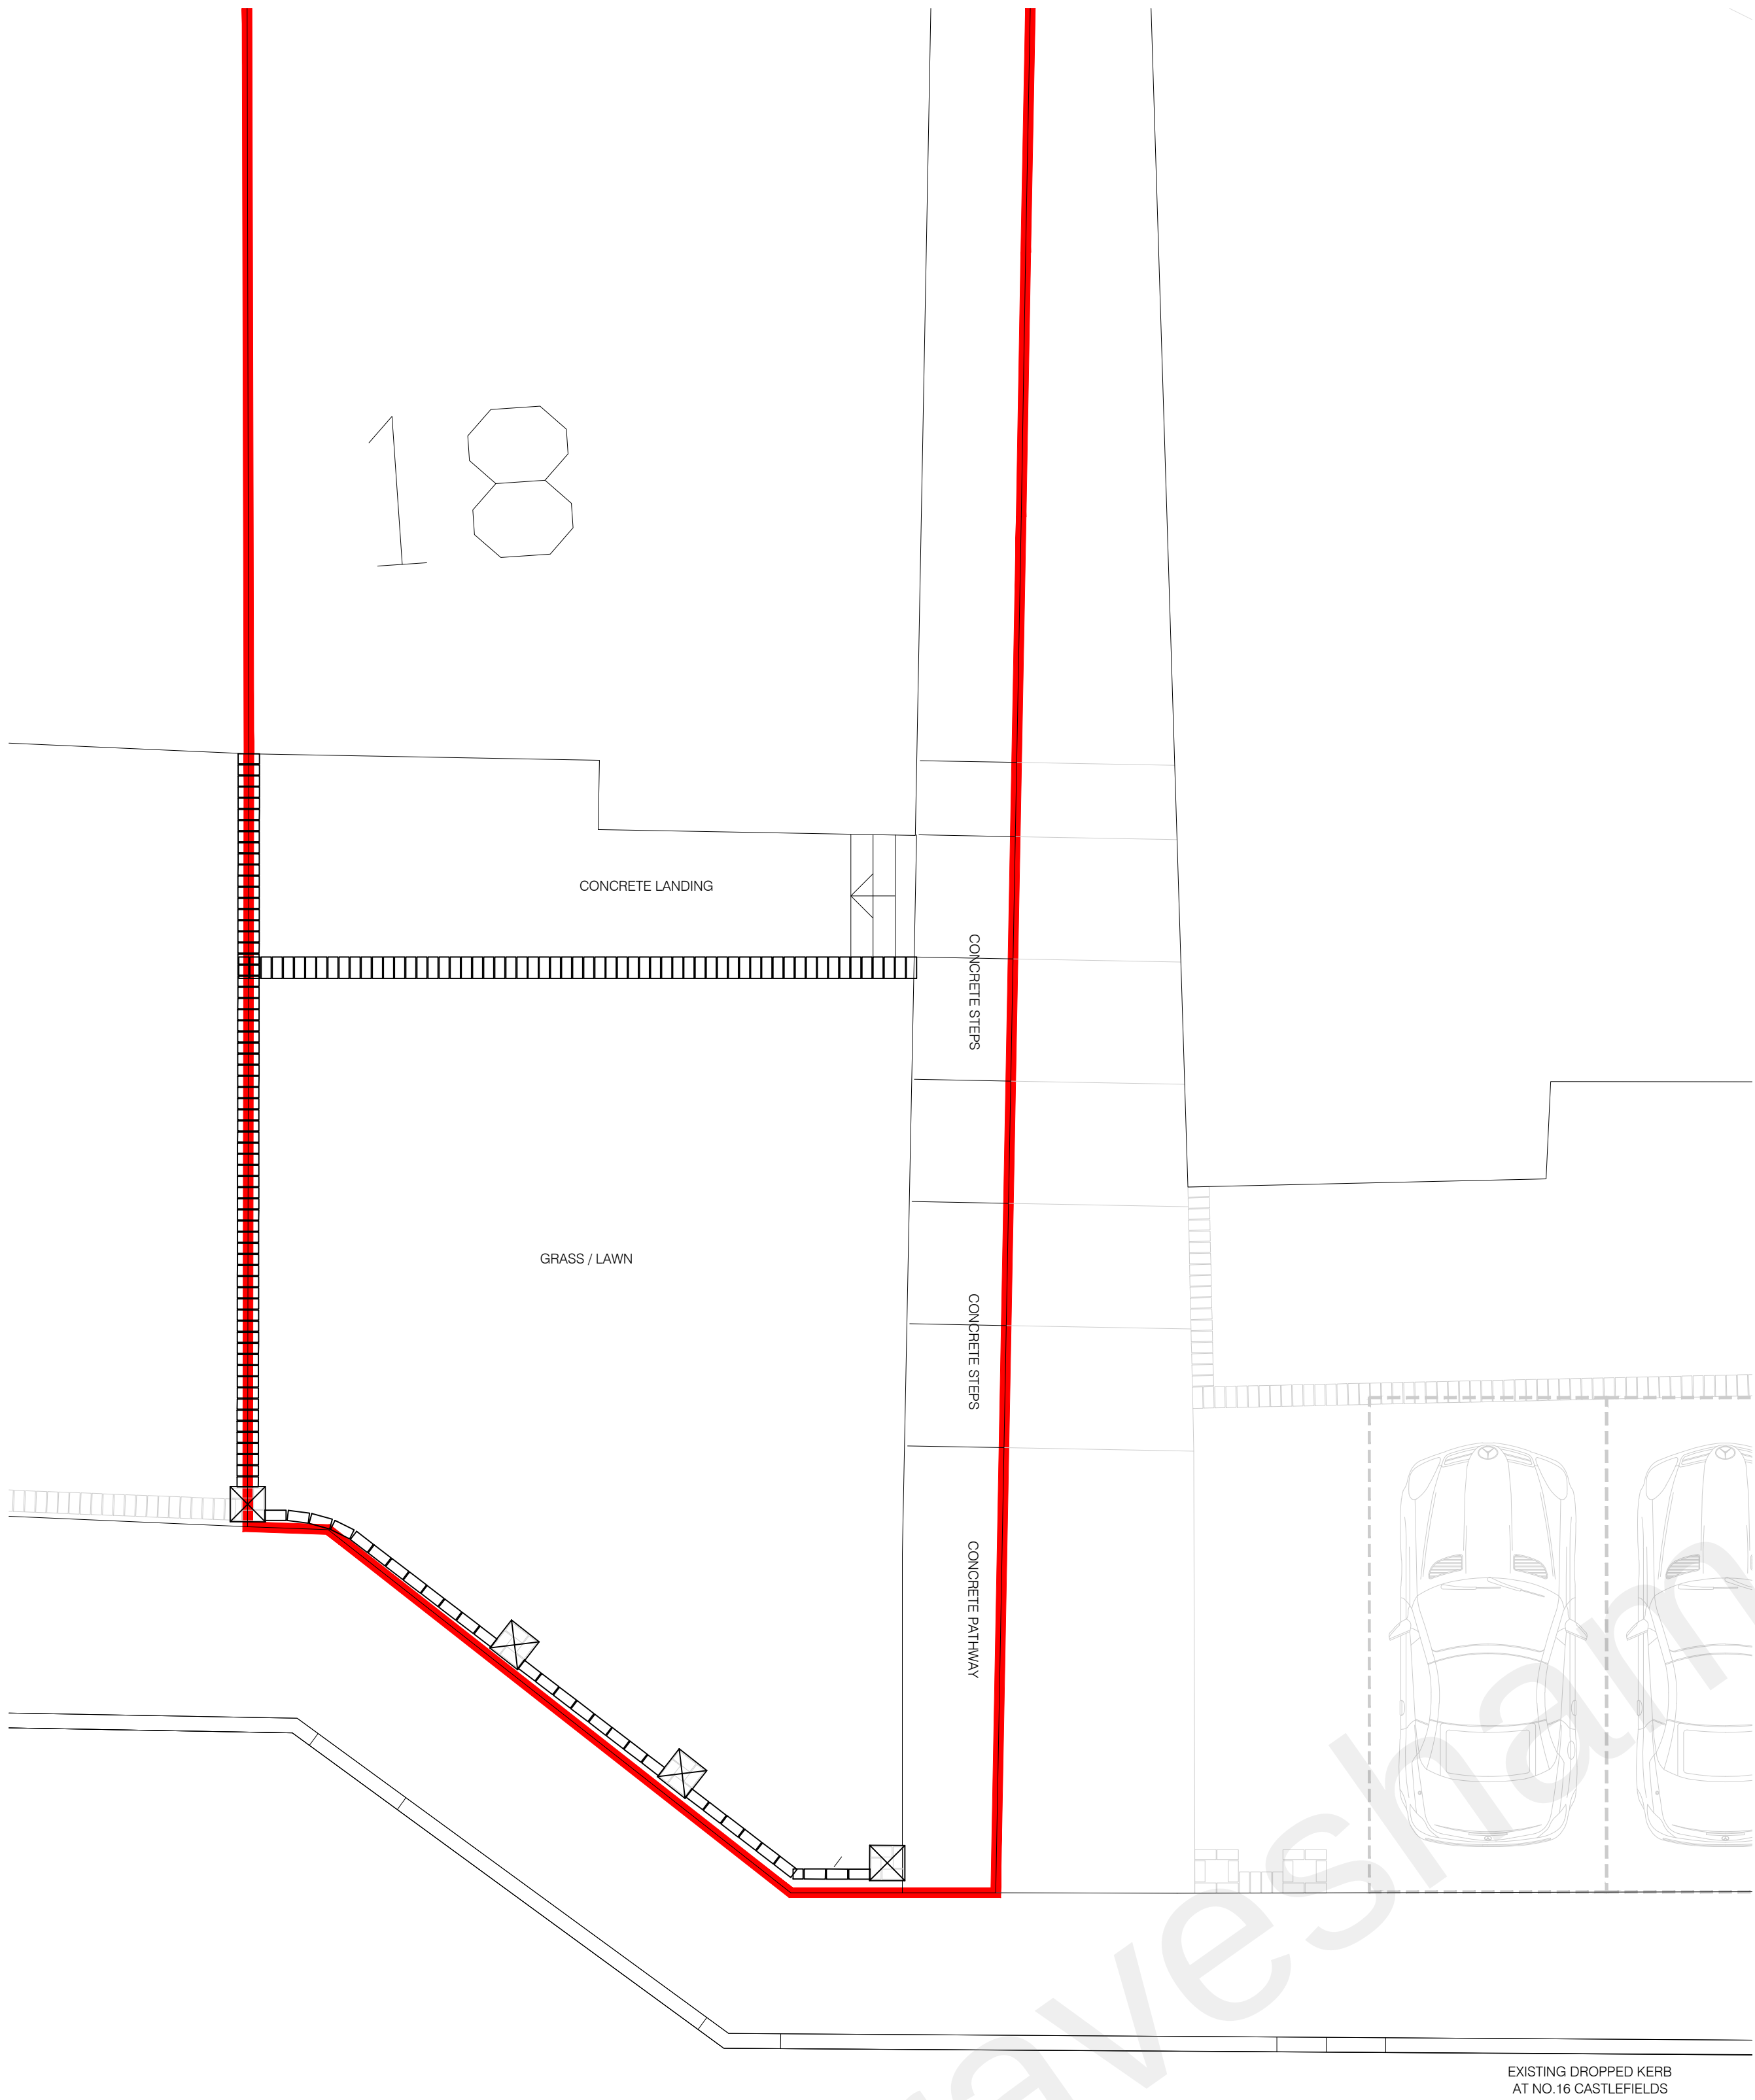


1 EXISTING PLAN
1:50 @ A1

0 500mm 2500mm 5000mm

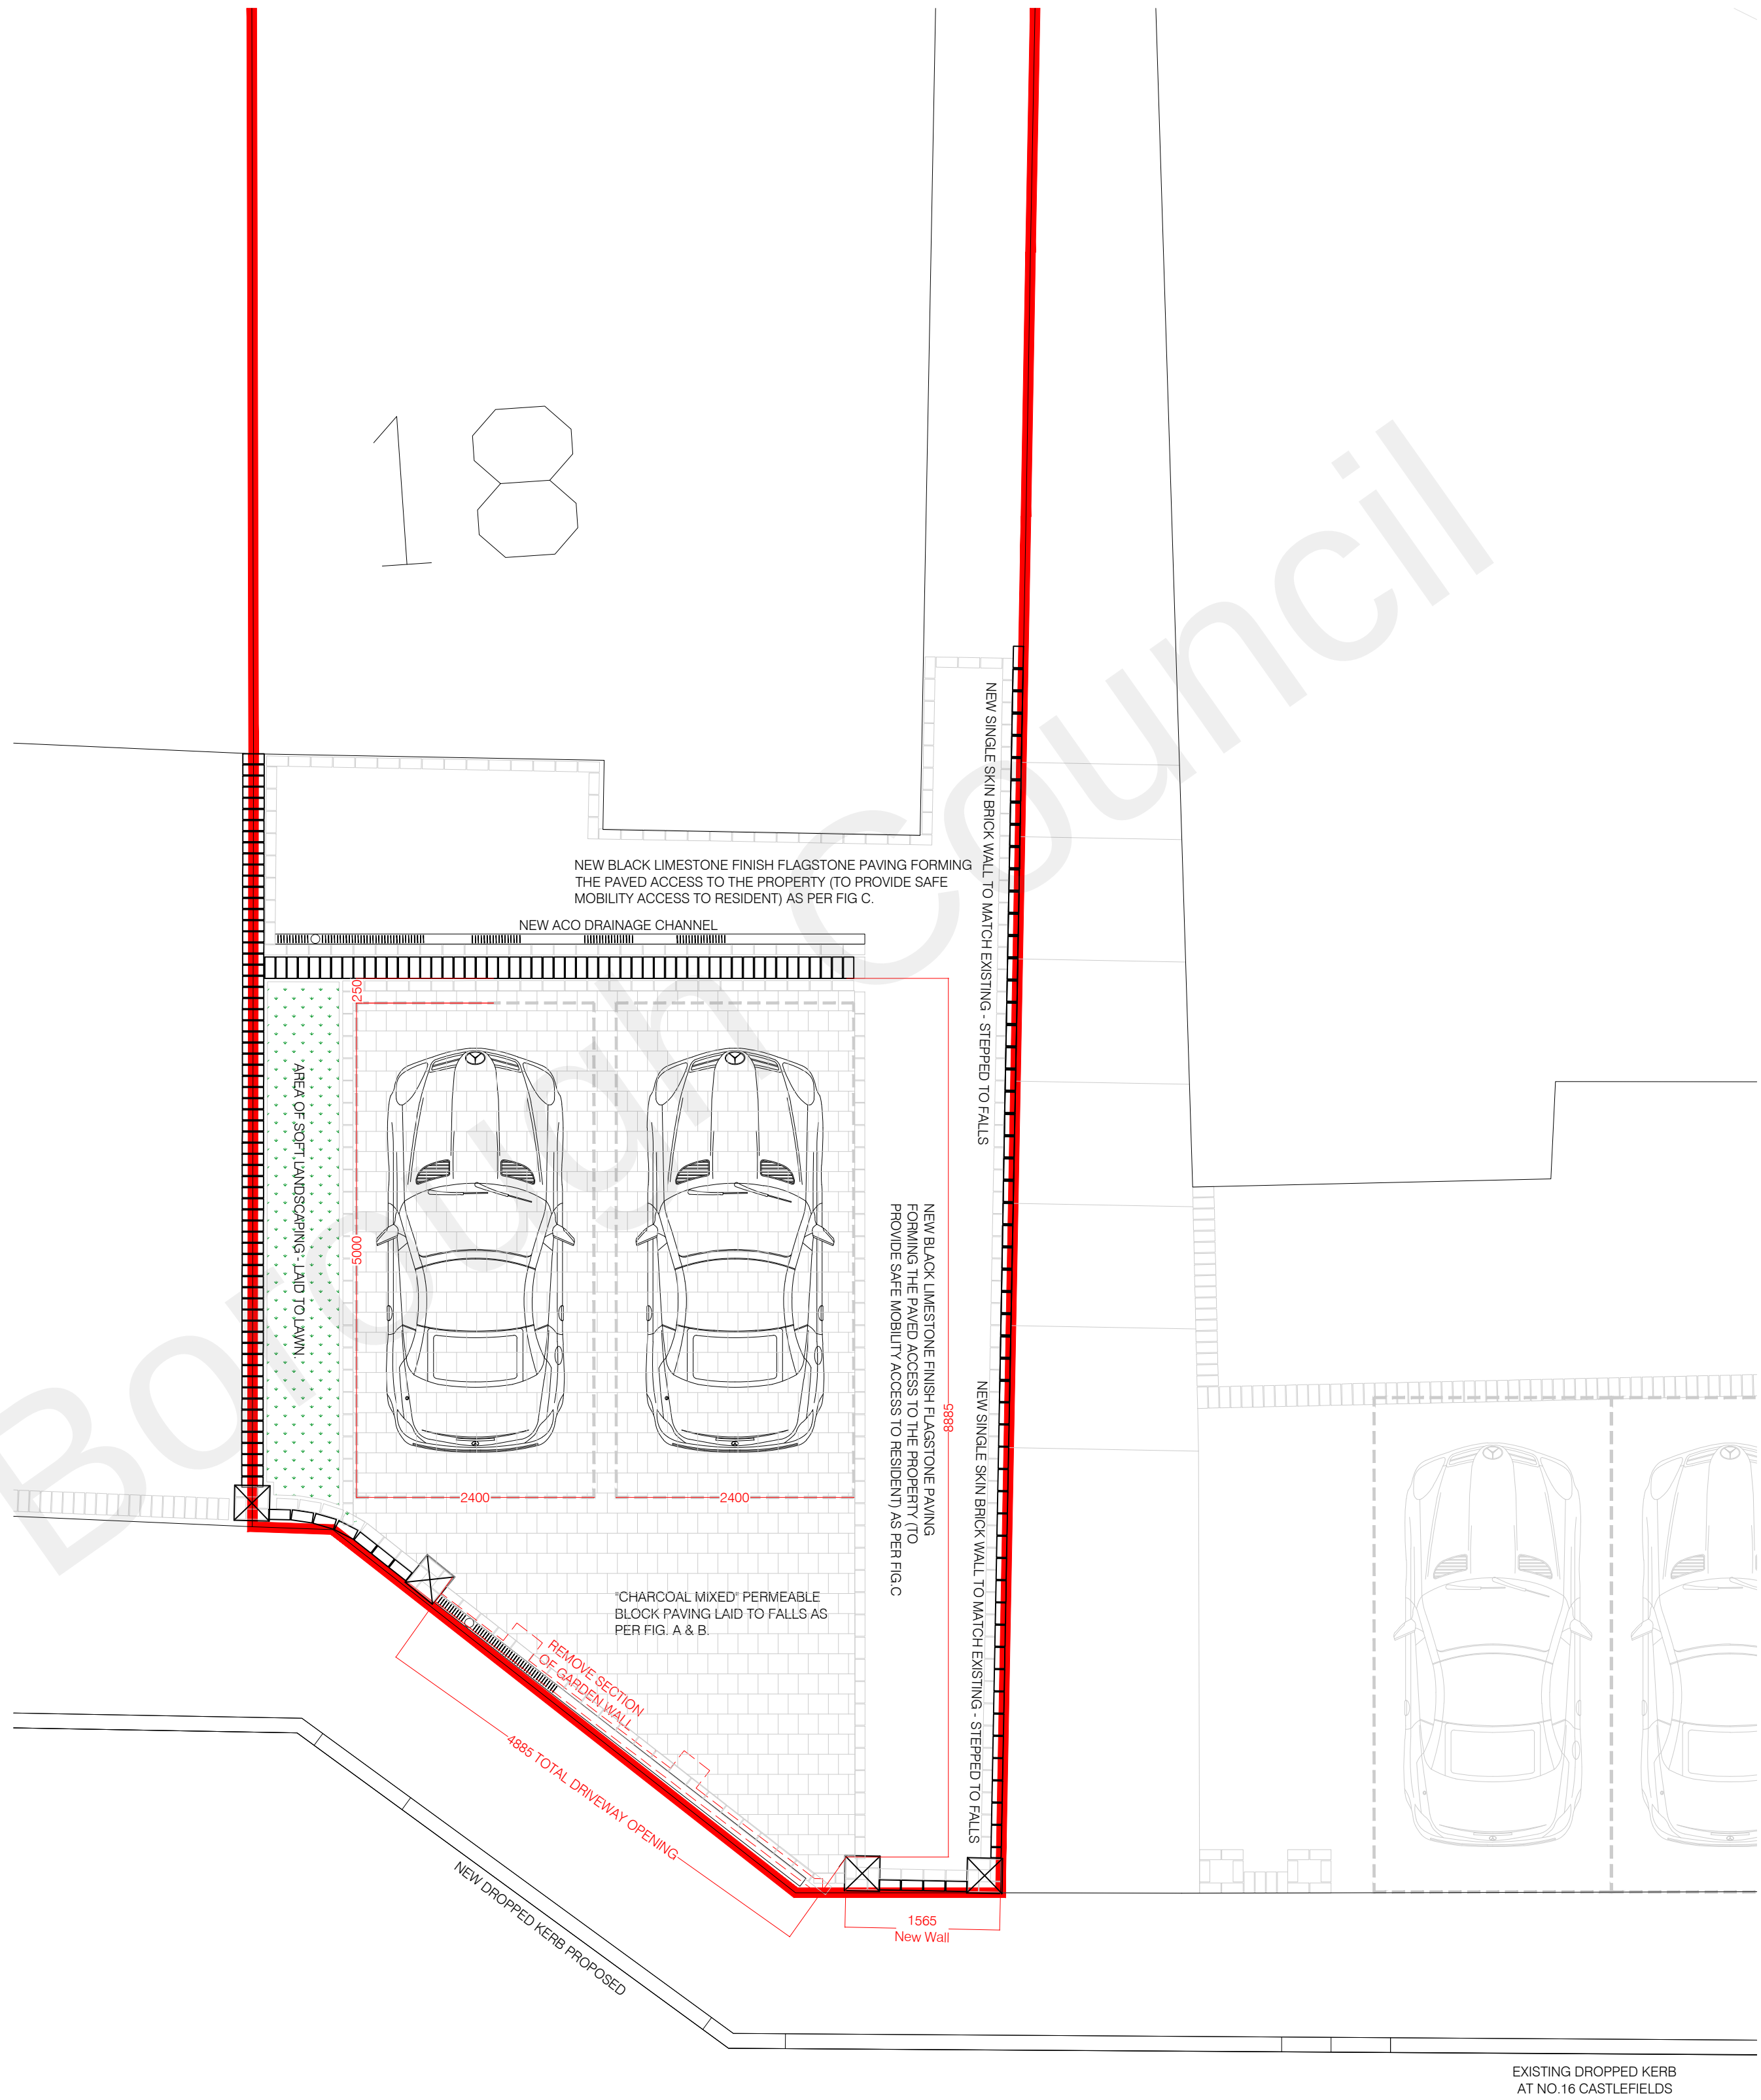

2 PROPOSED PLAN
1:50 @ A1

0 500mm 2500mm 5000mm

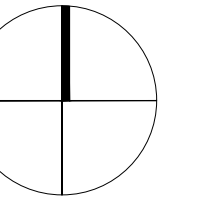

B	31.05.22	EDITS MADE: Access to driveway widened to better service access and egress of two vehicles now that the footpath is defined to running down to the front wall now.	VG	LN
A	31.05.22	EDITS MADE: Following receipt of comments made by the Local Authority, changes made and re-issued.	VG	LN
REV	DATE	DESCRIPTION	BY	CHK

PLANNING ISSUE

KLEDESIGN
ARCHITECTURE | PLANNING | VISUALISATIONS

CLIENT

PROJECT

18 CASTLEFIELDS, ISTEAD RISE, KENT, DA13 9EJ.
PROPOSED DRIVEWAY ALTERATIONS

DRAWING

GENERAL ARRANGEMENT
EXISTING VS PROPOSED PLANS

SCALE @ A1	DRAWN	CHECKED
1:50 @ A1	VG	LN
CREATION DATE	REVISION	
APRIL 2022	B	

KLEDESIGN DRAWING NO.

K1218 - KLE - DA13 - 00 - DR - A - 025

PROJECT NO. COMPANY - ZONE - LEVEL - TYPE - ROLE - NUMBER

© COPYRIGHT: ALL RIGHTS RESERVED.

- THIS DRAWING MUST NOT BE REPRODUCED WITHOUT PERMISSION.

- THIS DRAWING MUST BE READ IN CONJUNCTION WITH ALL RELEVANT CONSULTANT / SPECIALIST DRAWINGS / INFORMATION.

- THIS DRAWING MUST NOT BE USED FOR CONSTRUCTION UNLESS ISSUED FOR CONSTRUCTION.

- ALL DIMENSIONS ON THIS DRAWING ARE IN MILLIMETERS (UNLESS OTHERWISE STATED).

- ANY DISCREPANCIES MUST BE REPORTED TO KLEDESIGN IMMEDIATELY.

- DO NOT SCALE OFF DRAWINGS: USE DISPLAYED DIMENSIONS ONLY.