

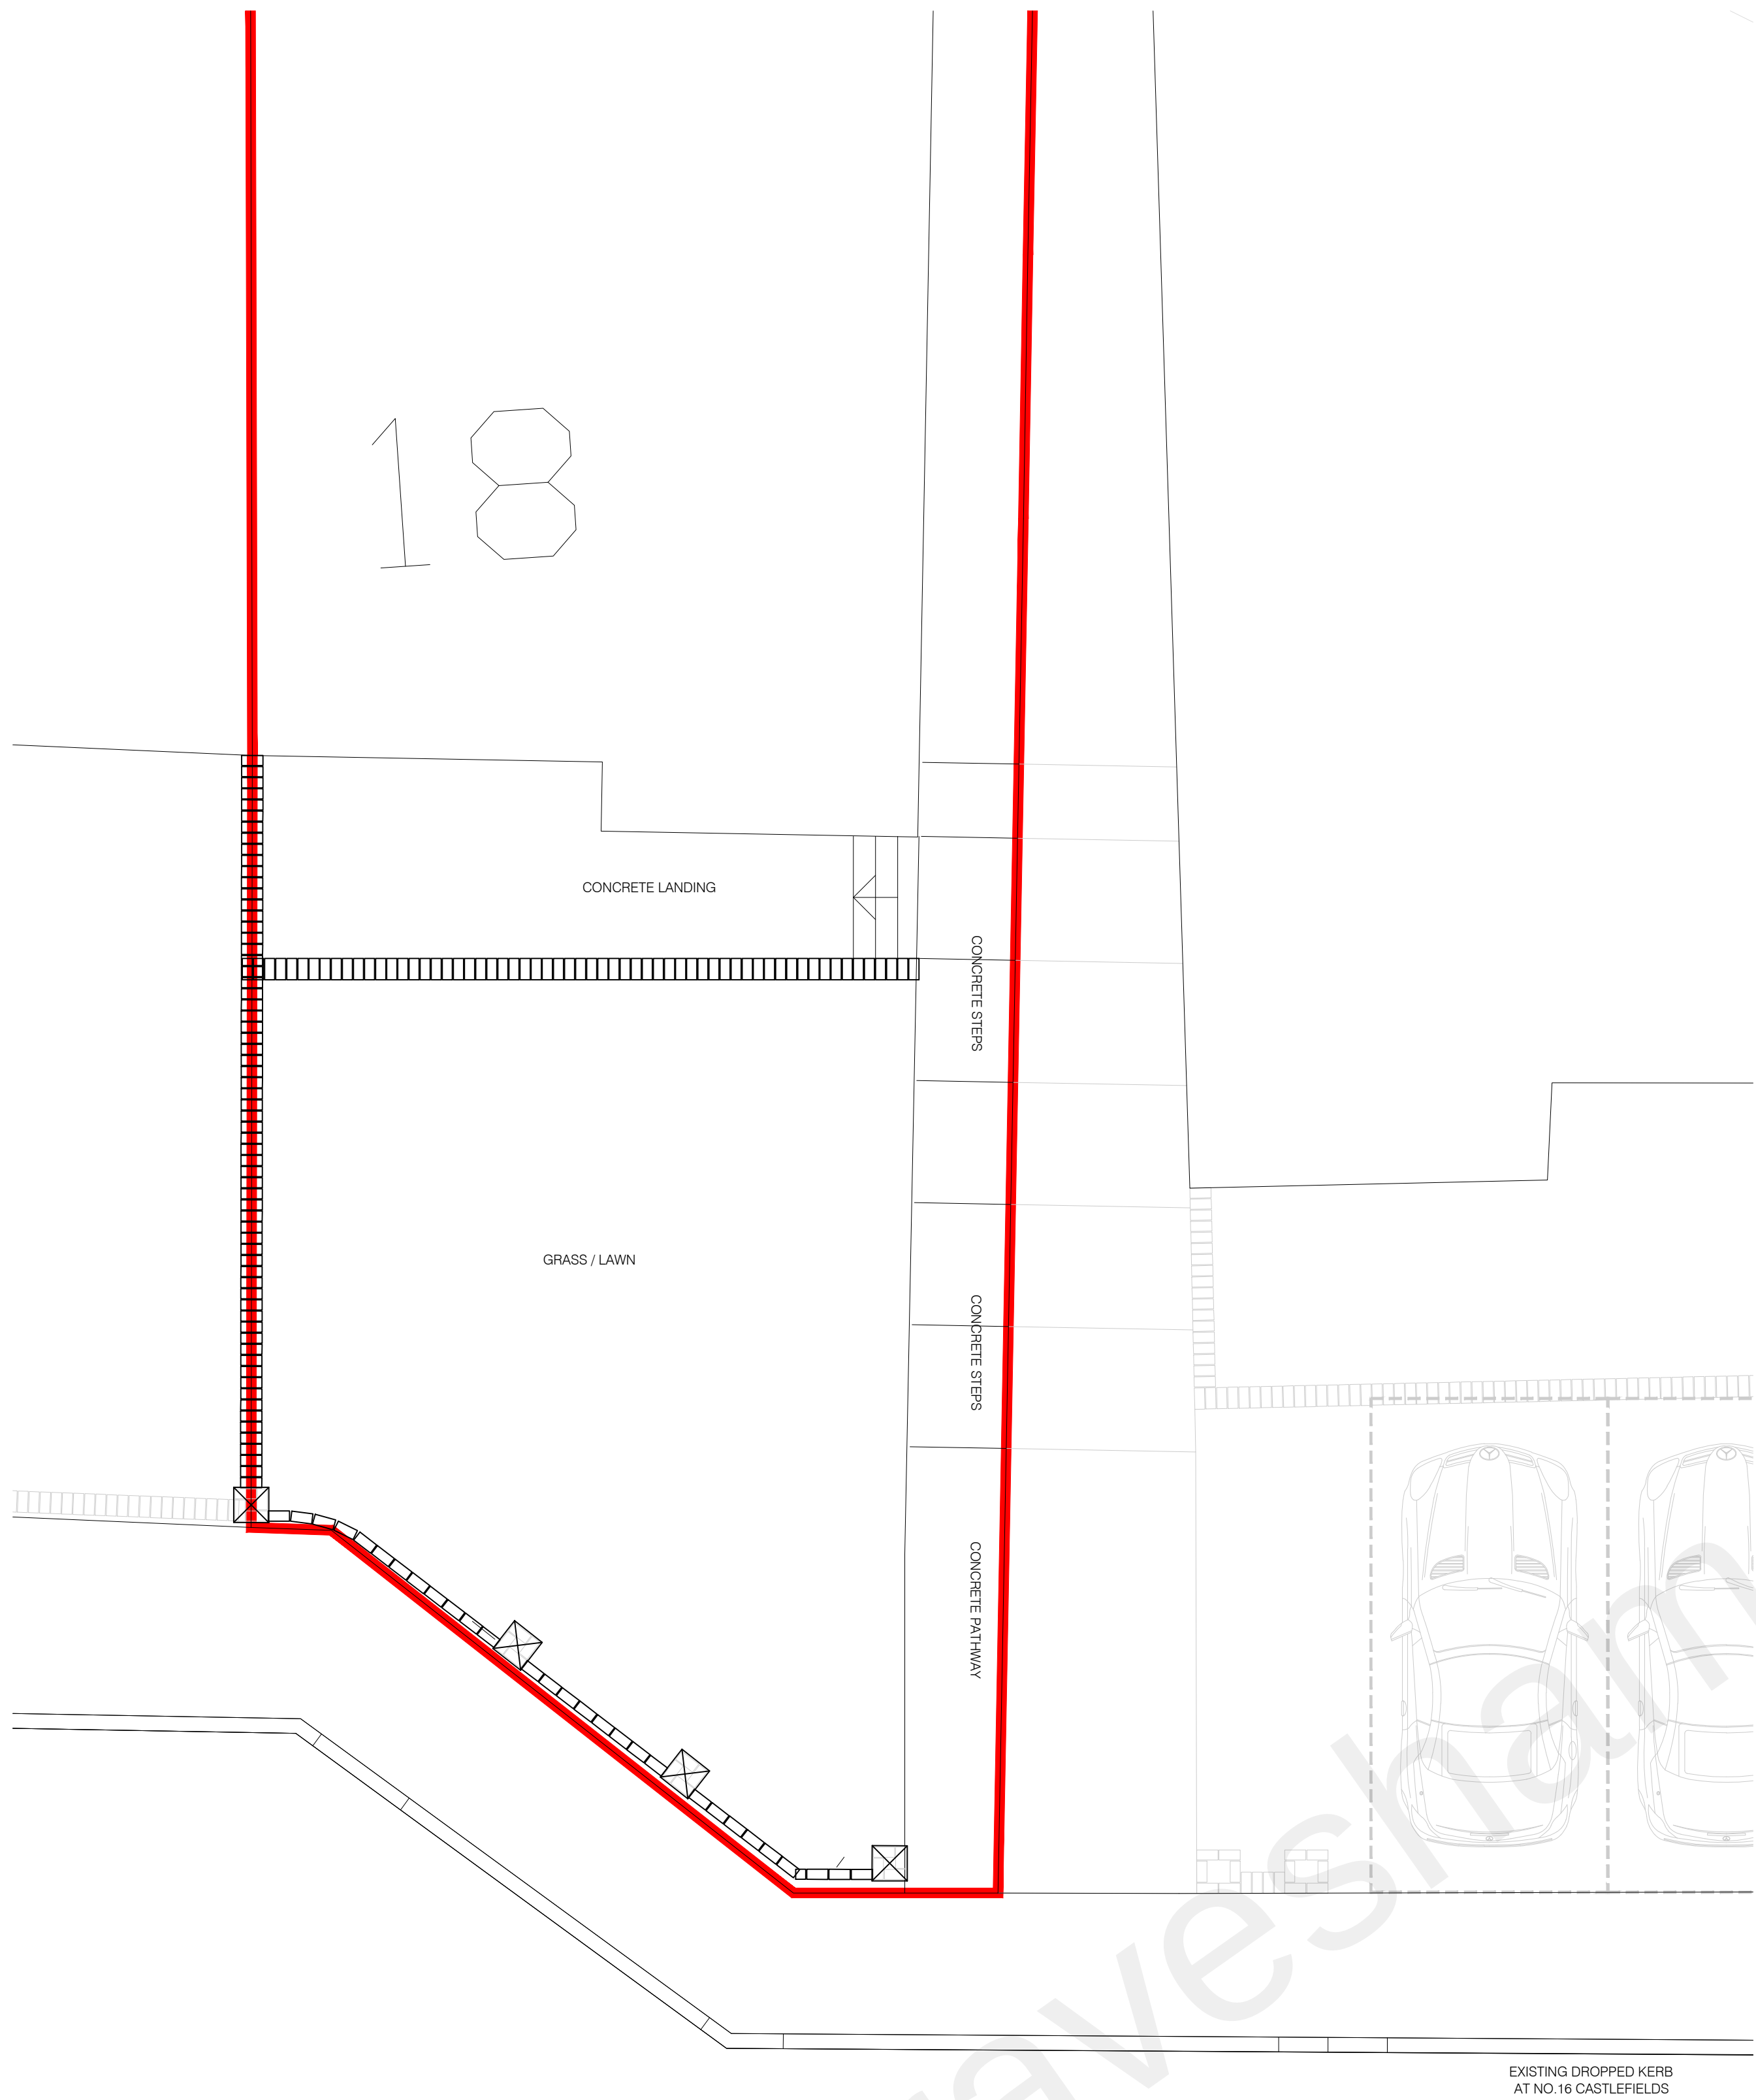


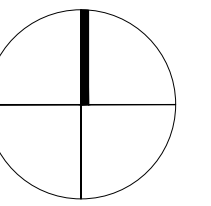

1 EXISTING PLAN
1:50 @ A1

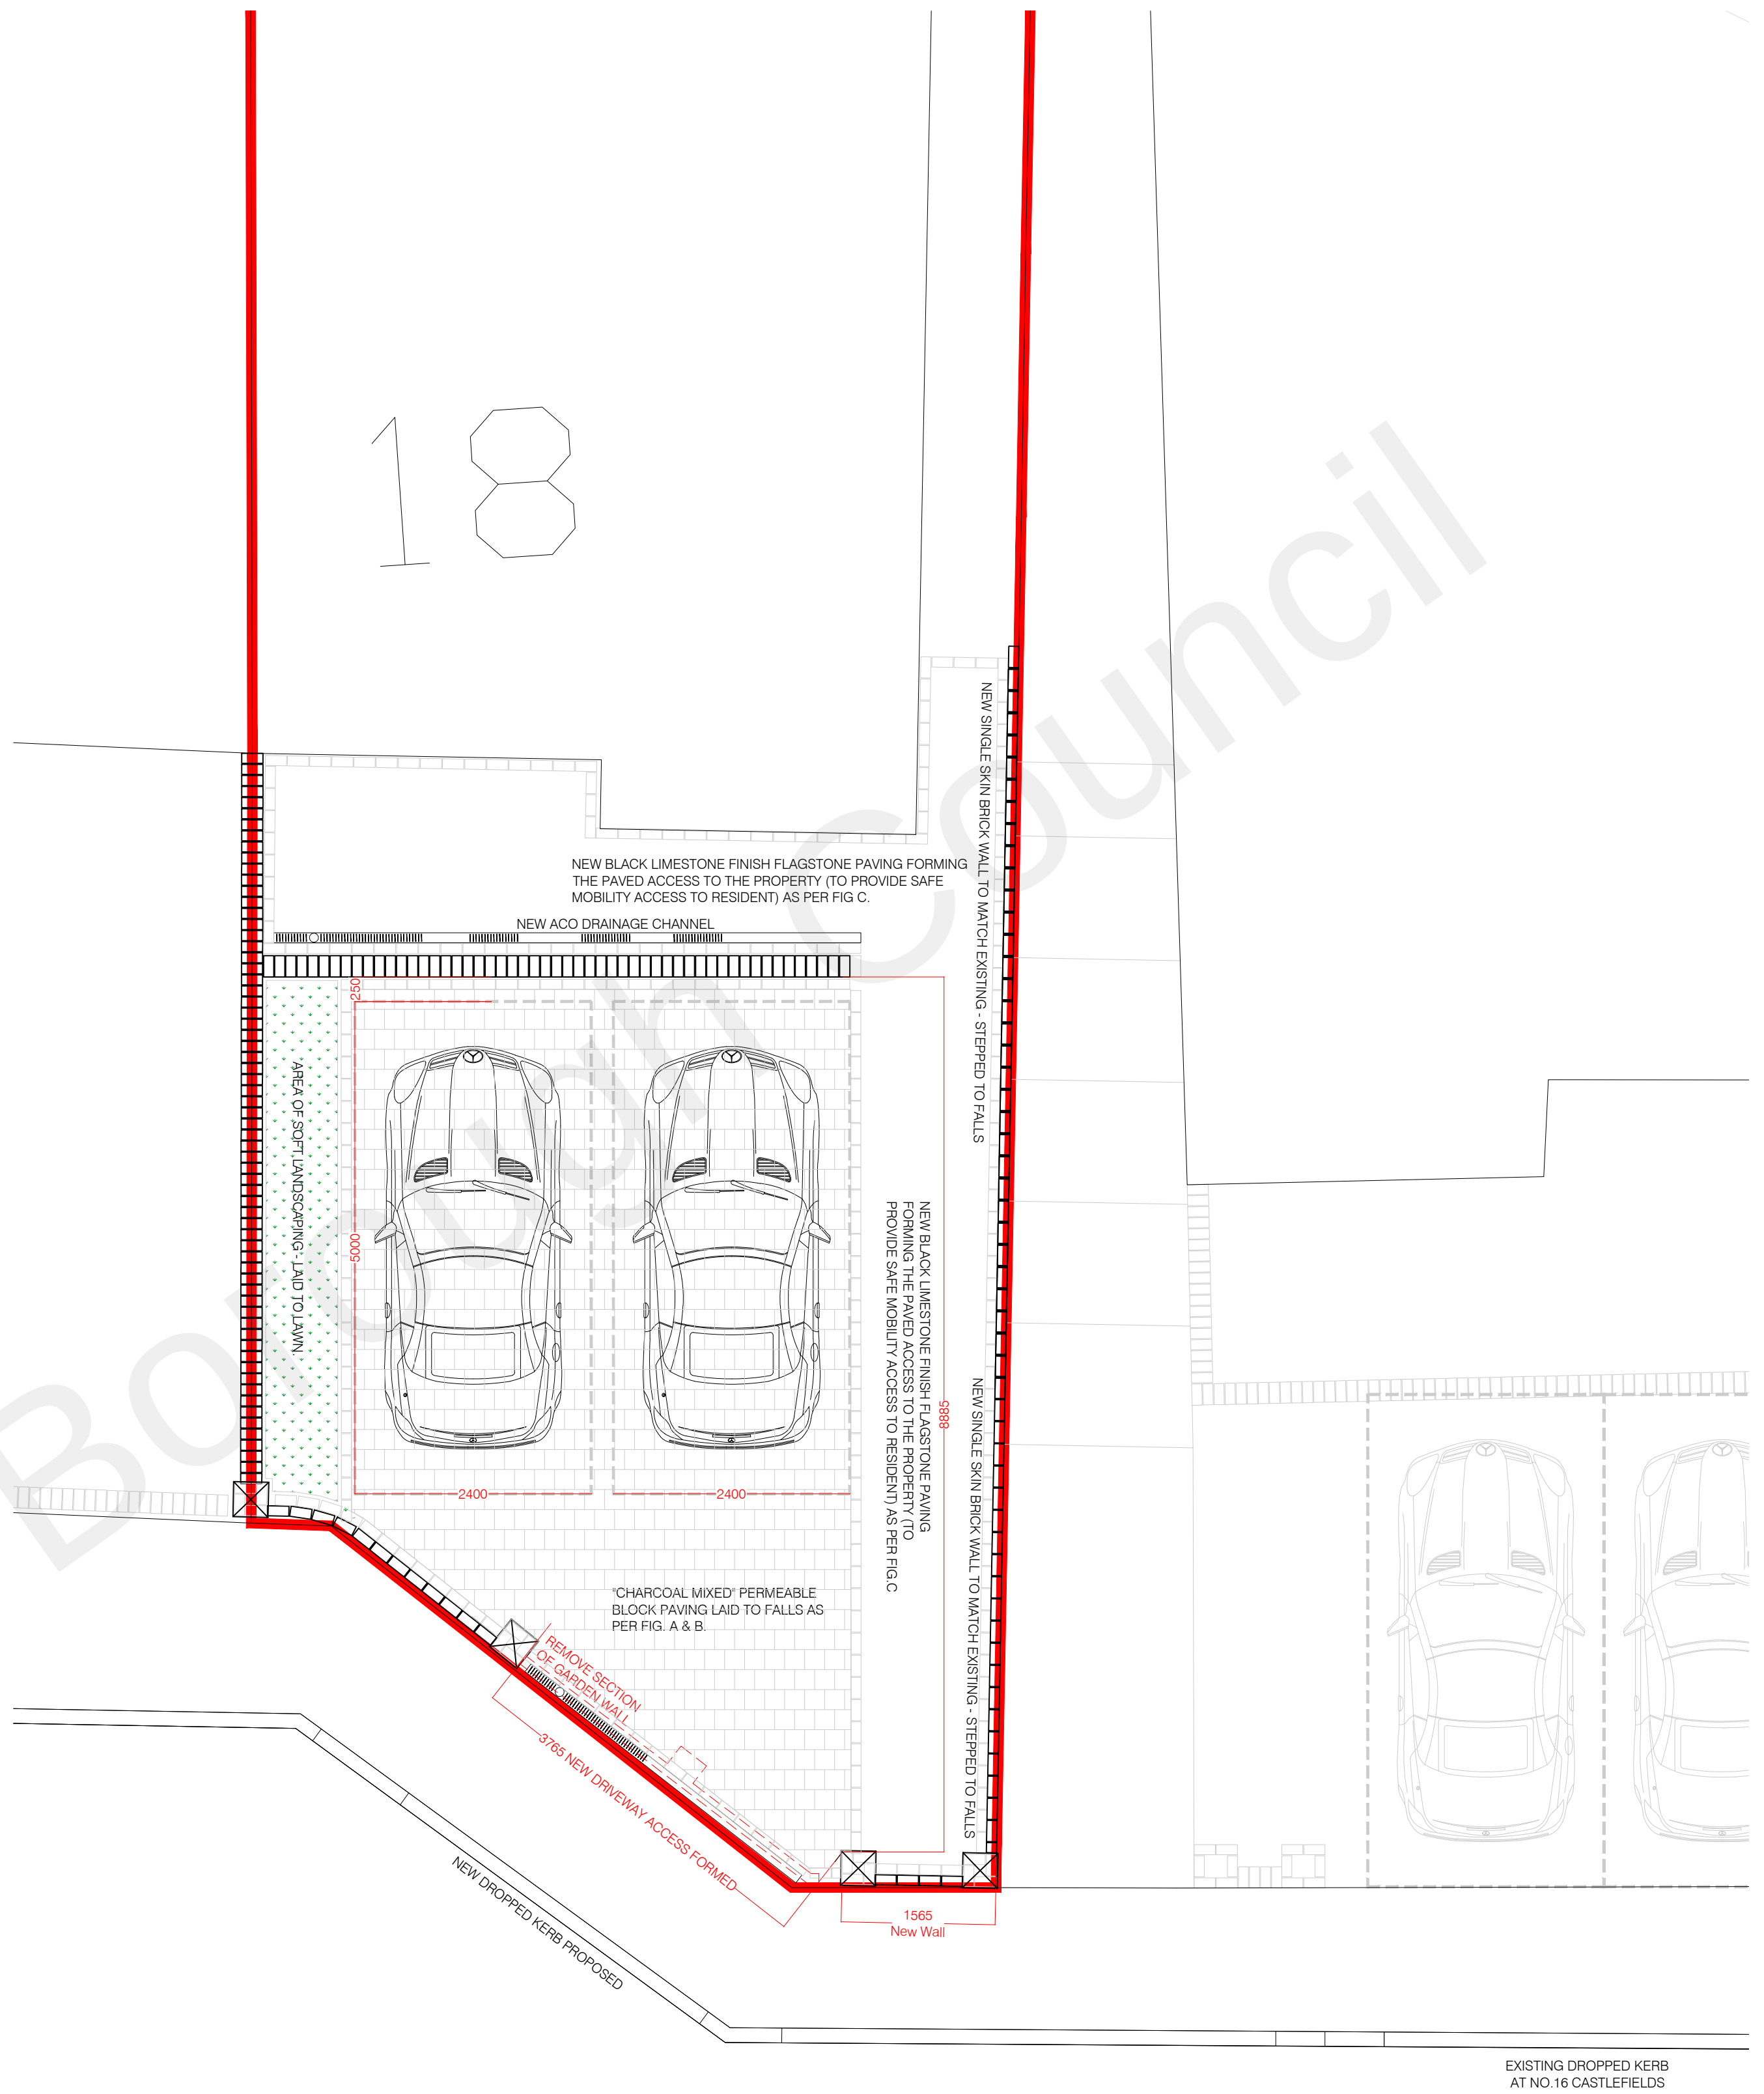

2 PROPOSED PLAN
1:50 @ A1

REV	DATE	DESCRIPTION	BY	CHK
A	15.05.22	EDITS MADE: Following receipt of comments made by the Local Authority, changes made and re-issued.	VS	LN

PLANNING ISSUE

KLEDESIGN
ARCHITECTURE | PLANNING | VISUALISATIONS

CLIENT			
PROJECT			
18 CASTLEFIELDS, ISTEAD RISE, KENT, DA13 9EJ			
PROPOSED DRIVEWAY ALTERATIONS			
DRAWING			
GENERAL ARRANGEMENT			
EXISTING VS PROPOSED PLANS			
SCALE @ A1		DRAWN	CHECKED
1:50 @ A1		VG	LN
CREATION DATE		REVISION	
APRIL 2022		A	
KLEDESIGN DRAWING NO.			
K1218 - KLE - DA13 - 00 - DR - A - 025			
PROJECT NO COMPANY JOB NO LEVEL TYPE ROLE NUMBER			

© COPYRIGHT: ALL RIGHTS RESERVED

THIS DRAWING MUST NOT BE REPRODUCED WITHOUT PERMISSION

THIS DRAWING MUST BE READ IN CONJUNCTION WITH ALL RELEVANT CONSULTANT / SPECIALIST DRAWINGS / INFORMATION

THIS DRAWING MUST NOT BE USED FOR CONSTRUCTION UNLESS ISSUED FOR CONSTRUCTION

ALL DIMENSIONS ON THIS DRAWING ARE IN MILLIMETERS (UNLESS OTHERWISE STATED)

ANY DISCREPANCIES MUST BE REPORTED TO KLEDESIGN IMMEDIATELY

DO NOT SCALE OFF DRAWINGS: USE DISPLAYED DIMENSIONS ONLY