


This drawing is the copyright of
DESIGN COALITION COMPANY LIMITED
 and cannot be reproduced in any form
 without express consent of the company.
 Written and scaled dimensions to be checked on site,
 any discrepancies reported prior to work commencing.
 IF IN DOUBT PLEASE ASK.

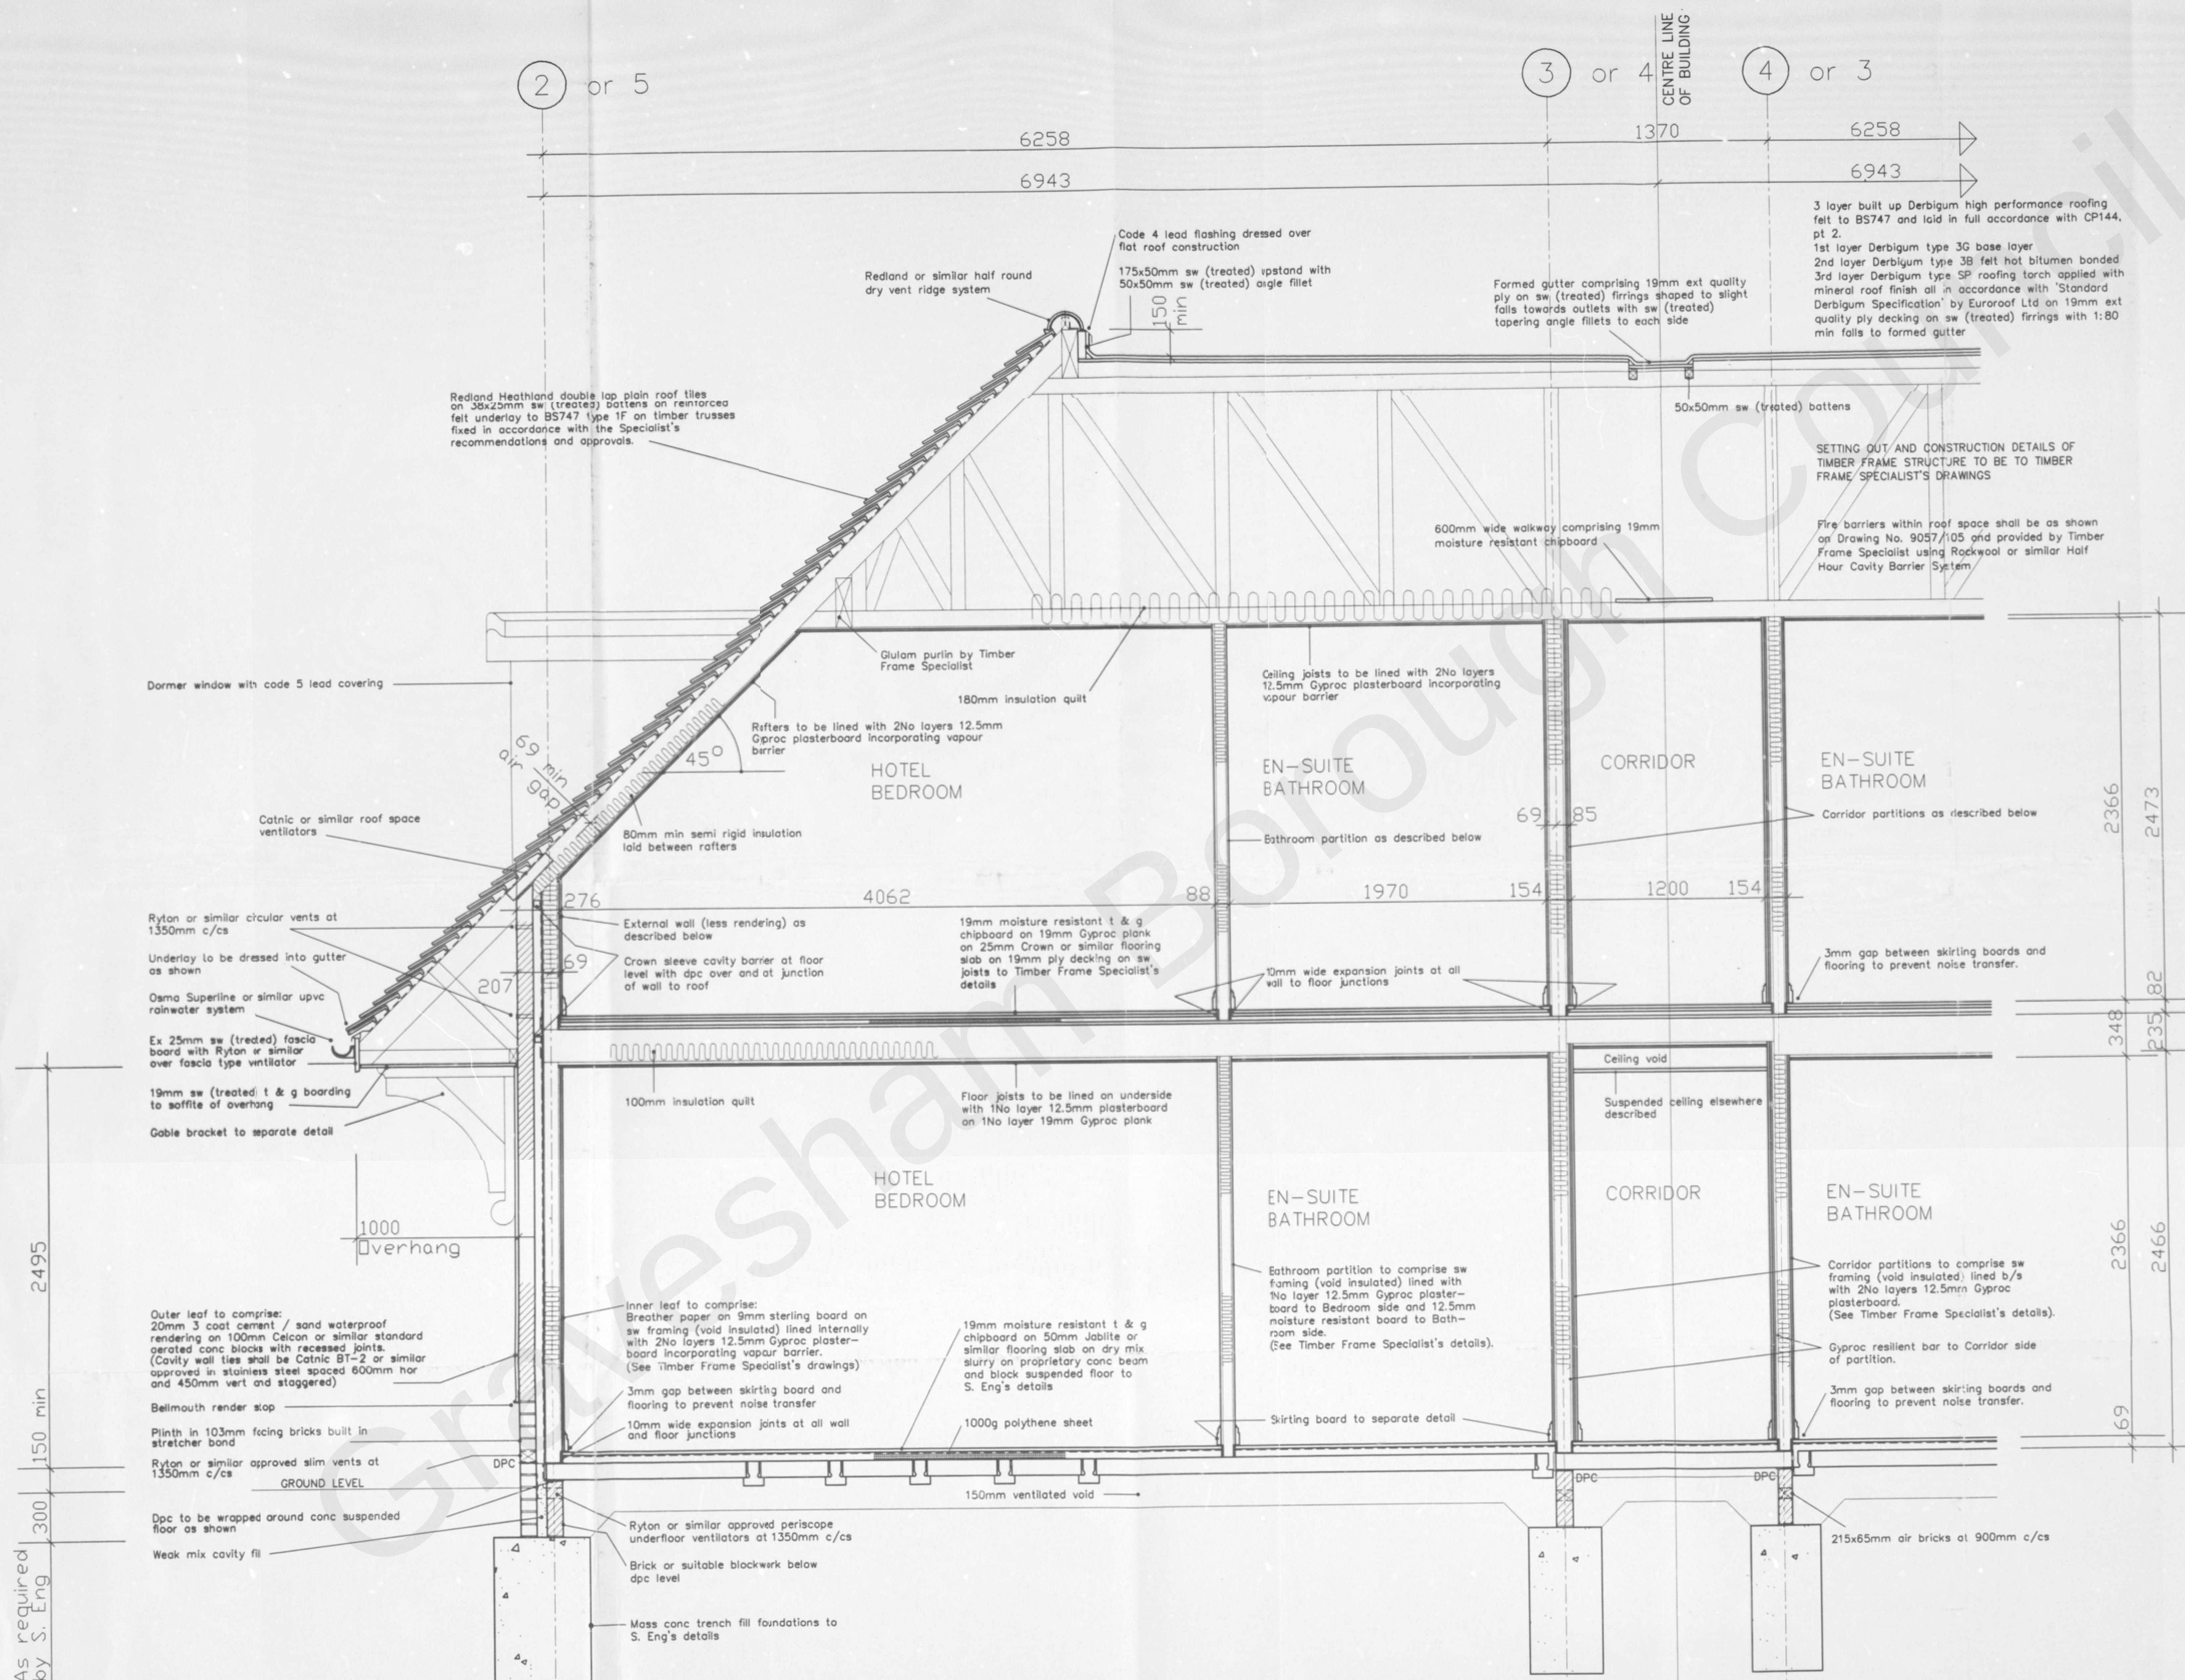

REVISIONS		
rev.	description	date

GR96 1997
 27 OCT 1997

DC
DESIGN COALITION COMPANY LIMITED
 THE OLD MILL
 CASTLE STREET ONGAR
 ESSEX CM5 9JY ENGLAND
 TEL: 01277 363570 FAX: 01277 364801

PROJECT THE GEORGE HOTEL SINGLEWELL, KENT		
CLIENT SCOTTISH & NEWCASTLE RETAIL		
TITLE CROSS SECTION 'B-B'		
DATE SEPT 97	DRAWN [initials]	SCALE 1:20
DRAWING NO. 9057/109		REV. [initials]