
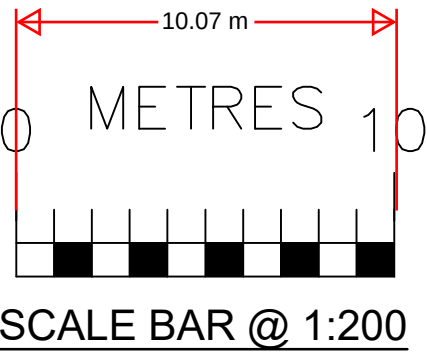
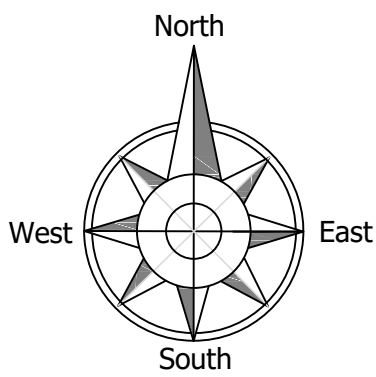


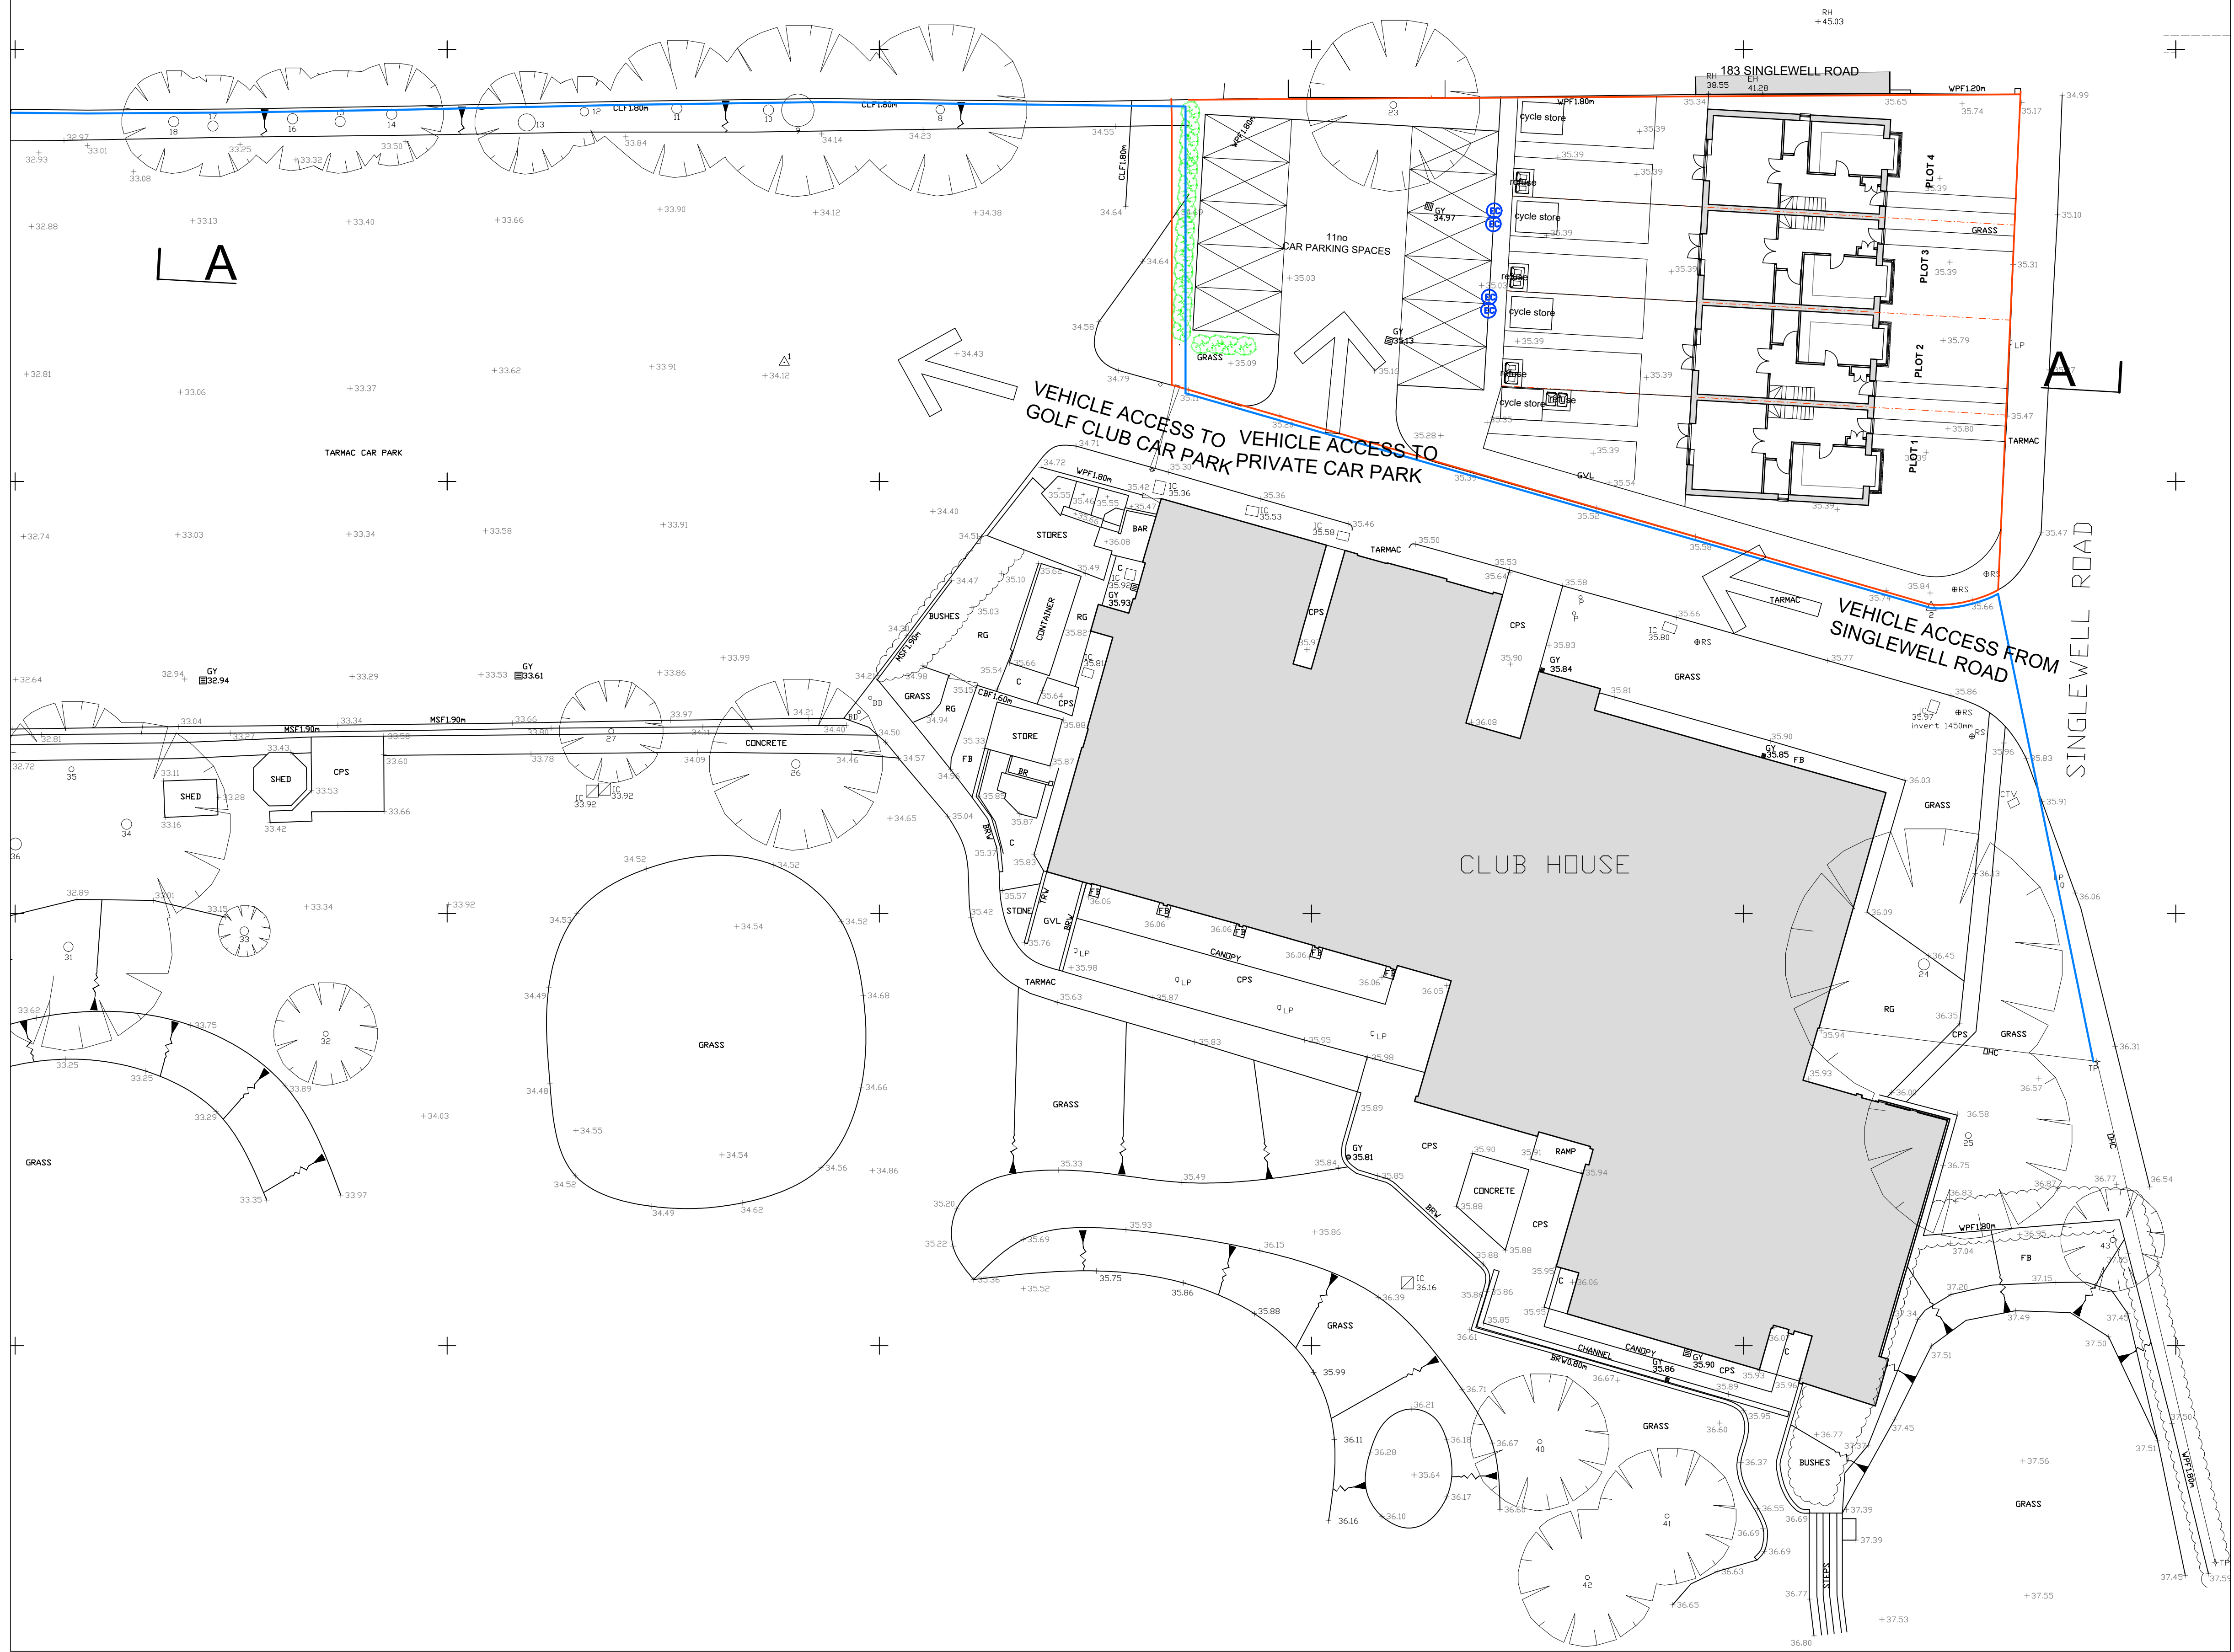

EC Electric Car Charger Point

Date	No	Revision
Penfold Project Services		
Epmarket, Wrotham Road, Meopham, Kent, DA13 0JH Telephone: 01474 816690 e-mail: apenfold448@btinternet.com		
Job Title:	MID KENT GOLF CLUB SINGLEWELL ROAD GRAVESEND KENT DA11 7RB	
Dwg Title:	BLOCK PLAN AS PROPOSED	
Scale:	1:200 @ A1	
Dwg No.:	07	
Date:	April 2024	