


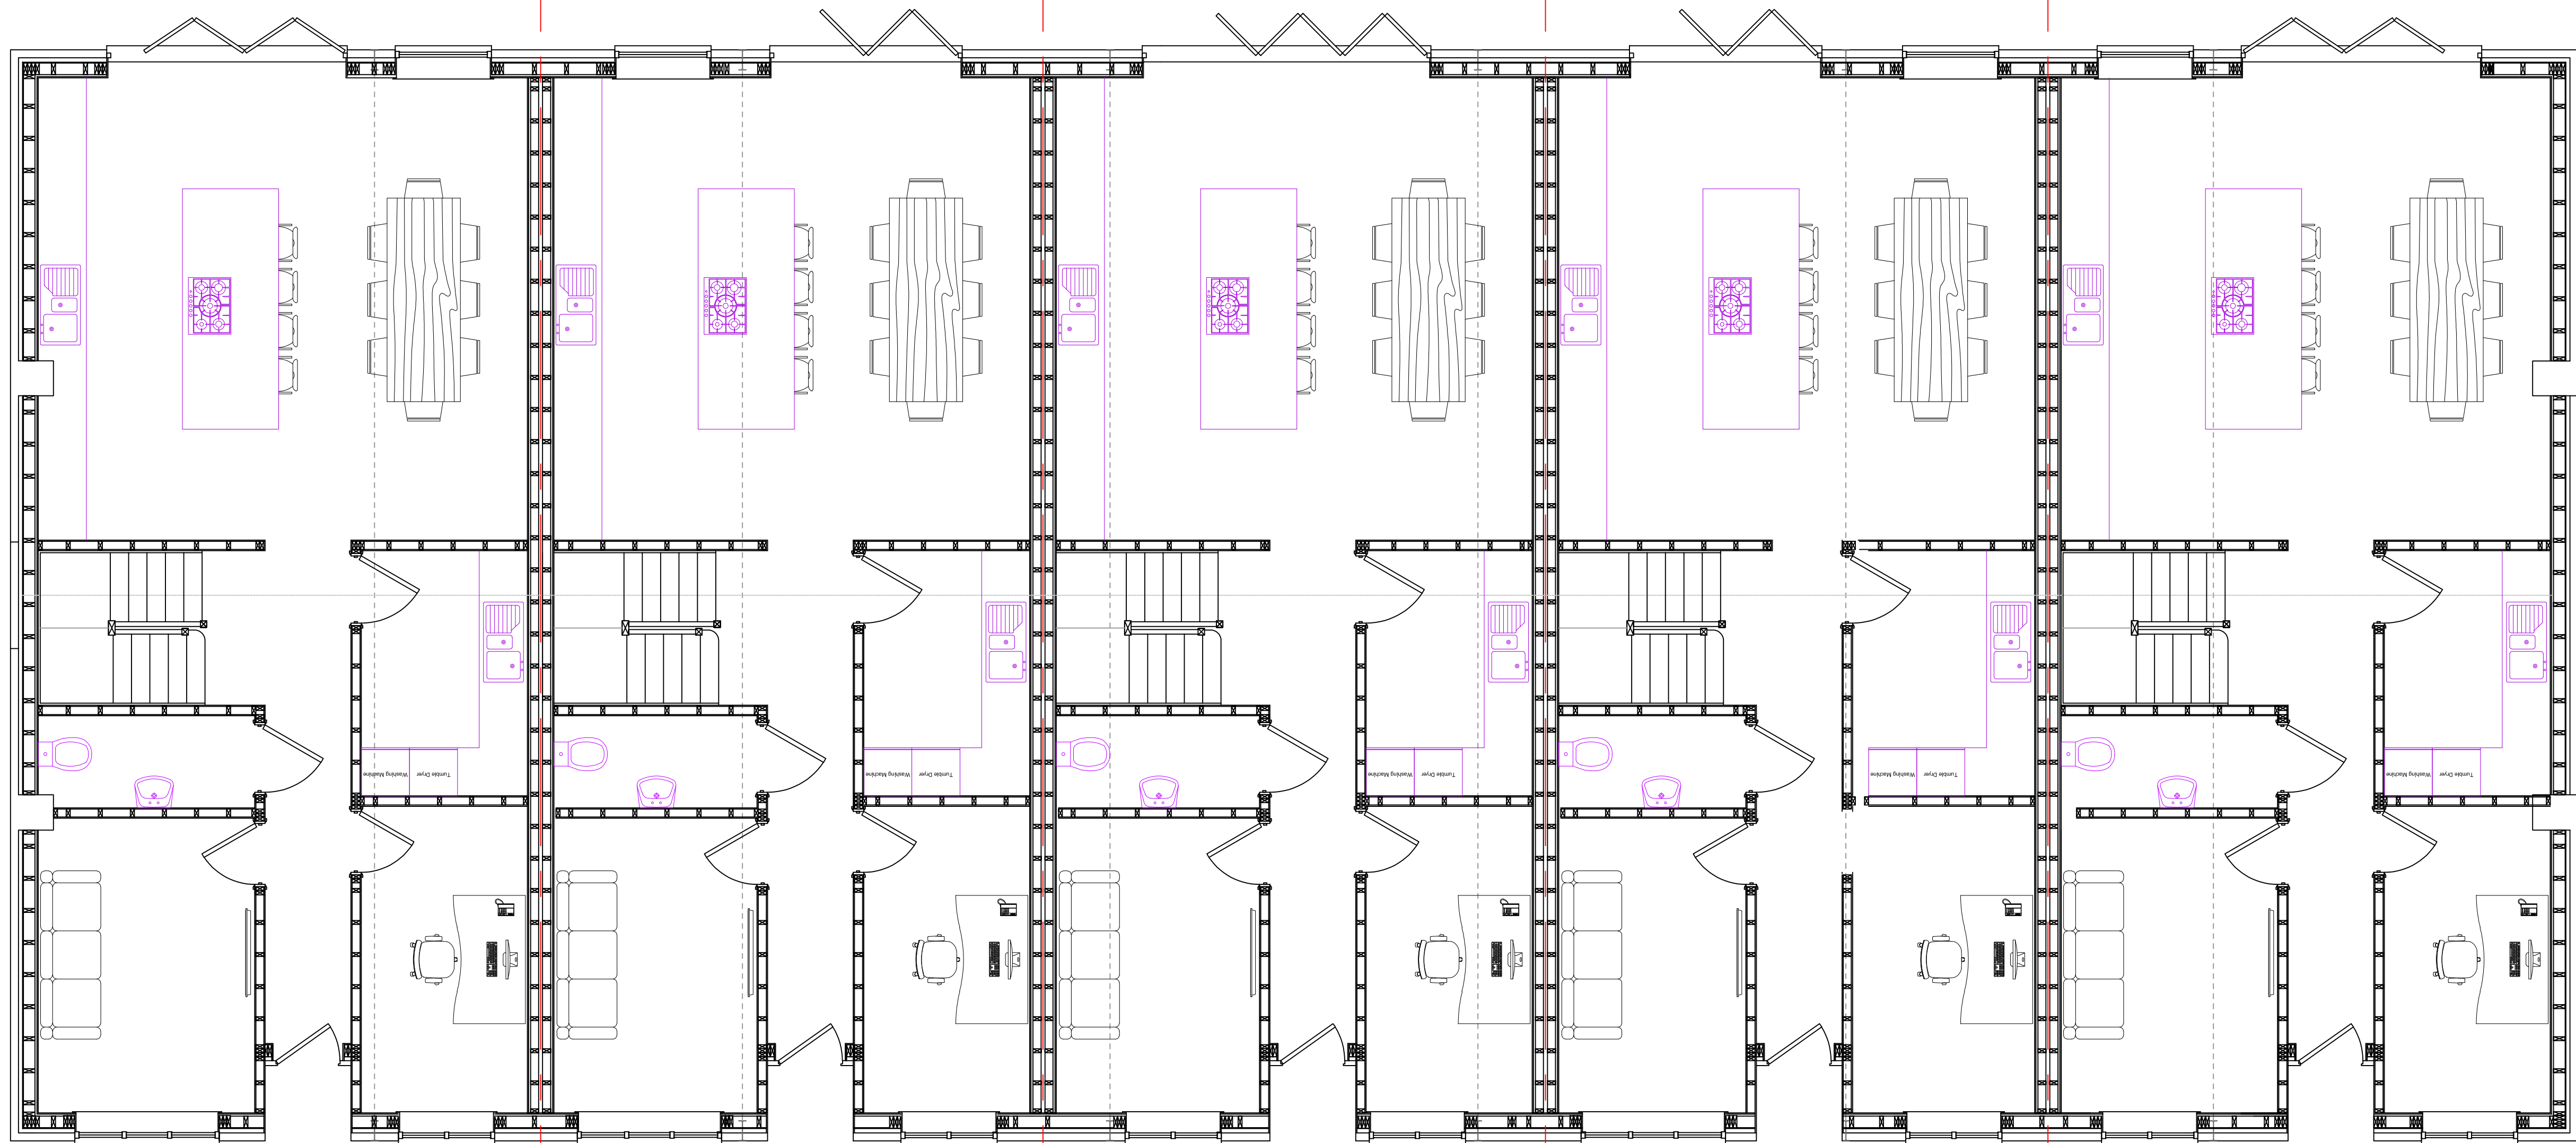

Unit 1
GF GIA: 77.1sqm

Unit 2
GF GIA: 76.6sqm

Unit 3
GF GIA: 76.6sqm

Unit 4
GF GIA: 76.6sqm

Unit 5
GF GIA: 77.1sqm

Proposed Ground Floor @ 1:50