


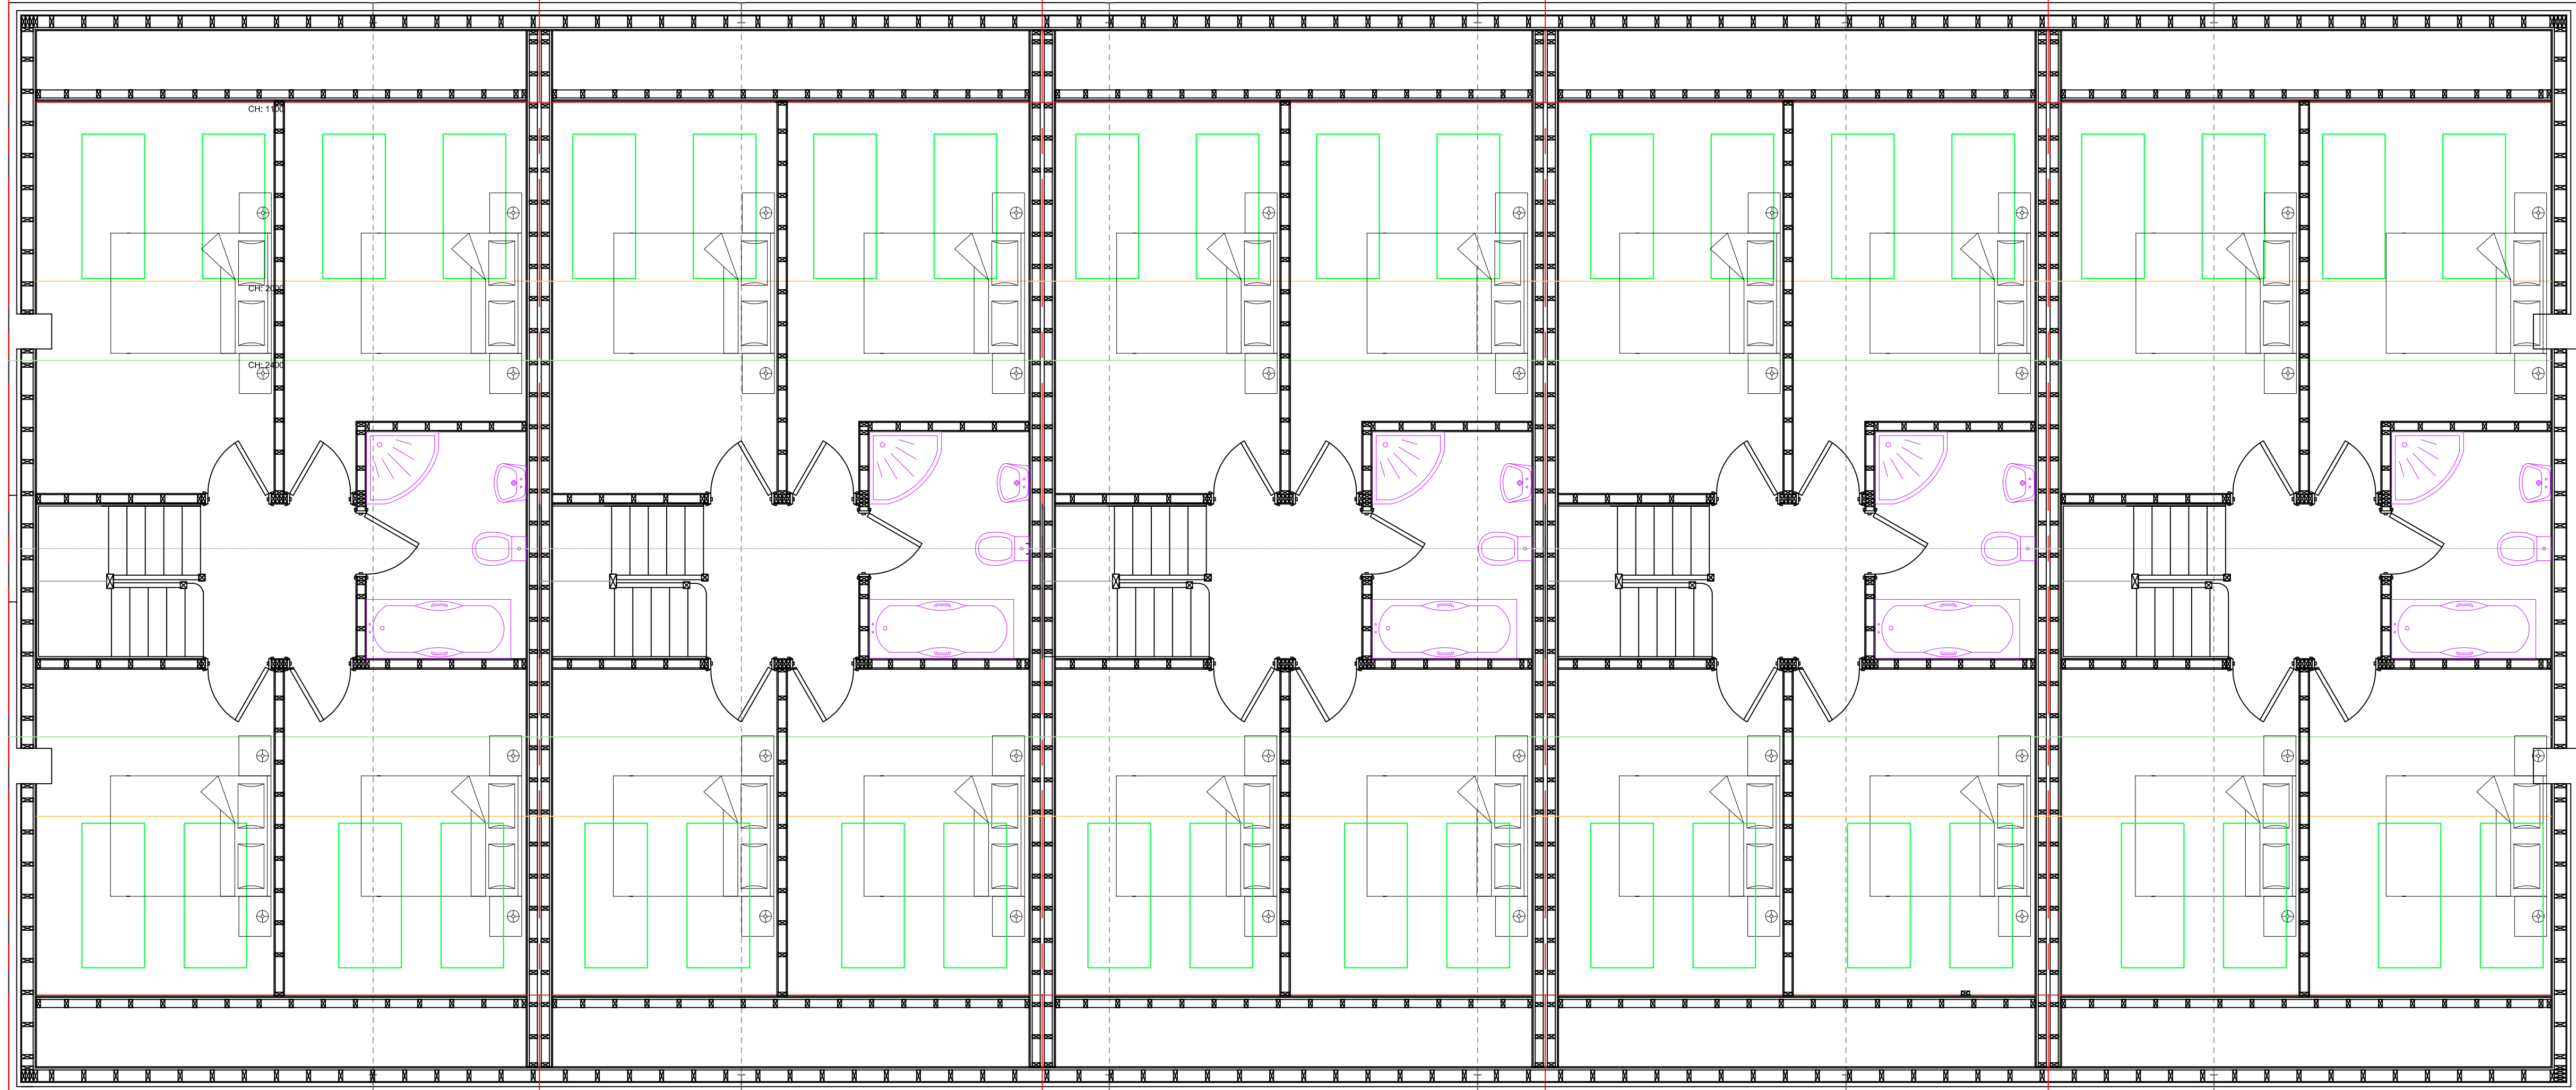

Unit 1
FF GIA: 67.9sqm

Unit 2
FF GIA: 66.1sqm

Unit 3
FF GIA: 66.1sqm

Unit 4
FF GIA: 66.1sqm

Unit 5
FF GIA: 67.9sqm

Proposed First Floor @ 1:50