



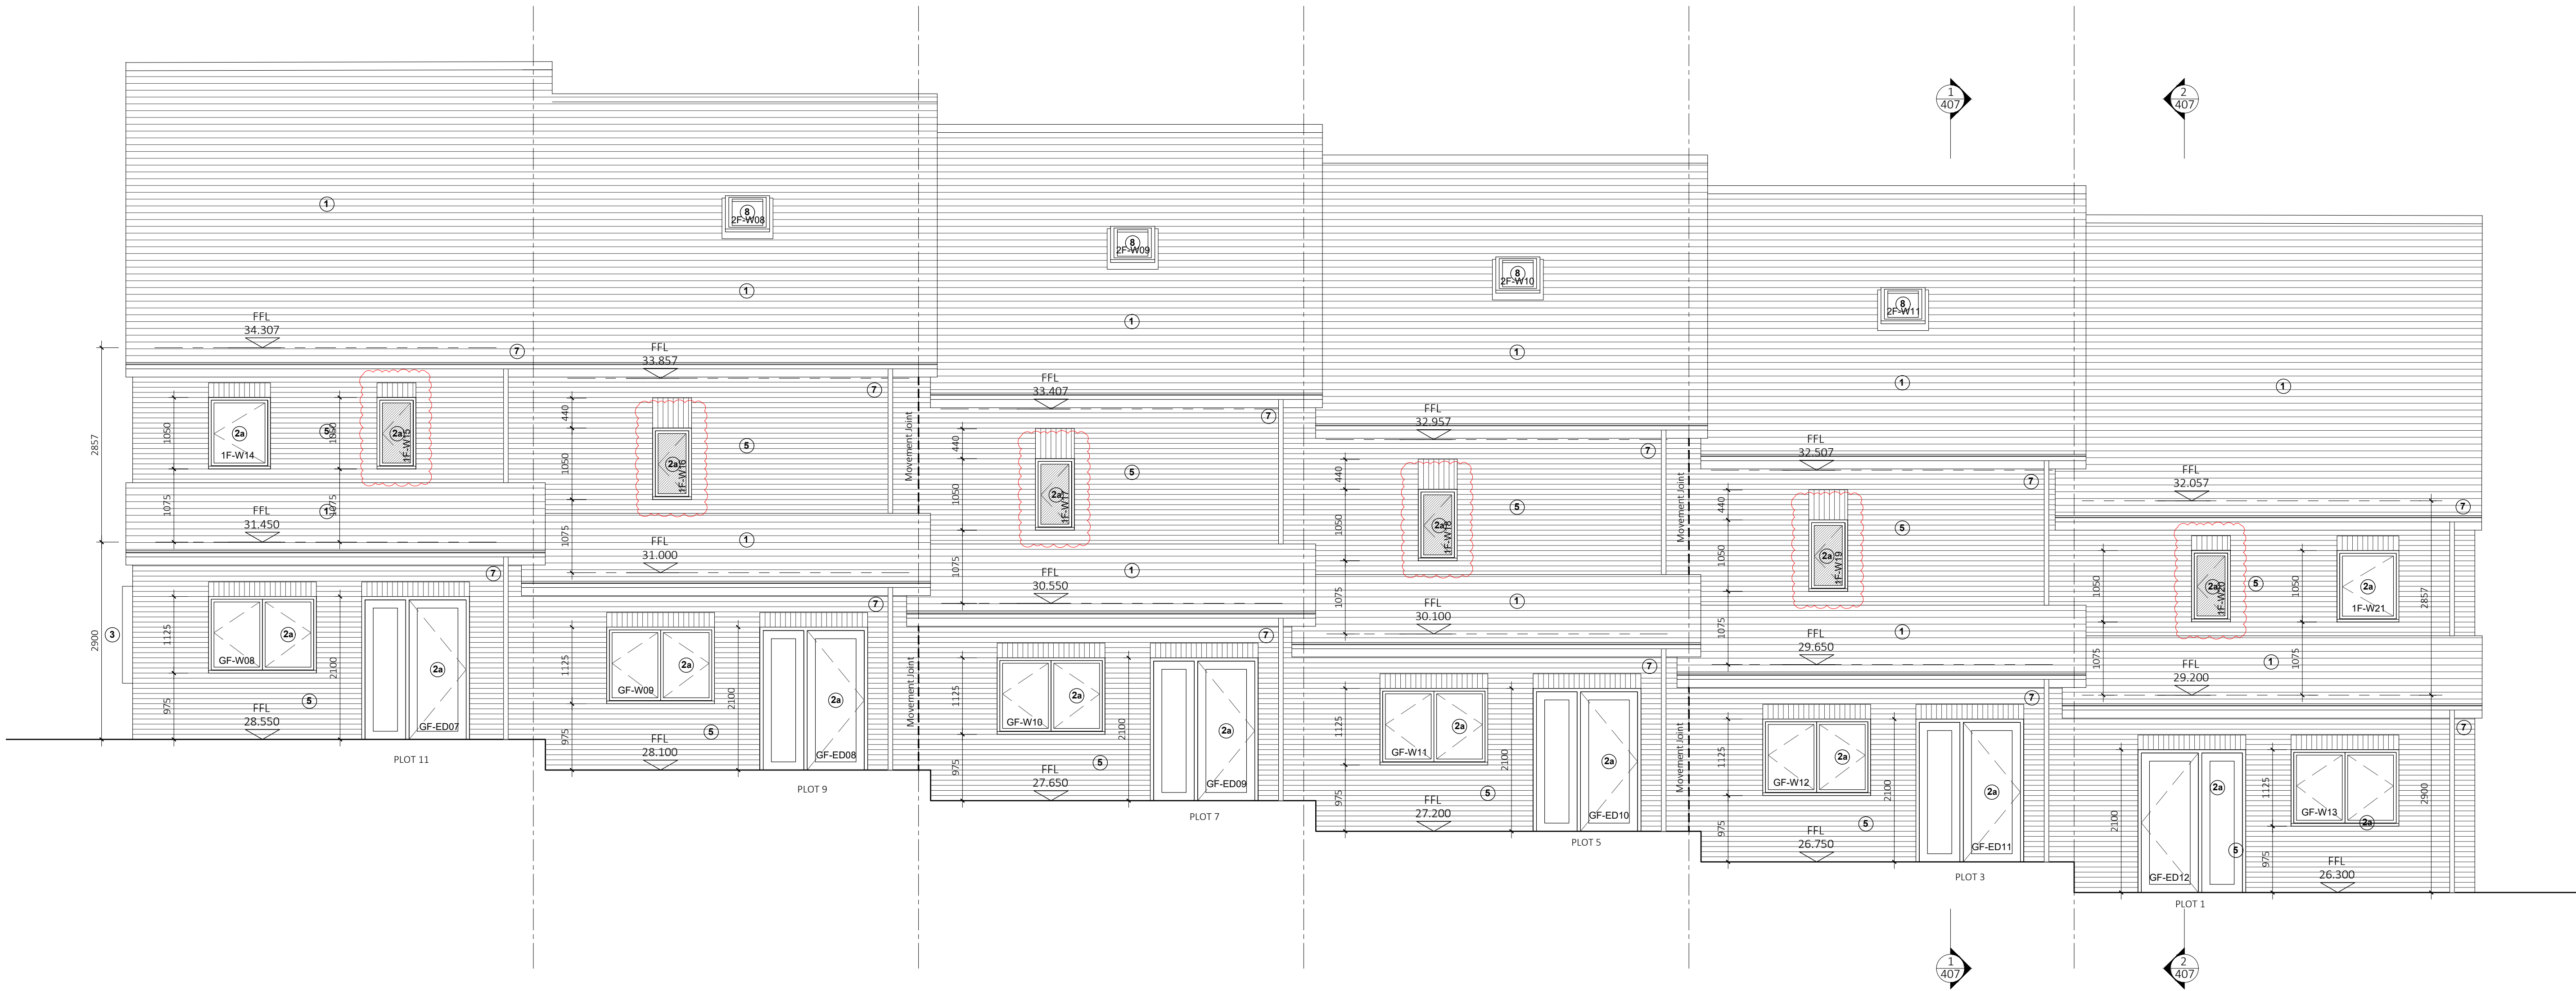


Terrace T01 - Elevations - North
Scale 1:50 @ A1

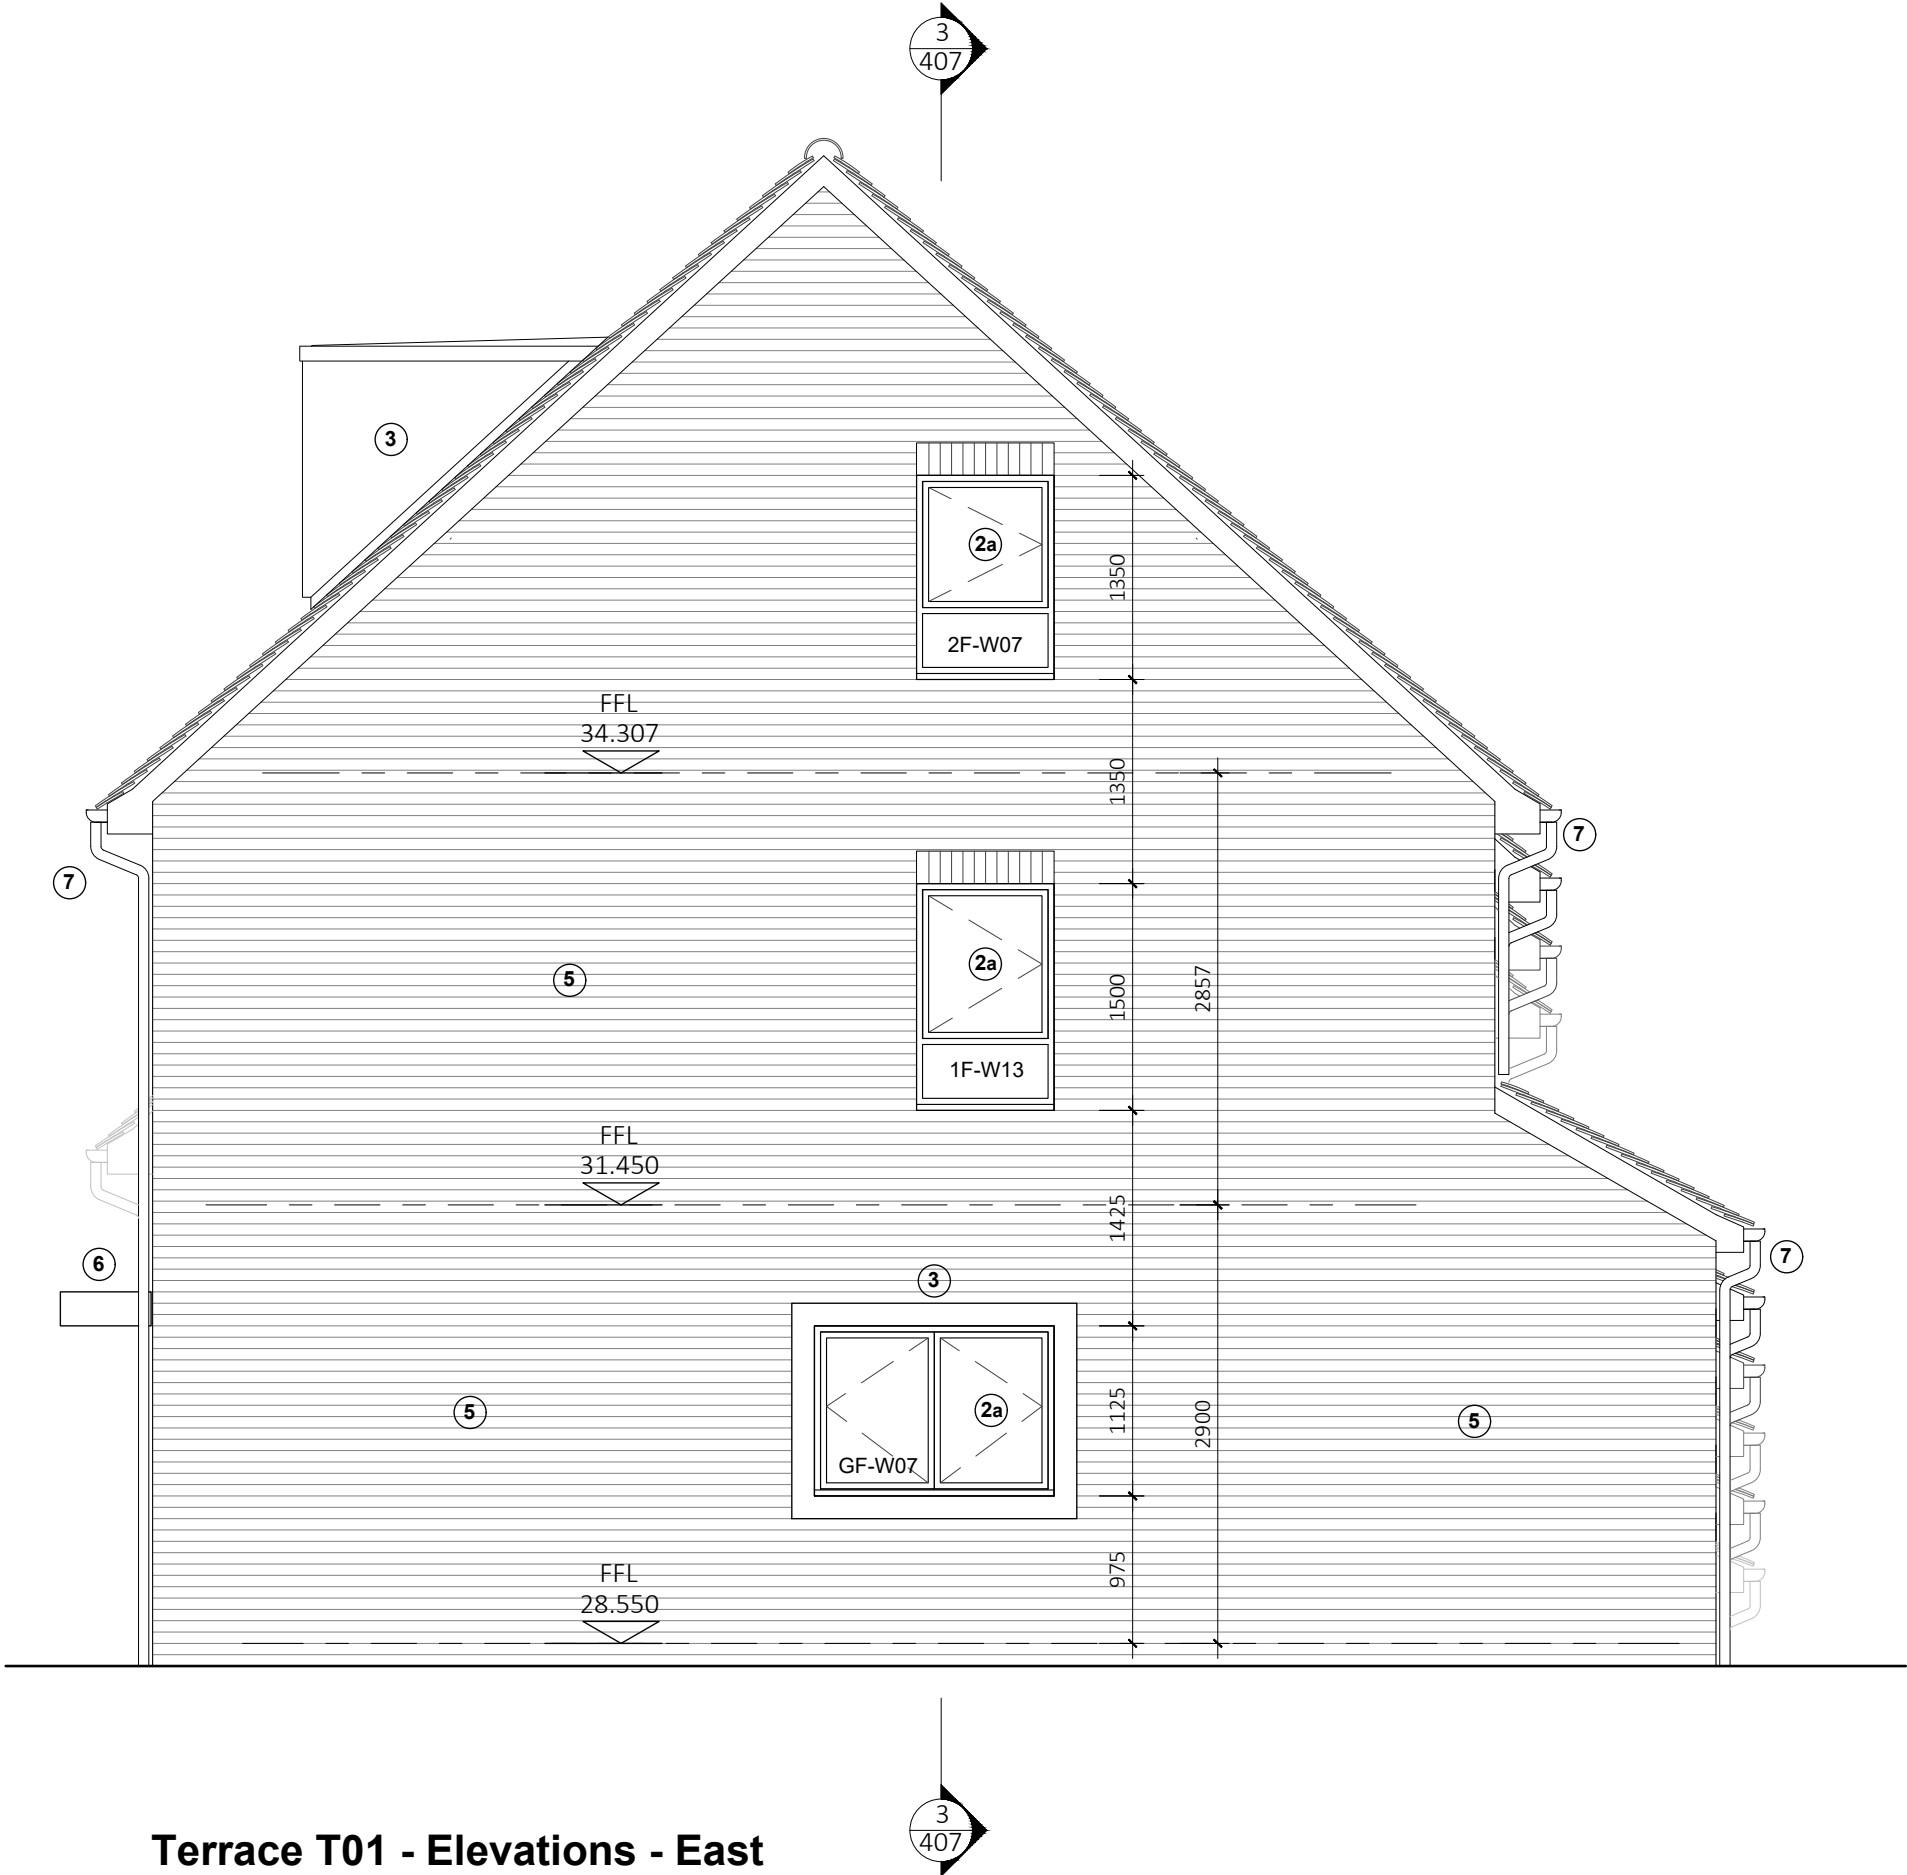


Terrace T01 - Elevations - East
Scale 1:50 @ A1

- Materials Key**
(see also dwg 24.115.504)
- 1) roof tiles: Edilians Huguenot plain clay tiles, colour Alezane
 - 2a) windows/doors: Comar aluminium (white)
 - 2b) doors: Comar aluminium (RAL 7013 brown/grey)
 - 3) zinc cladding: VM Zinc - Pigmento Brown
 - 4) facing brick: Crest - Polar White
 - 5) facing brick: Crest - Knavesmire Buff Multi
 - 6) folded metal canopy: PPC finish, white
 - 7) rainwatergoods: RAL 7016 Anthracite Grey
 - 8) roof light: dark grey

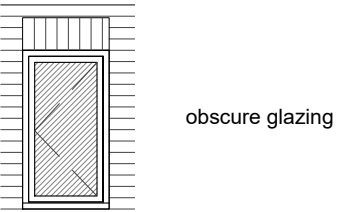

obscure glazing

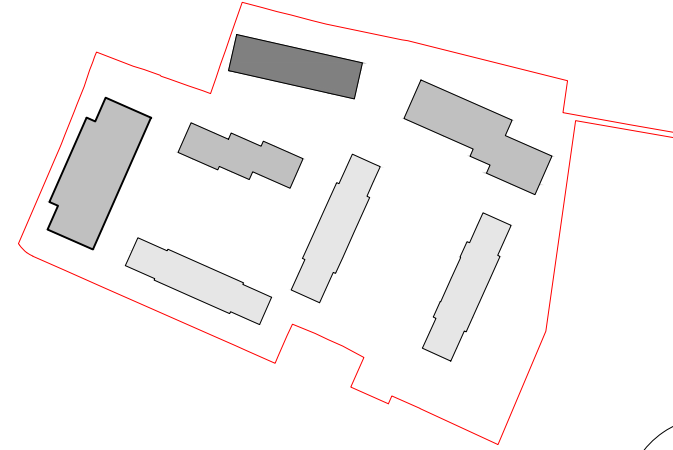

Location Plan
Scale 1:2000 @ A1

100mm Scaling Bar		
P2	Obscure glazing added (shade)	05.11.24
P1	window/door refs added bathroom windows moved and reduced in width	27.08.24
P	Draft issue, for review and comment	21.06.24
Rev.	Description	Date

Client:

Project:
St. Columba's close
Residential development
Gravesend, Kent

Title:
Terrace (T01)
Elevations - North & East

RDA Architects : Chartered Architects
Evergae Park Barn, Evergae, Smeeth, Ashford, Kent, TN25 6SX Company No. 69363947
Tel: 01303 614455 e-mail: projects@rdaarchitects.co.uk Web: www.rdaarchitects.co.uk
© RDA Consulting Architects (Kent) Ltd

Date	May 2024	A1 Scale	1:50
24.115.406	P2	PRELIMINARY	
Project	Sheet	Status/Revision	Drawing Status

