



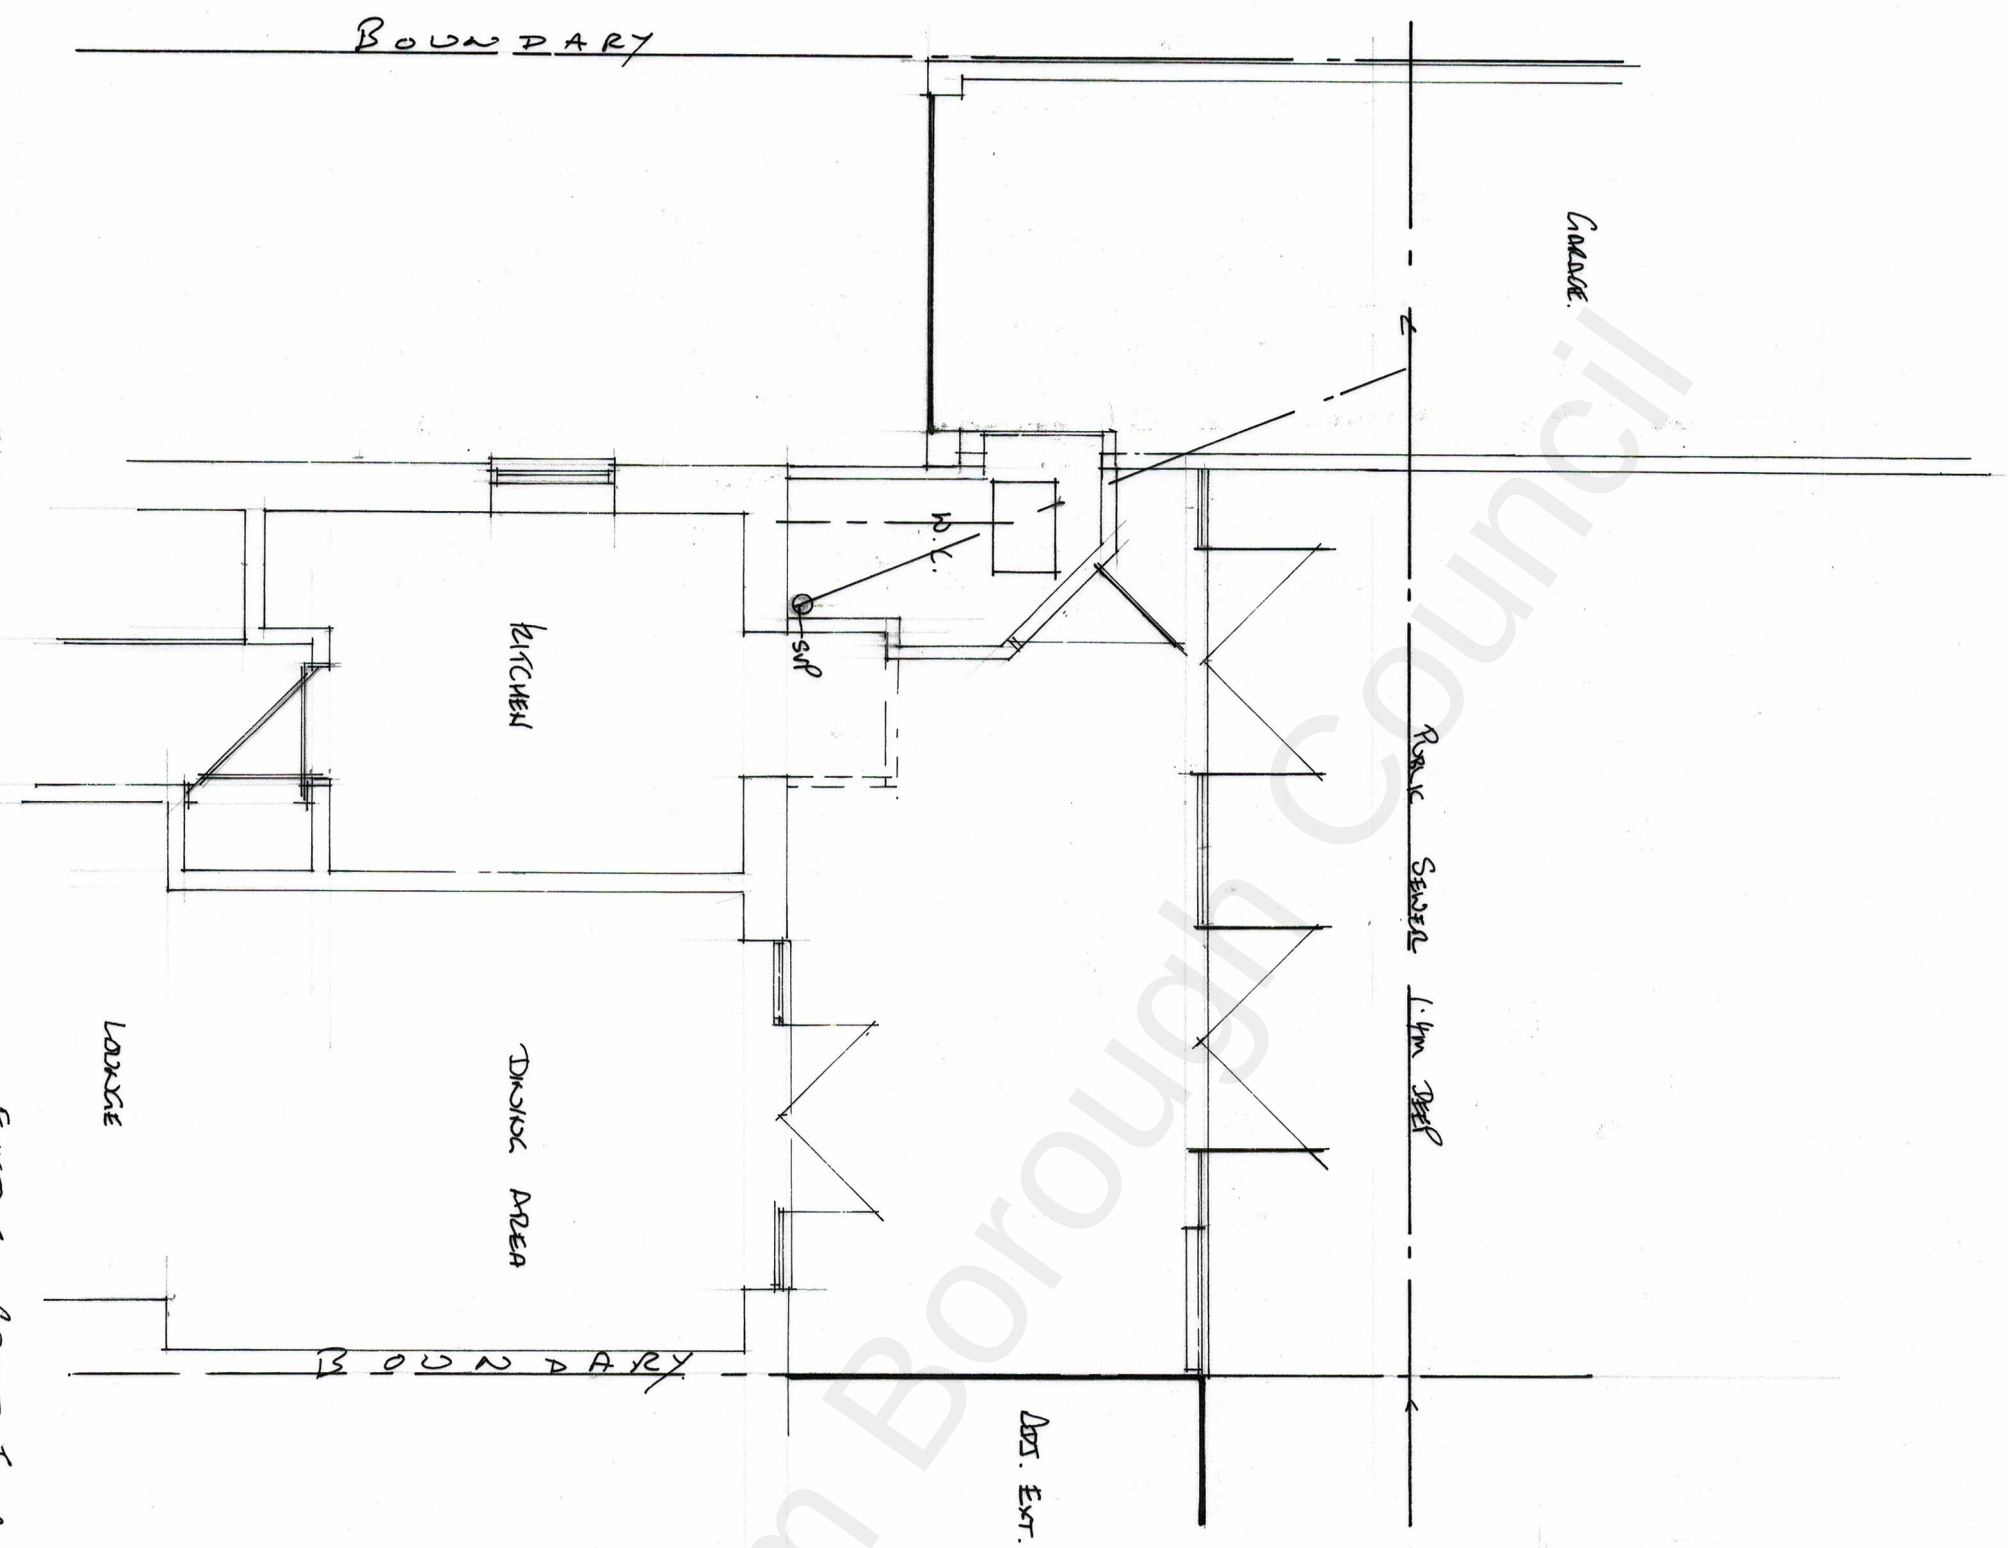


EXISTING REAR EXTENSION

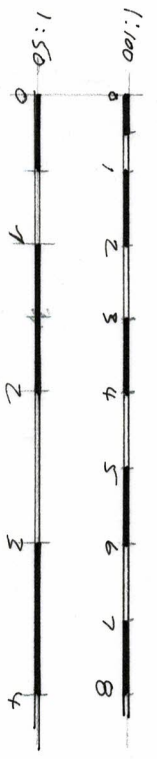

EXISTING HOUSE FLOOR PLAN


|                      |           |         |
|----------------------|-----------|---------|
| Mrs B. Cook          |           |         |
| 14 INDEPENDENT DRIVE |           |         |
| LIMESTONE ROAD       |           |         |
| CHICHESTER DORSET    |           |         |
| SINGLE STOREY REAR   |           |         |
| EXTENSION            |           |         |
| 1:50                 | 1:100     | 15/6/21 |
| DATE                 | 21/05/07A | 01      |

GRADE EXTENDED IN LENGTH  
TO ALLOW FOR A GATE  
BETWEEN GARAGE AND EXT

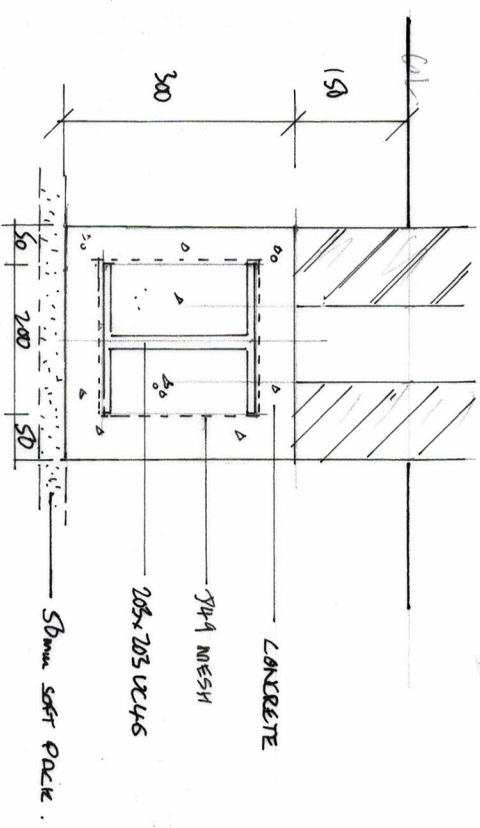

LISTEL DETAIL OVER  
DRAIN ROAD


CANITY TOP LAPPED WITH  
CODE 4 LEAD FLASHING DISPOSED

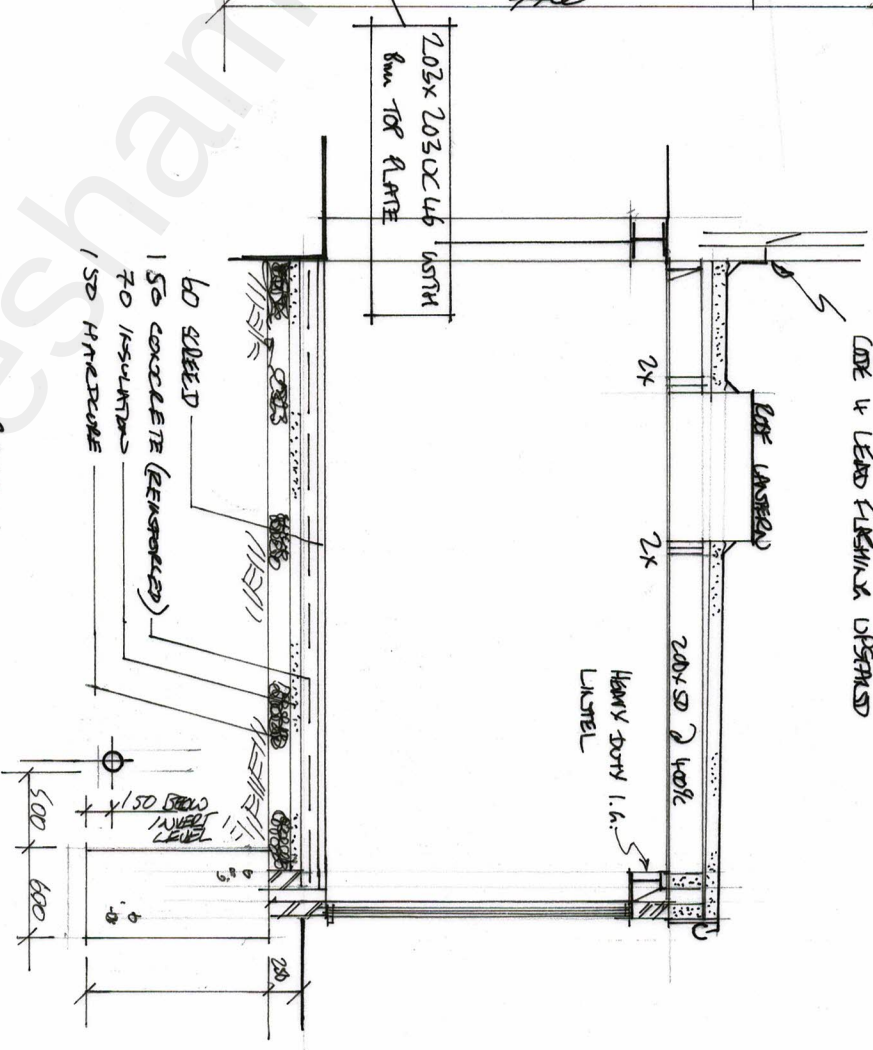


SECTION

| REVISIONS               |
|-------------------------|
| P1 ~ 330 x 250 x 150 OF |
| P2 ~ 300 x 100 x 150 OF |
| P3 ~ 350 x 100 x 150 OF |


Finished Ground Floor Plan

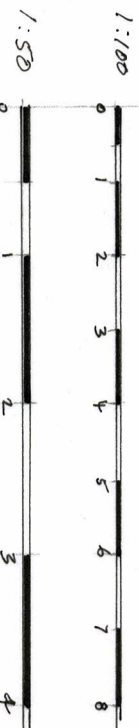


|                     |
|---------------------|
| Mrs S. Cook         |
| ILL IMPERIAL DRIVE  |
| QUEEN VILLAGE       |
| CHANDLER DASH BLVD  |
| SINGLE GARAGE REAR  |
| EXTENSION           |
| 1:50 1:100 18/10/21 |
| Drawn 21/05/07 A 02 |

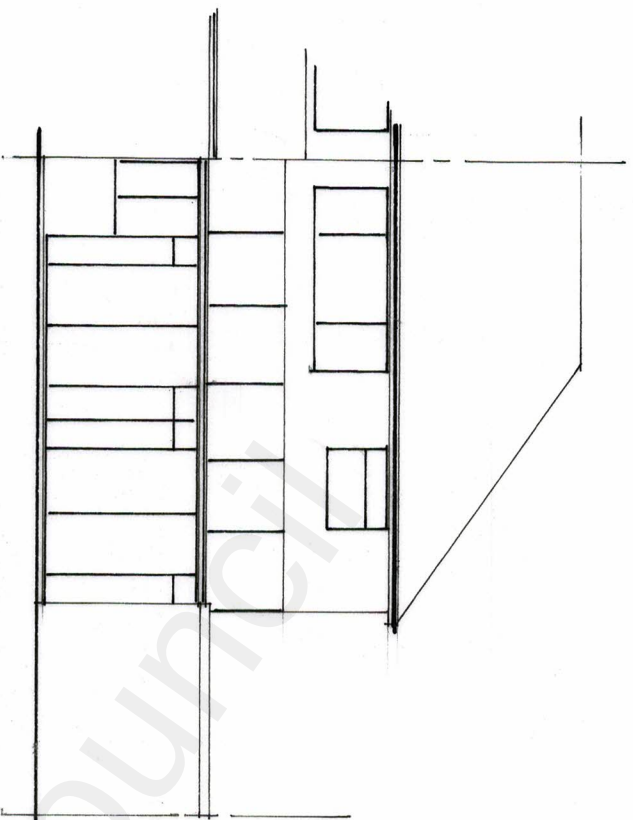


EXISTING REAR ELEVATION

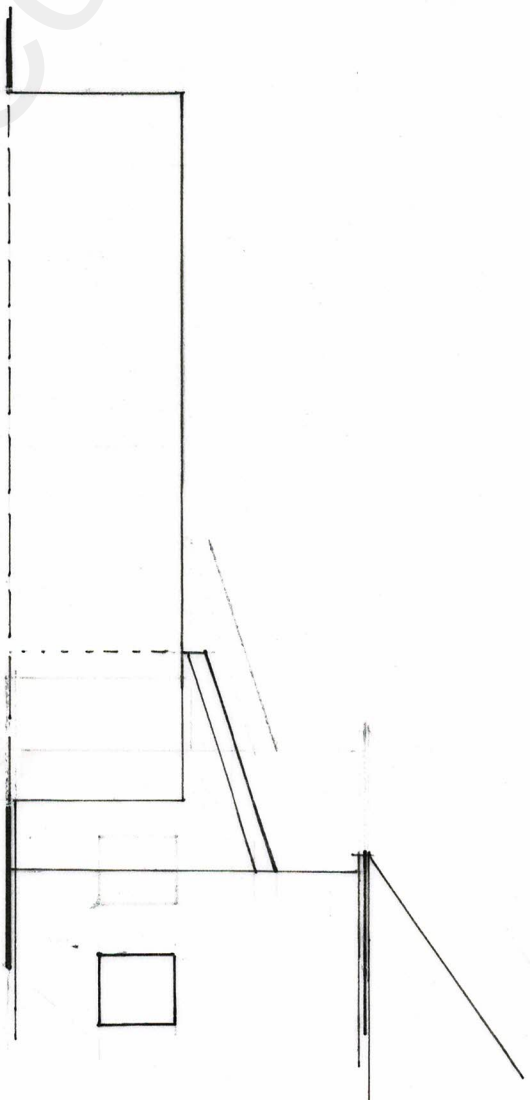


EXISTING SIDE ELEVATION

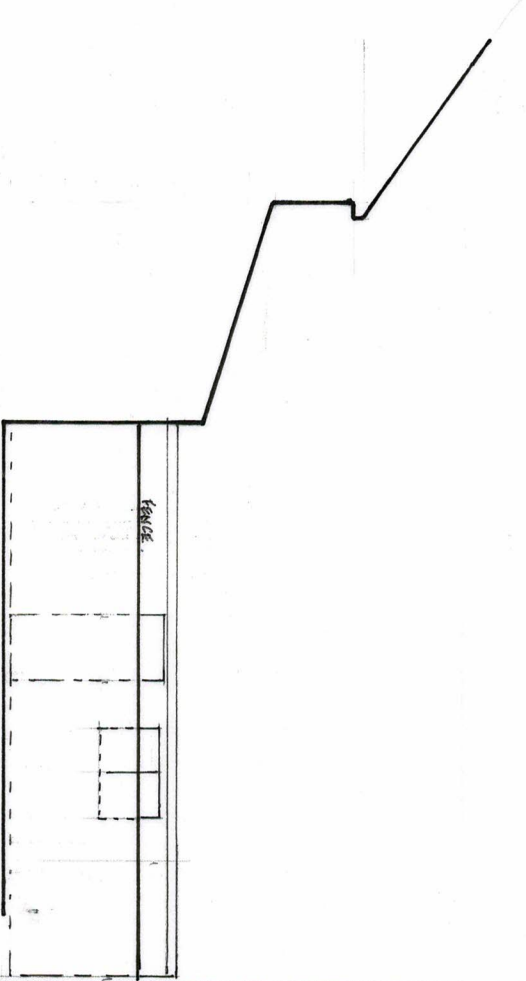


EXISTING SIDE EXTENSION

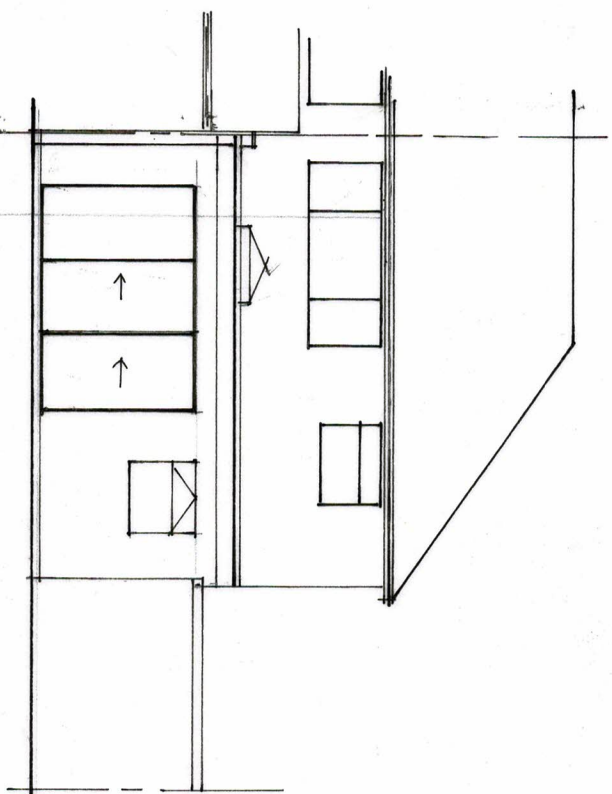

PROPOSED REAR ELEVATION

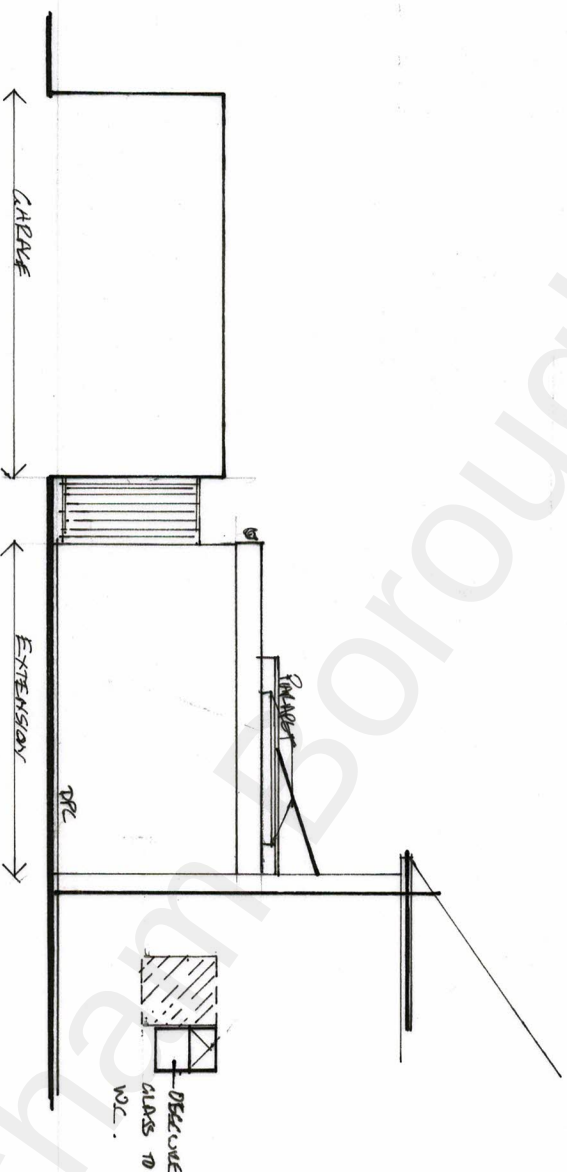

PROPOSED SIDE ELEVATION

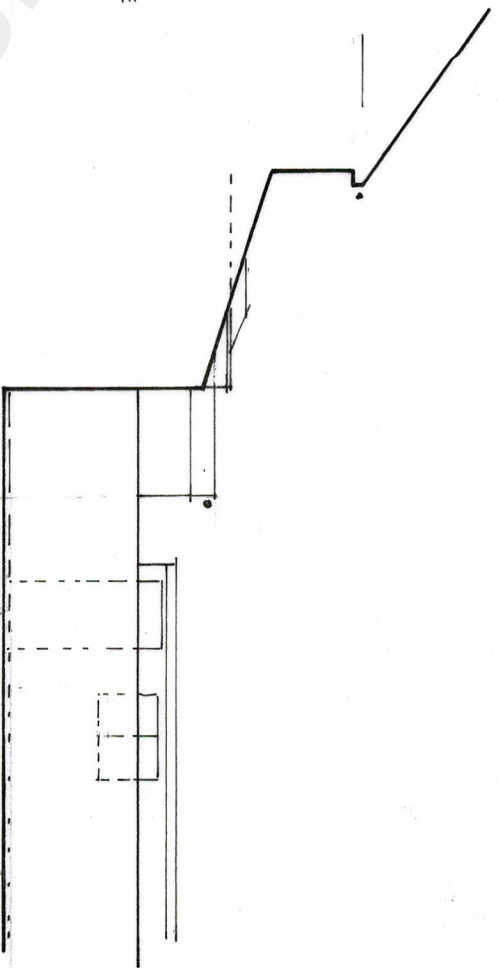

PROPOSED SIDE EXTENSION

1:100 0 1 2 3 4 5 6 7 8

|                                                                        |           |         |  |
|------------------------------------------------------------------------|-----------|---------|--|
| NBS 8. Look<br>14 IMPERIAL DOVE<br>PAVE VIEW TALK<br>CONCRETE DAIL 4LN |           |         |  |
| SIDE SIDE REAR<br>EXTENSION                                            |           |         |  |
| 1:50                                                                   | 1:100     | 15/6/21 |  |
| Drawn                                                                  | 21/05/07A | 03      |  |