




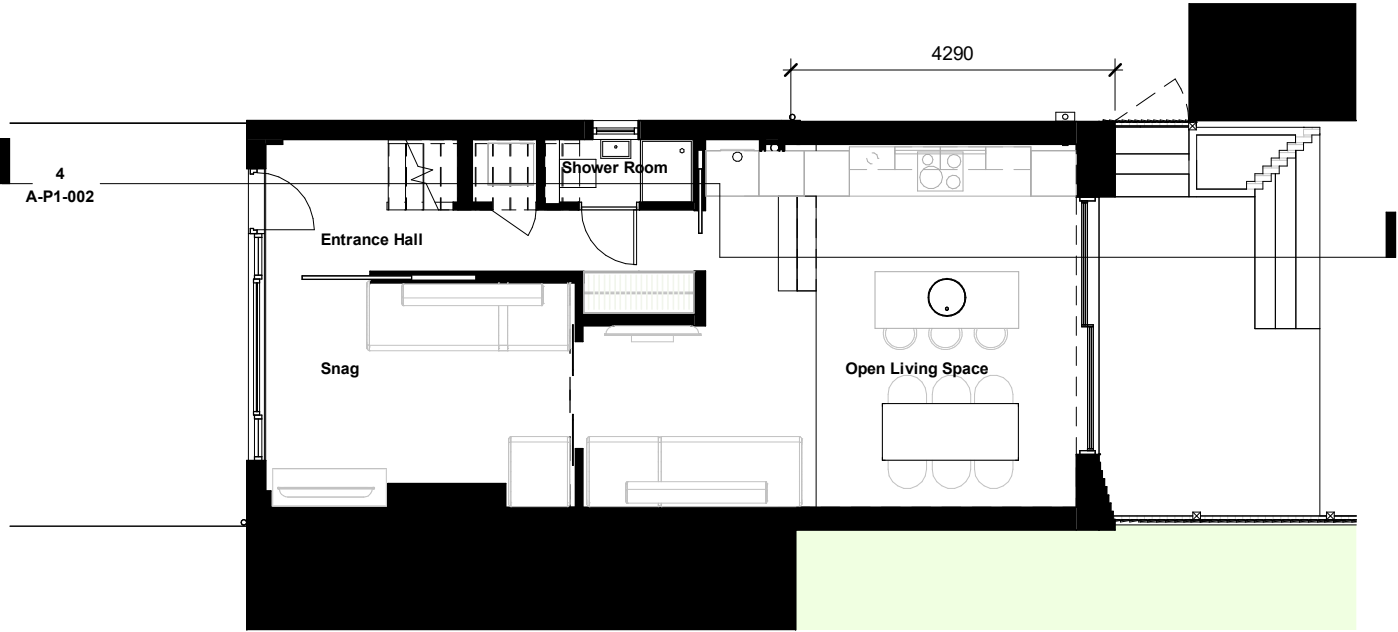


Level 00

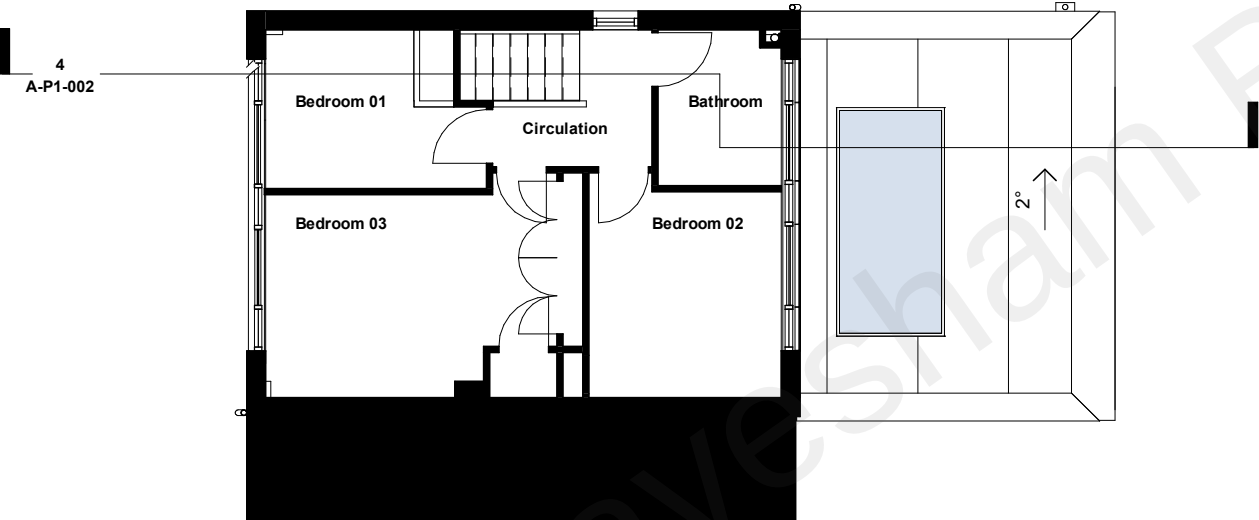

Level 01

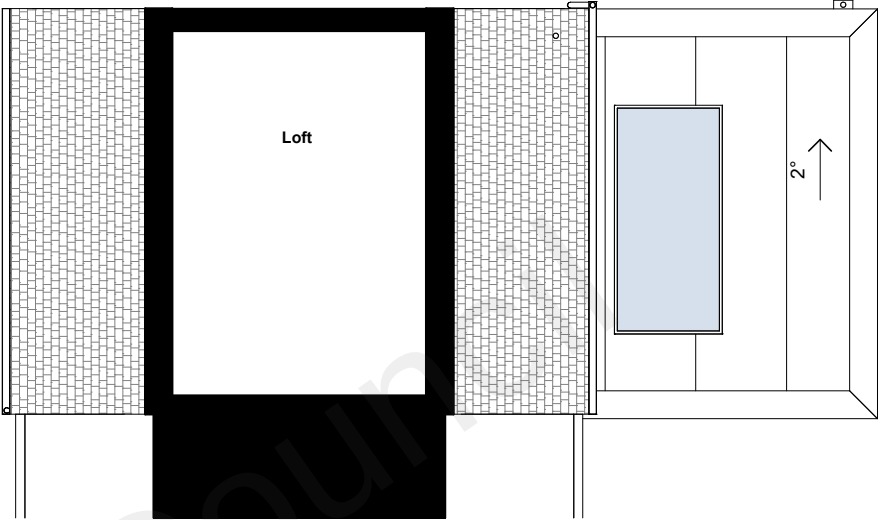

Level 02

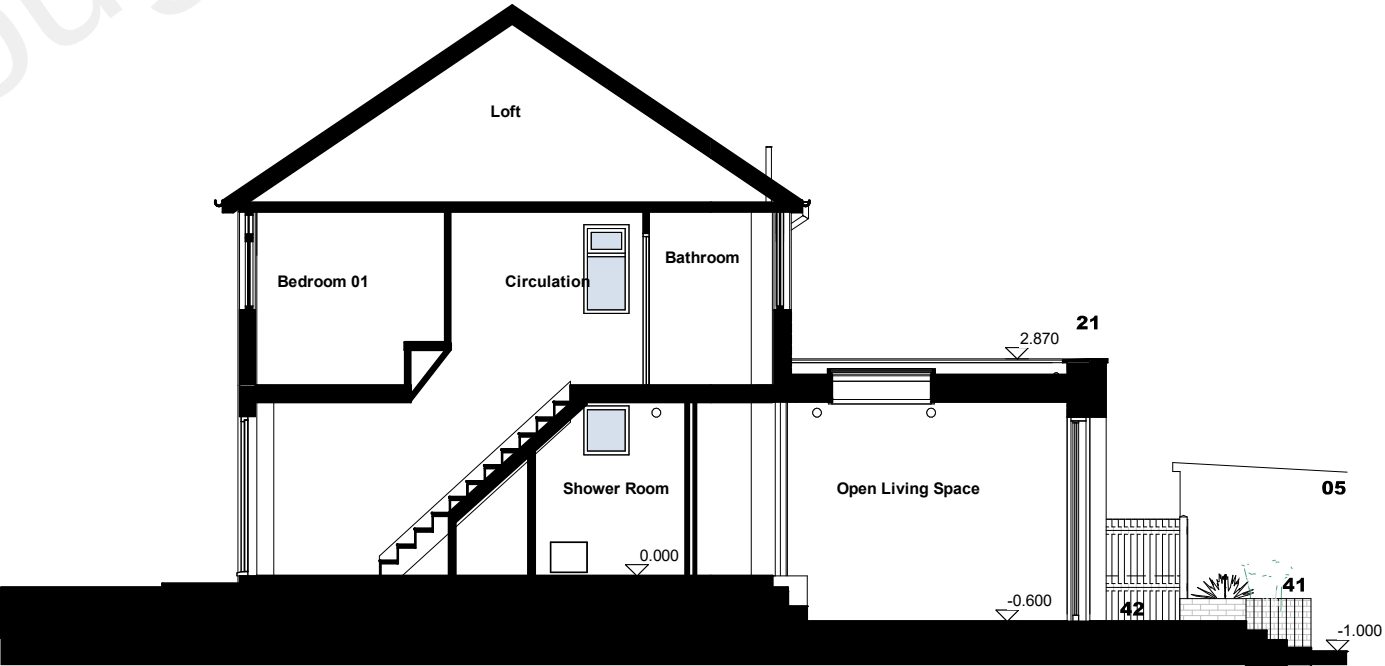

Cross Section

- NOTE;
- Height of the proposed single storey rear extension to match the hight of the existing rear extension.
 - The proposed rear extension to match the extent of the existing rear extension and the existing conservatory

A3



KEY
Red Line - Property Boundary
Grey Lines - Exist. Structures
Blue Lines - Demolition
Black Lines - New Elements
Orange Lines - Planning Matters



PROJECT
House Refurbishment

CLIENT
Alex & Tom Doherty

ADDRESS
20 Norah Lane
Higham
ME3 7EP

TITLE
Proposed Plans and Section

PURPOSE OF ISSUE
Planning

SCALE
1 : 100

JOB NO.
2201-ME3

D
MD

C
MD

DRAWING NO.
A-P1-002

DATE
14.02.2022

REVISION

/ architecture
/ interiors
/ design

07956805212
www.marchindesign.com
march.in.design@gmail.com

