



filename: w:\1344 gravesend\hed\eastern quarter workspaces 5\planting plans\hed-1344-zz-ex-dr-l-301_4 landscape pp - horn + market yards all dwg, printed on 2025-03-27 on iso full bleed at (841.00 x 594.00 mm) @ 100% of original scale

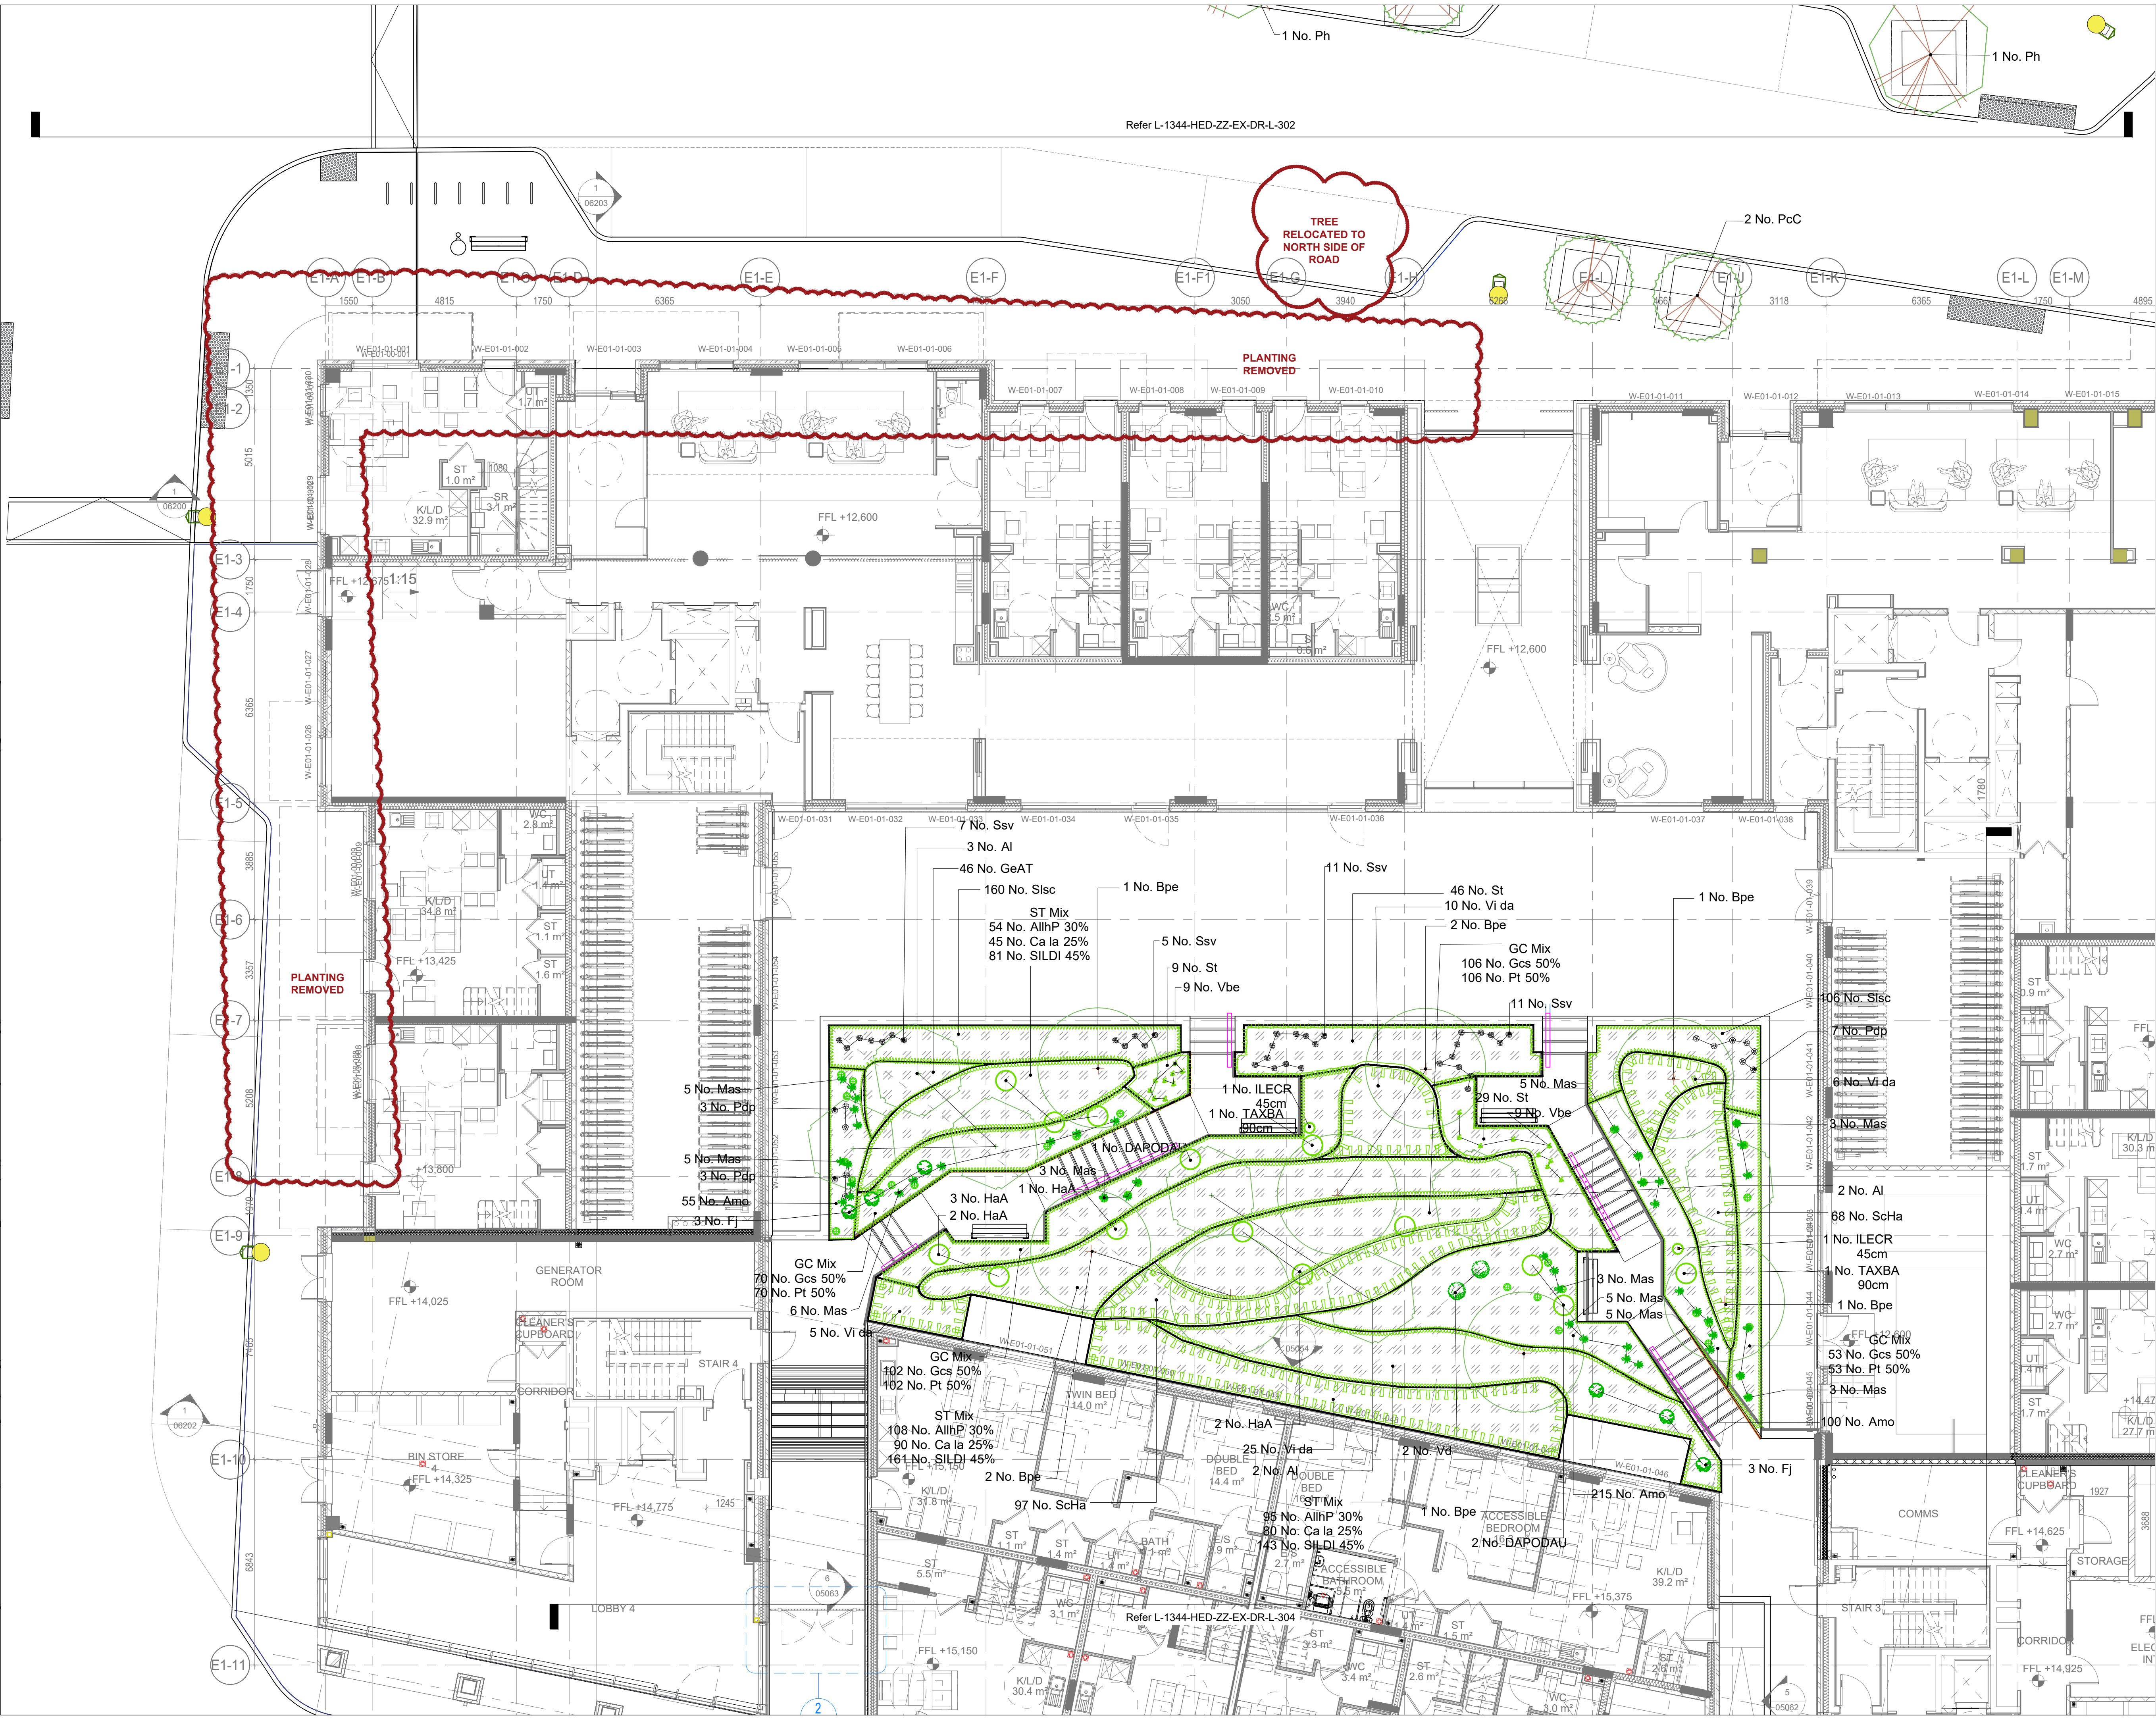

NOTES:
This drawing is the copyright of Hyland Edgar Driver. It must not be copied or reproduced without written consent. Only figured dimensions are to be taken from this drawing. All contractors must visit the site and be responsible for taking and checking all dimensions related to the works shown on this drawing.

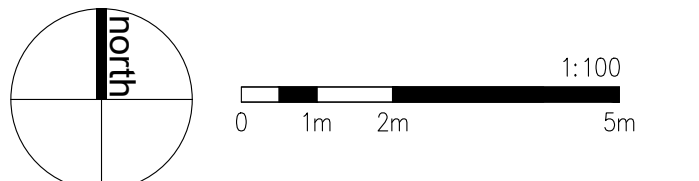

For Planting Schedule, refer to drawings -
L-1344-HED-ZZ-EX-DR-L-301 & 302

REVISIONS		
P01	Stage 4 issue	25/03/2021 JSW
C01	Issue for information / approval	11/03/2022 AW
C02	Amendments to planting layout	27/03/2025 RKC

H E D Hyland Edgar Driver
Landscape Architects
& Urban Designers
One Wessex Way, Colindale Common, Winchester, SO21 1WG
L 01962 711 900

CLIENT		
CURO		
DATE	DRAWN BY	CHECKED BY
23.03.21	JSW	AW
DRAWING STATUS	SCALE @ A1	
STAGE 5	1:200@A1	
PROJECT		
THE CHARTER HORN YARD AND MARKET SQUARE		
DRAWING TITLE		
PLANTING PLAN MARKET YARD 1 OF 2		
DRAWING NUMBER	REVISION	
L-1344-HED-ZZ-EX-DR-L-303	C02	