



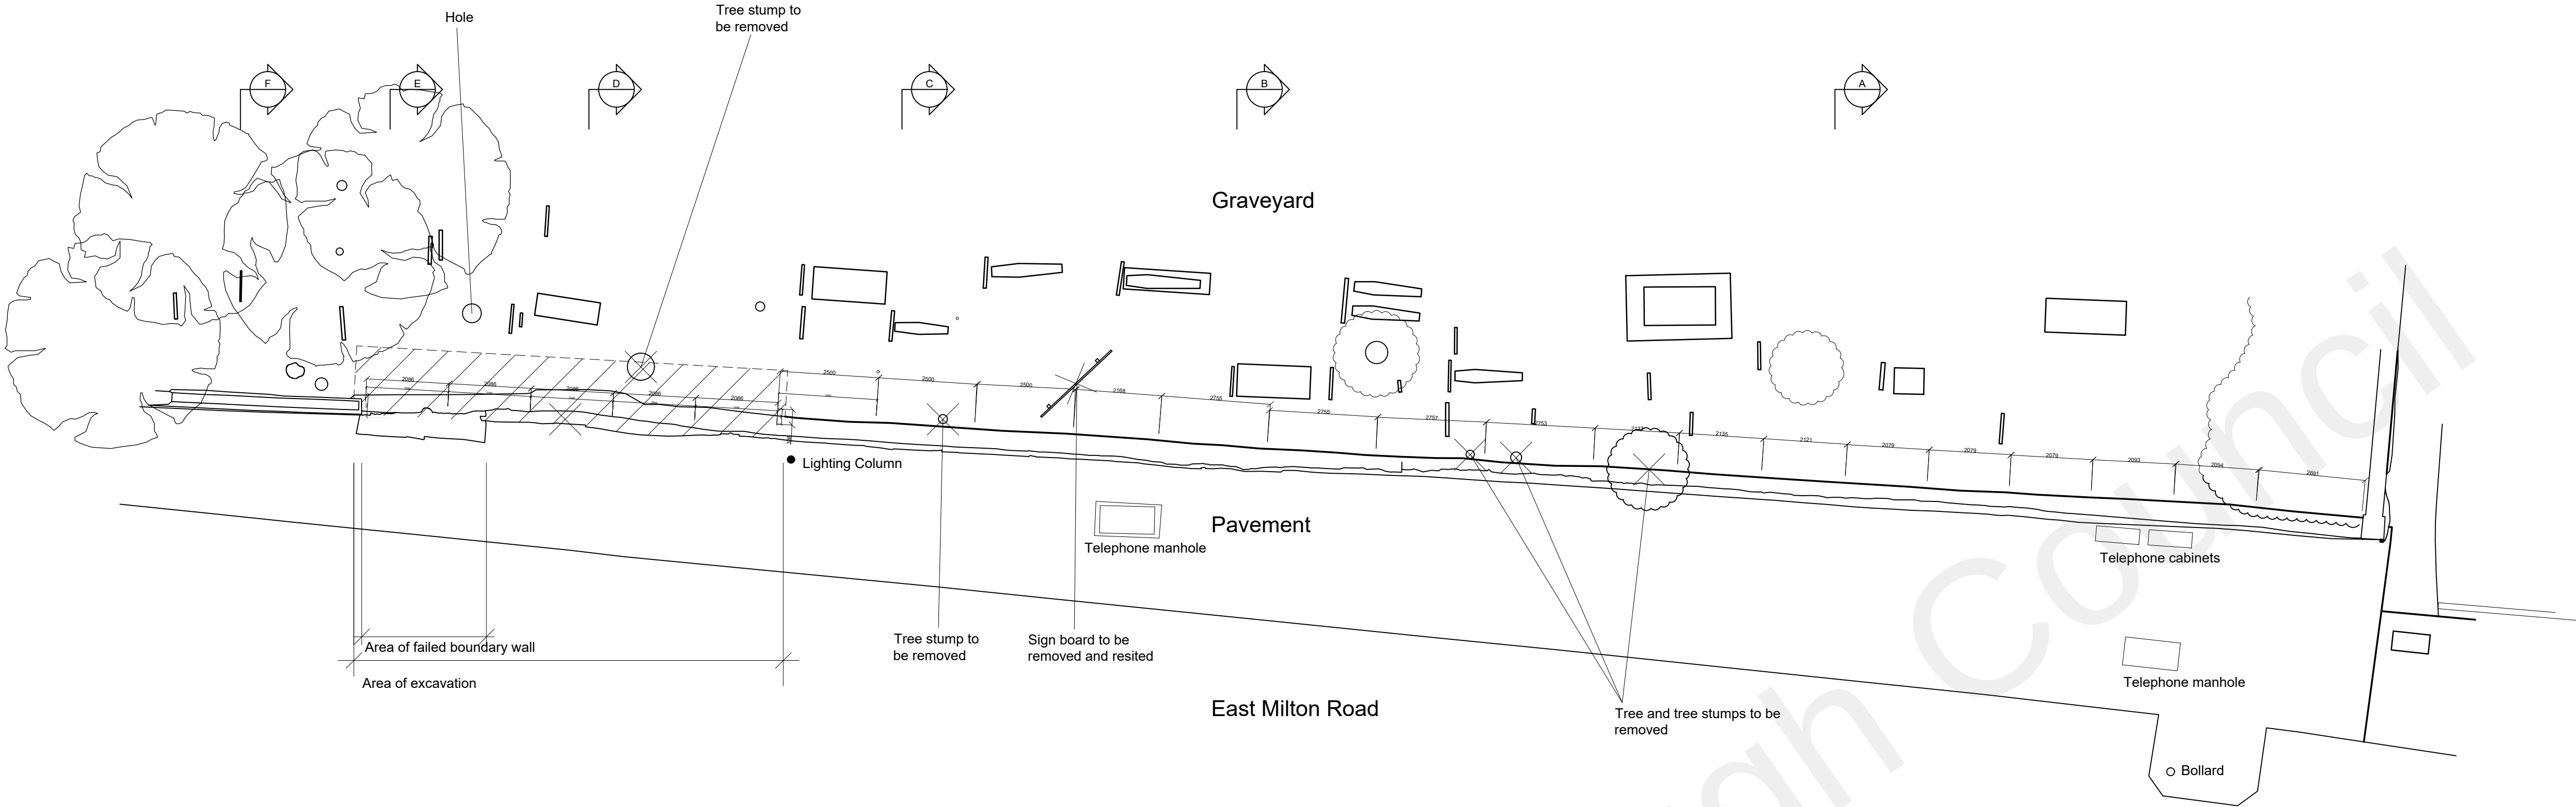

1 Existing Plan
201 1:100

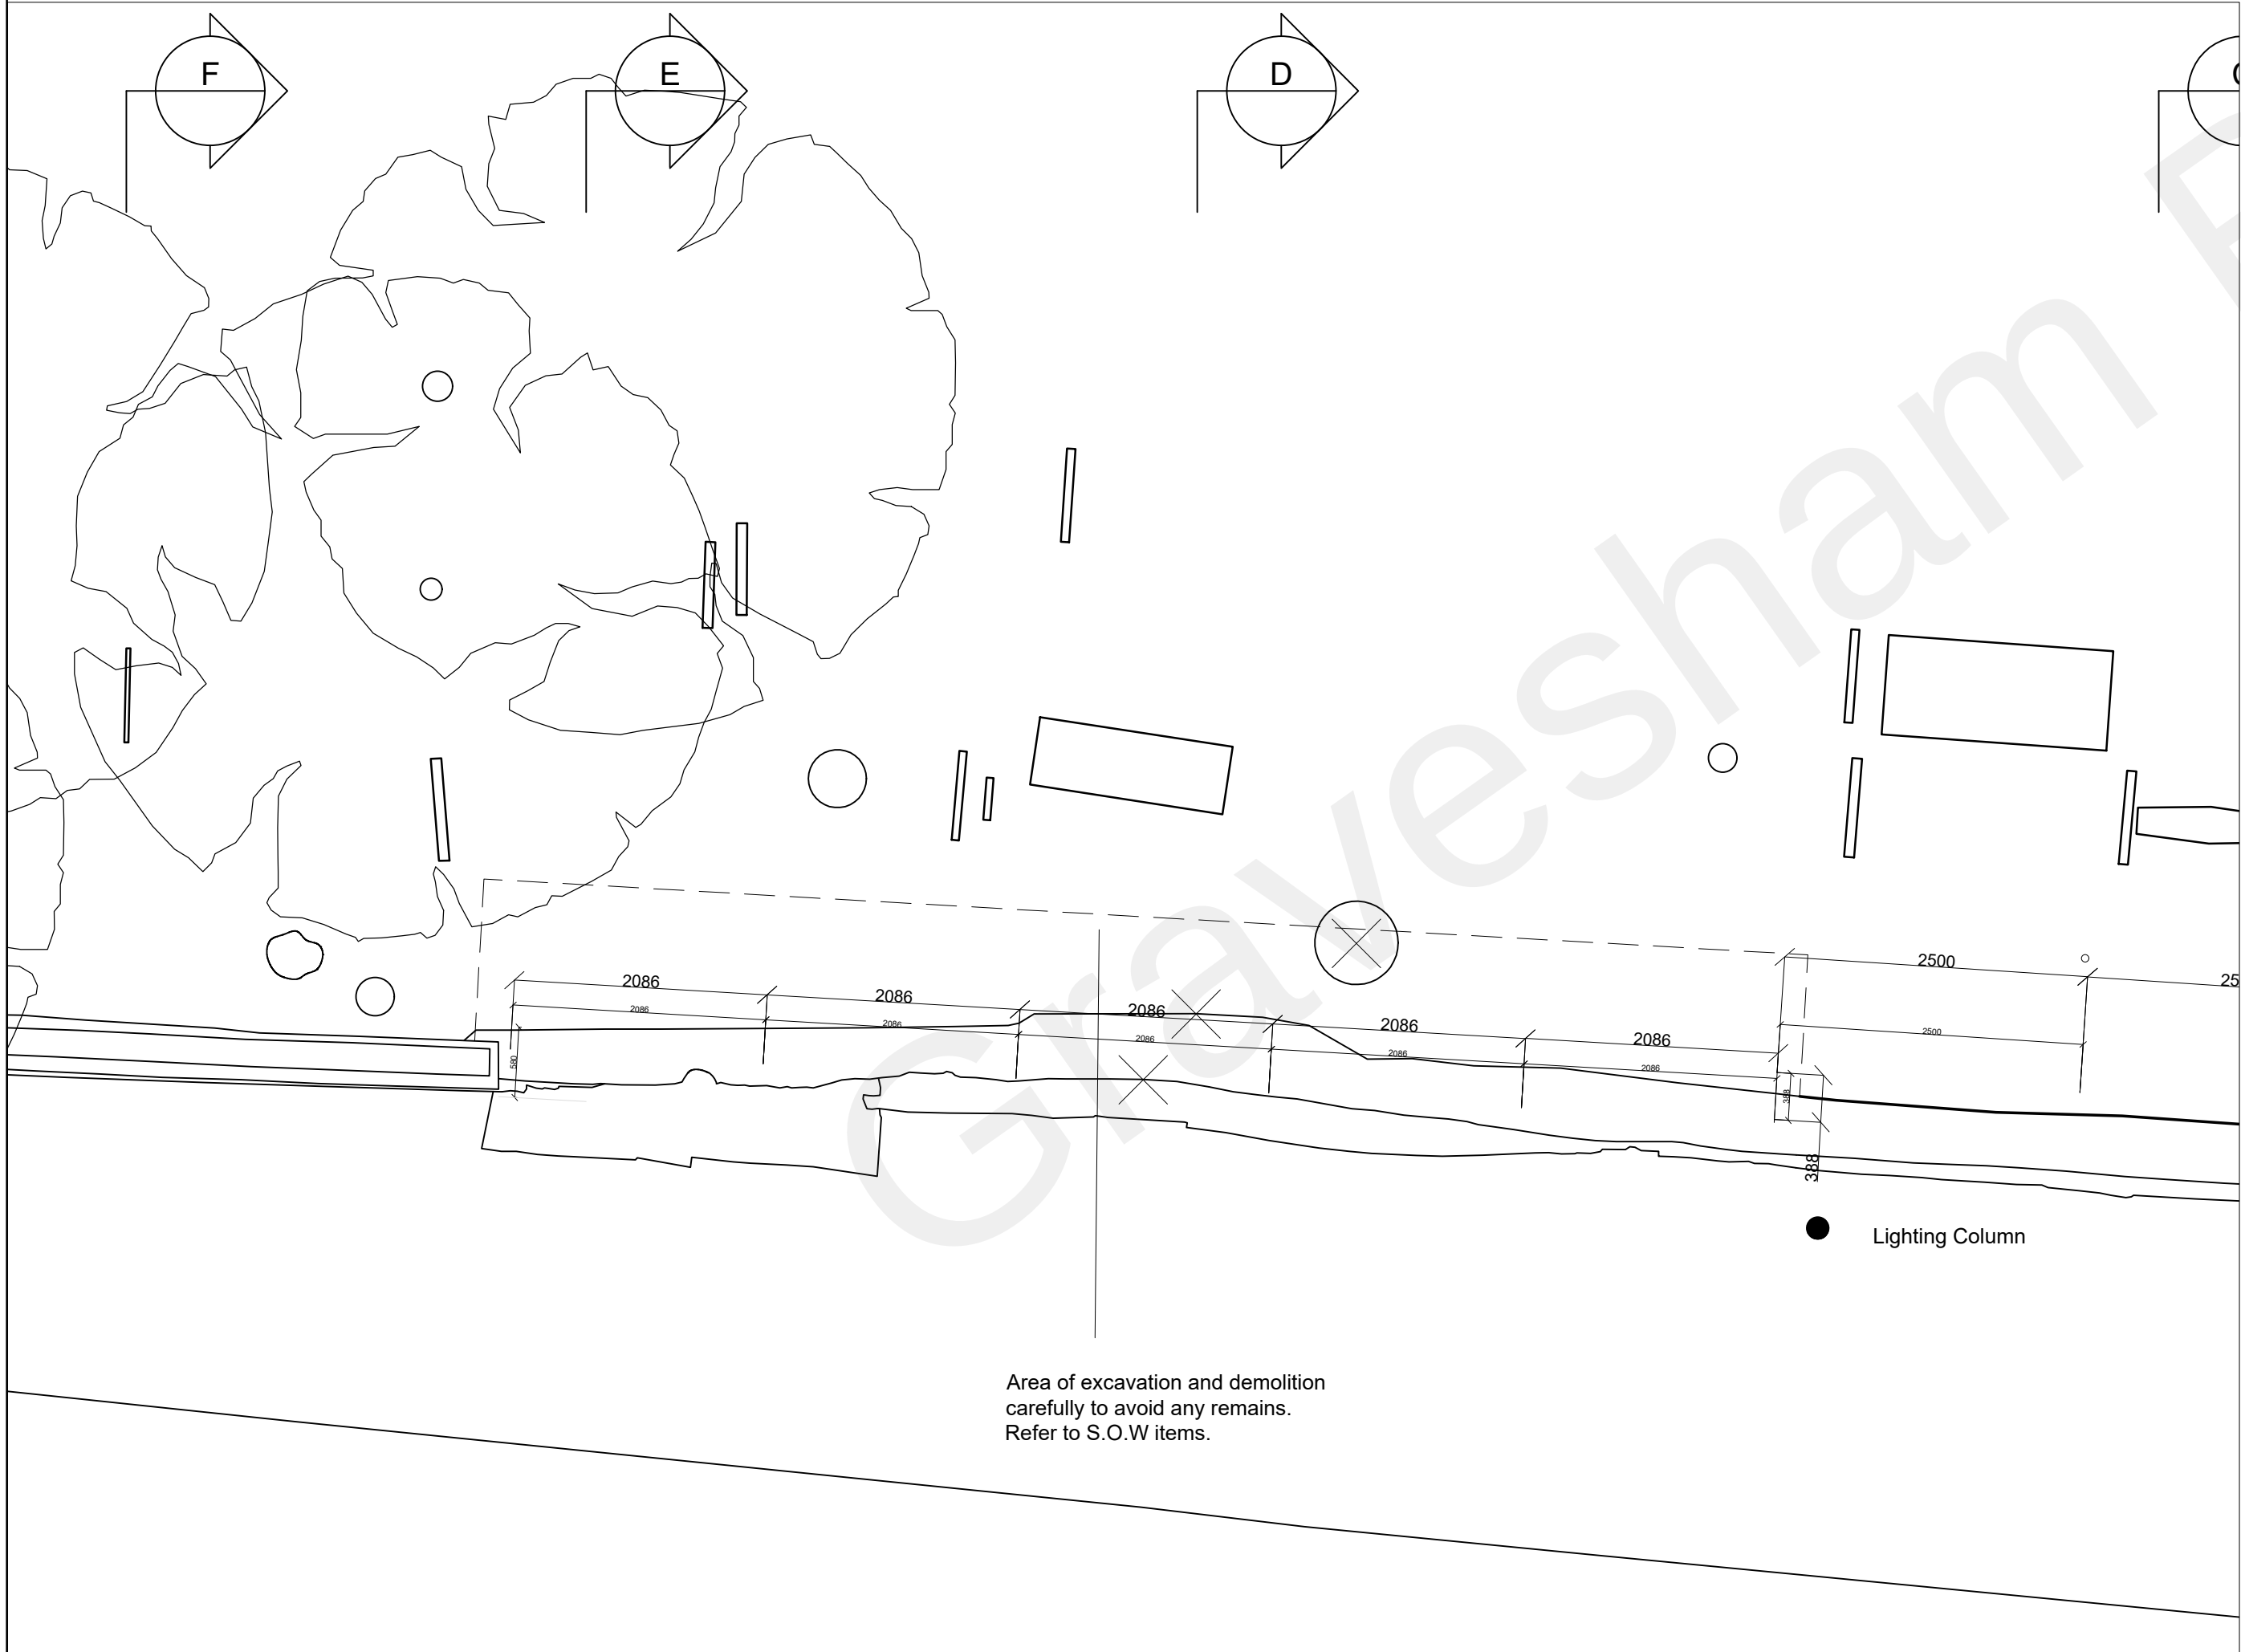

2 Existing Plan of area of collapsed wall
201 1:50

Scale bar 1:100
0 1 2 3 4 5m

Scale bar 1:50
0 1 2 3 4 5 6 7 8 9 10m

clay architecture
FOR PLANNING
ISSUE DATE: 27/06/22

B	27.06.22	CP	Scale bars added
A	02.12.21	CP	Angle of excavation changed following discussion with SE
Rev.	Date	By	Notes

Copyright Clay Architecture Ltd
All dimensions are to be verified by the contractor before commencing works

Project
5256 St Peter & St Paul's Church
Milton Road, Gravesend
Client

clay architecture
Great Lines Studios, Marlborough Road, Gillingham, Kent ME7 5HB
T: 01834 573 017
www.clayarchitecture.com
E: design@clayarchitects.com

Title
Existing Plan of boundary wall
Scale 1:100, 1:50
@ A1 size
Date 22/10/21

Drawing No.
5256/GA/201
Revision
B
Drawn GEN
Authorised