



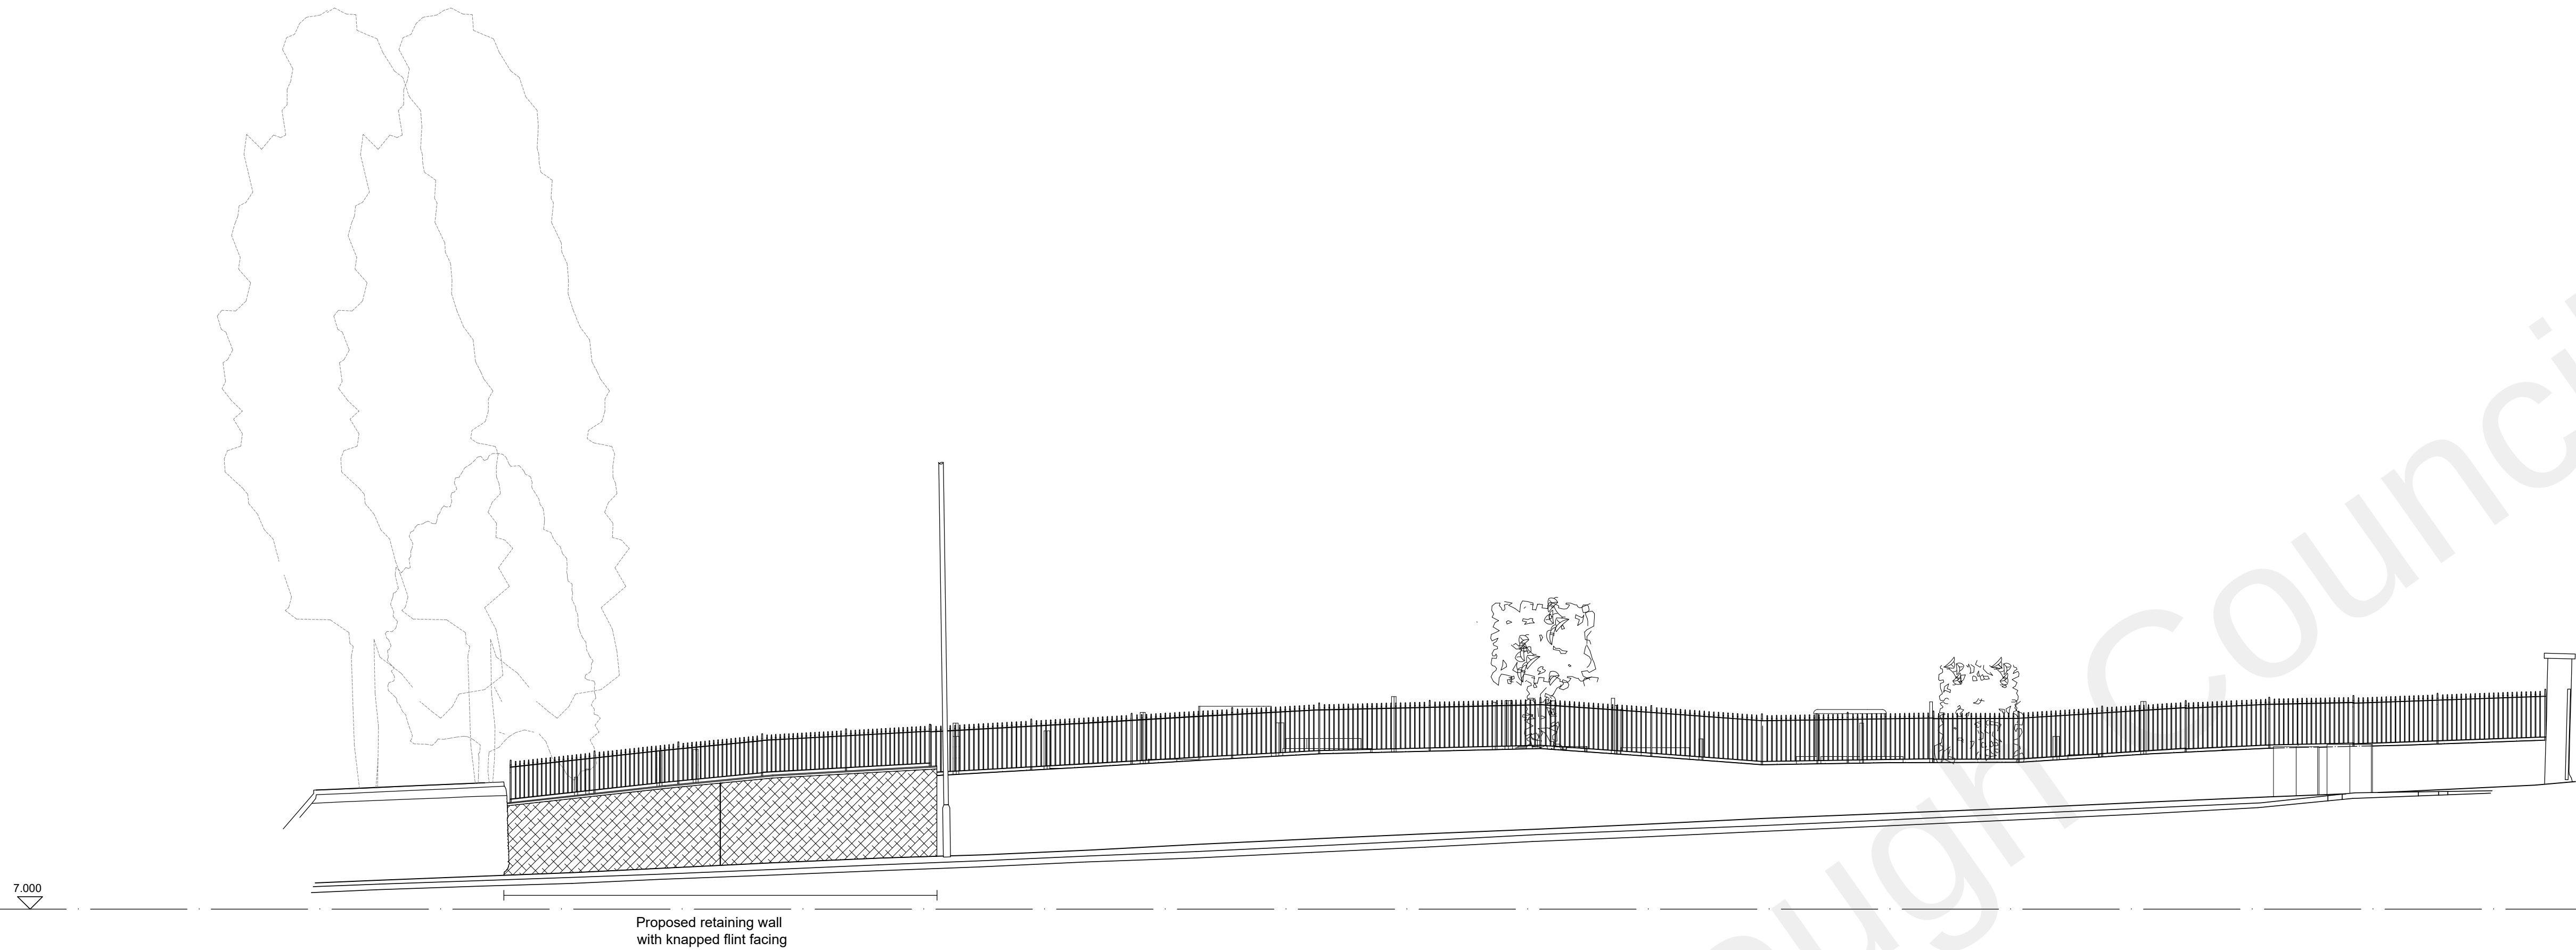

1 Proposed Long Elevation
214 1:100

Scale bar 1:100 0 1 2 3 4 5m
Scale bar 1:50 0 1 2 3 4 5 6 7 8 9 10m

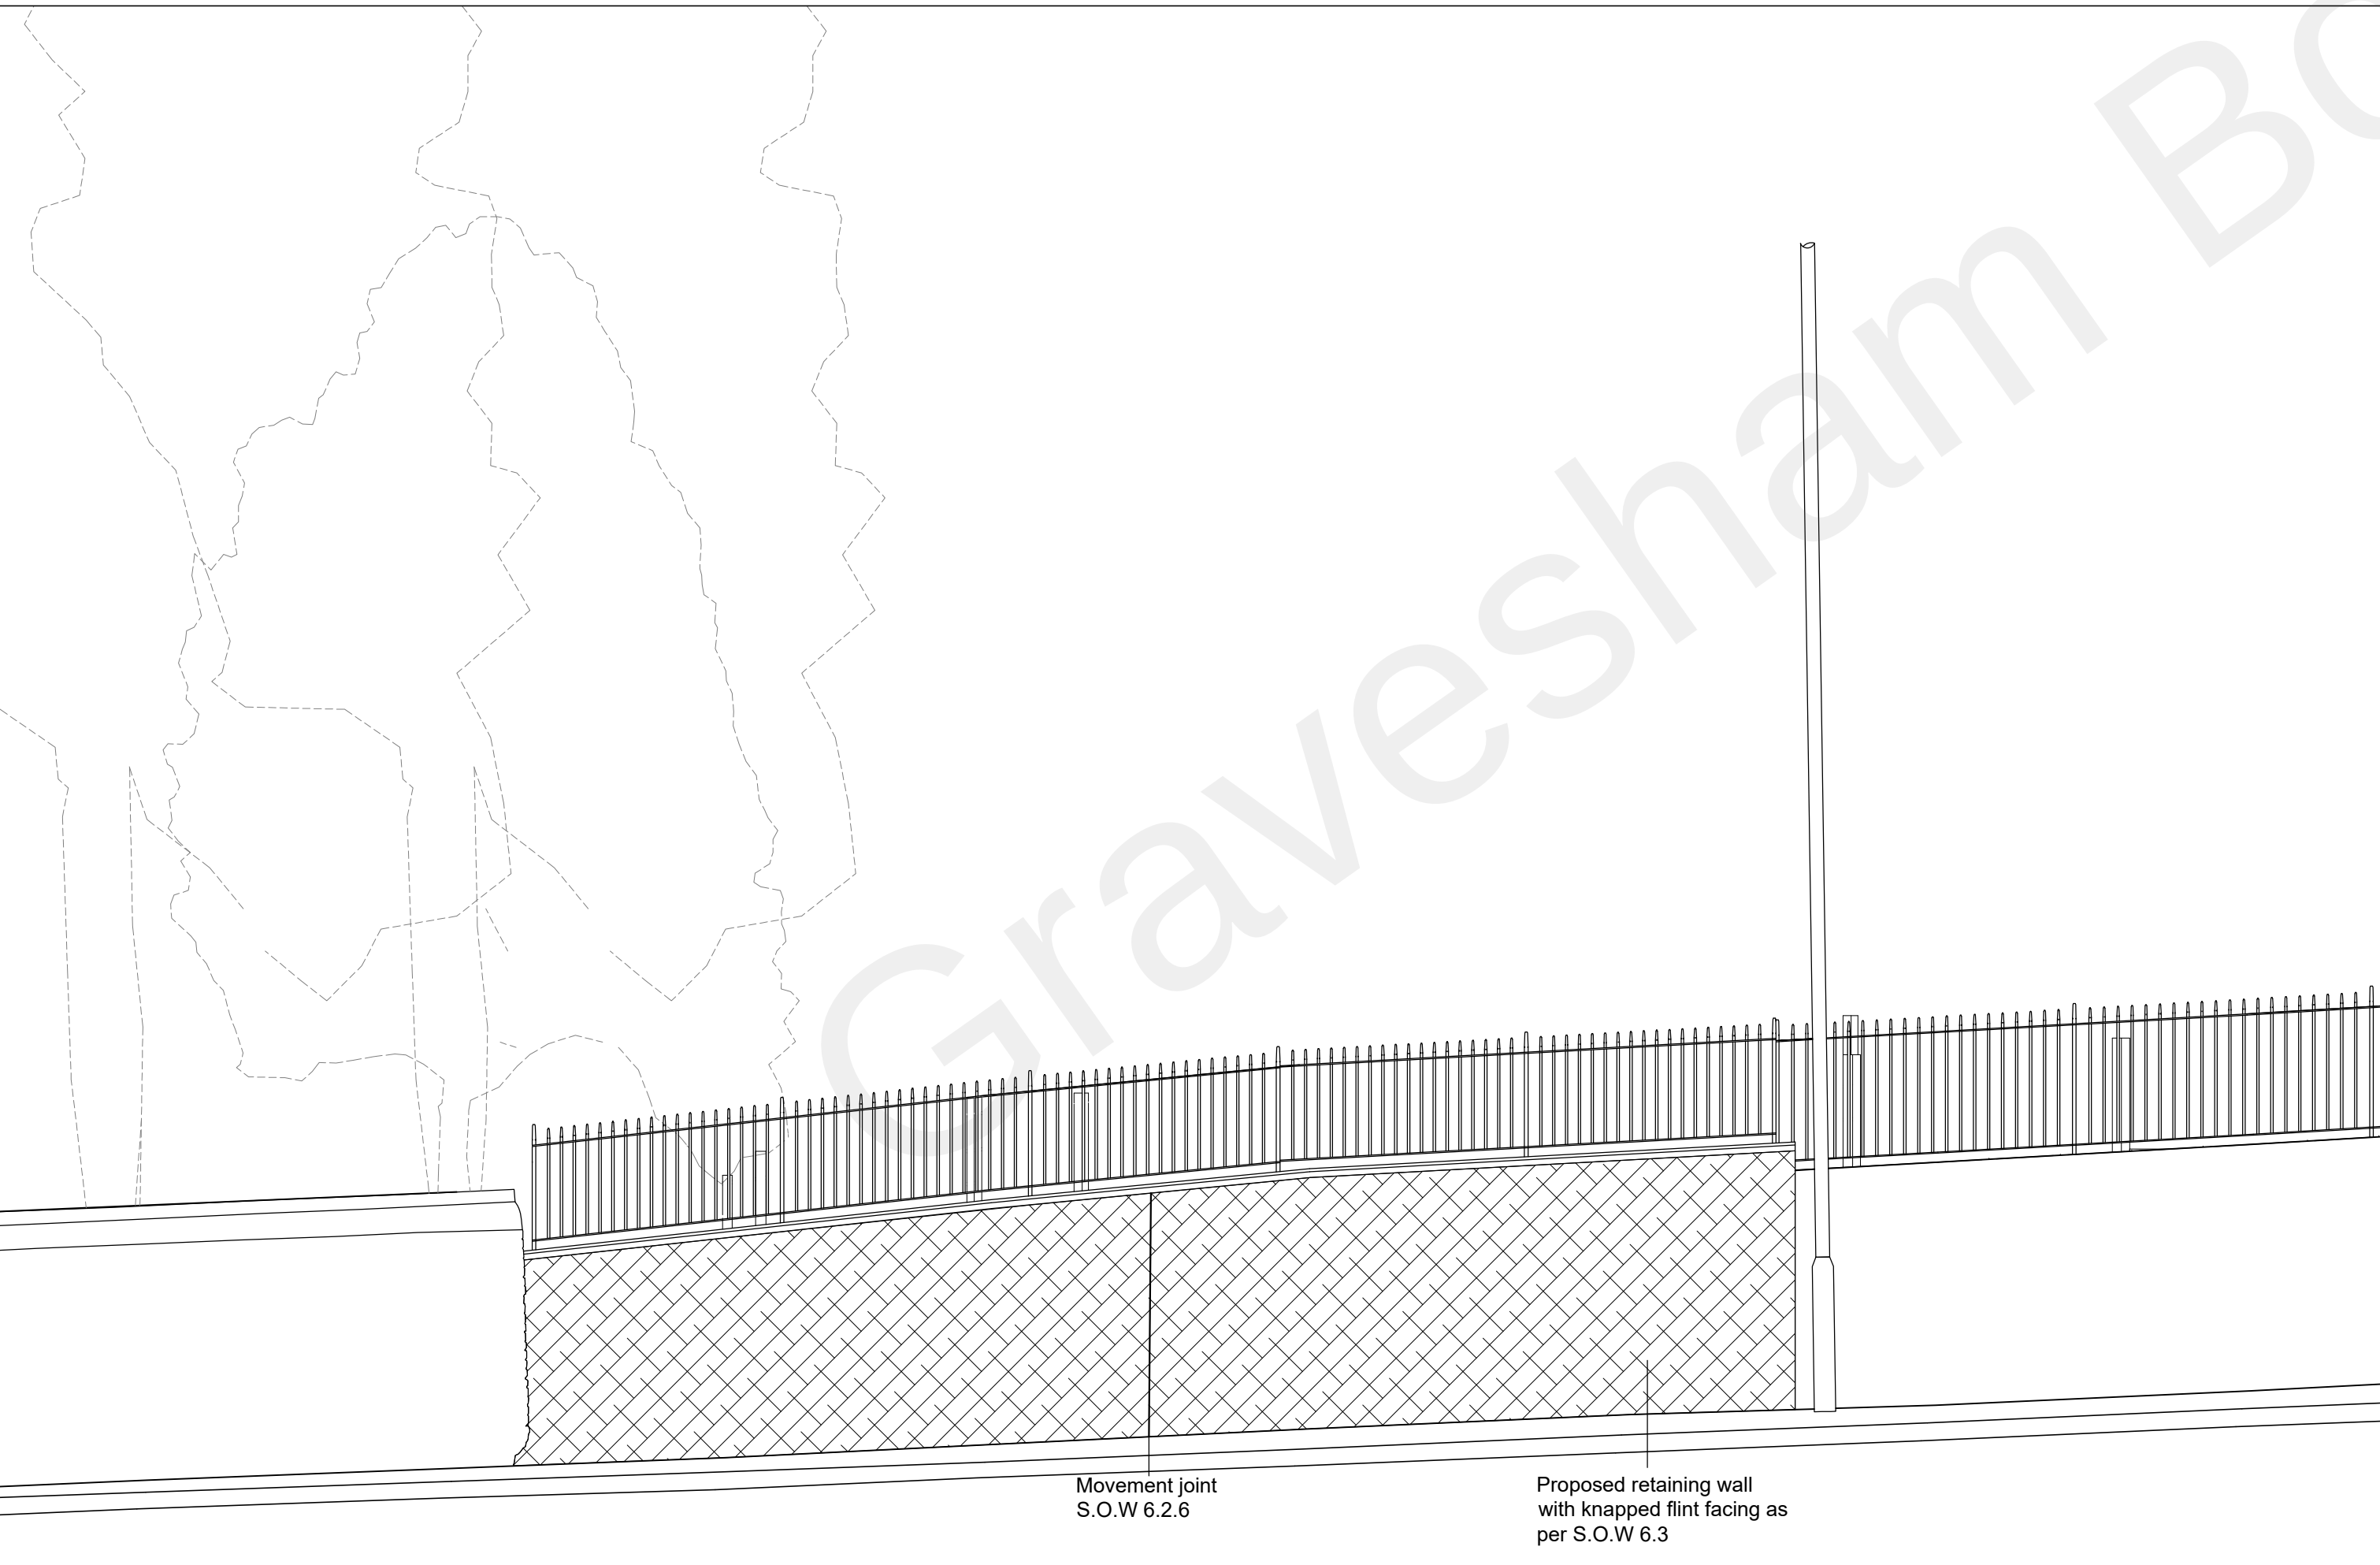

2 Proposed Elevation
214 1:50



3 Existing flints to be reused to face new section of retaining wall
214 NTS

clay architecture
FOR PLANNING
ISSUE DATE: 27/06/22

Rev. Date By Notes
A 27.06.22 K.L. Scale bars added
Copyright Clay Architecture Ltd
All dimensions are to be verified by the contractor before commencing works
Project
St Peter & St Paul's Church, Milton Road, Milton, Gravesend
Proposed Repair and Railings
Client

clay architecture
Great Lines Studios, Marlborough Road, Gillingham, Kent ME7 5HB
T: 01634 573 017
www.clayarchitecture.com
E: design@clayarchitects.com

Title
Proposed Long and Short Elevations
Scale 1:100, 1:50
@ A1 size
Date 02/11/21
Drawing No. 5256/GA/214
Revision A
Authorised