
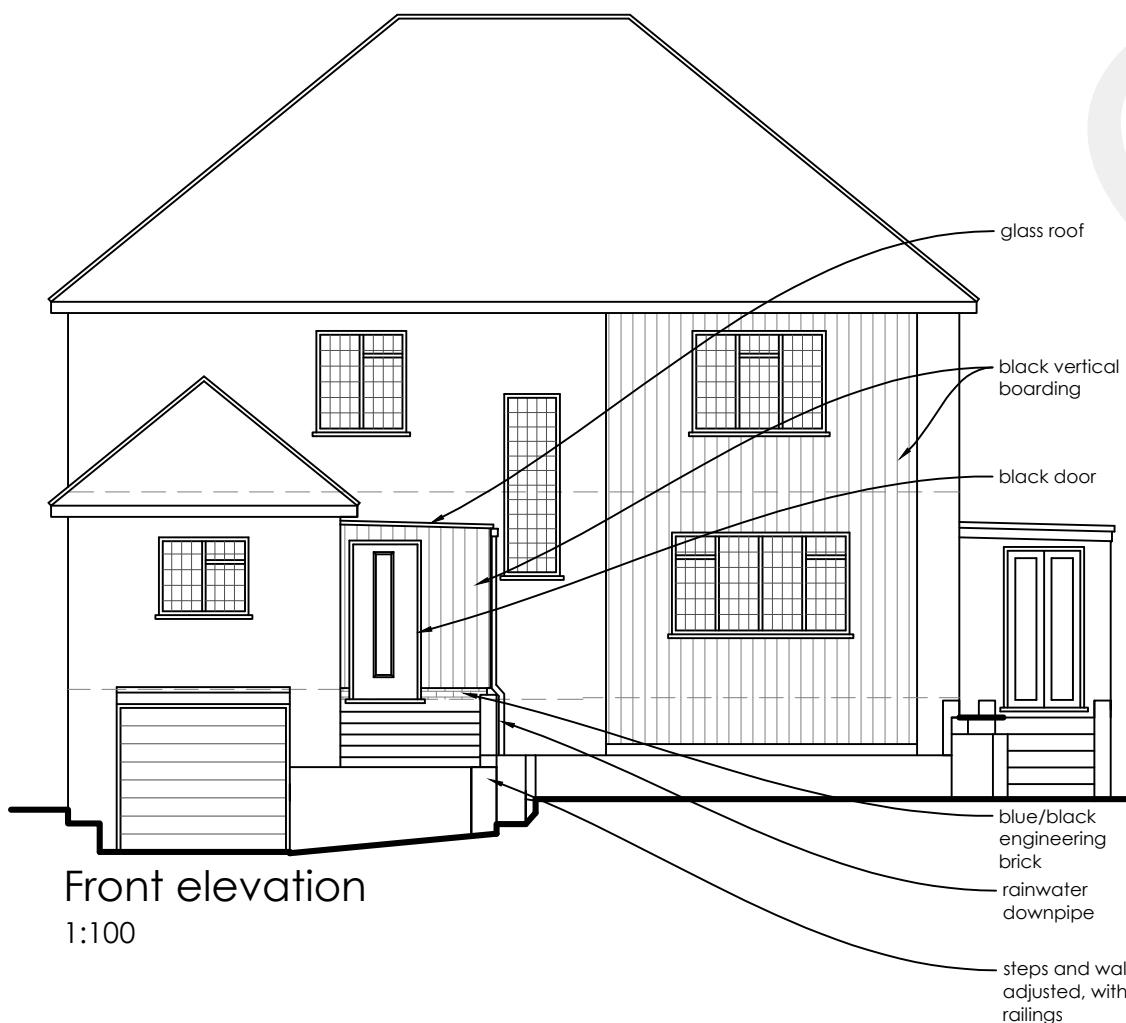
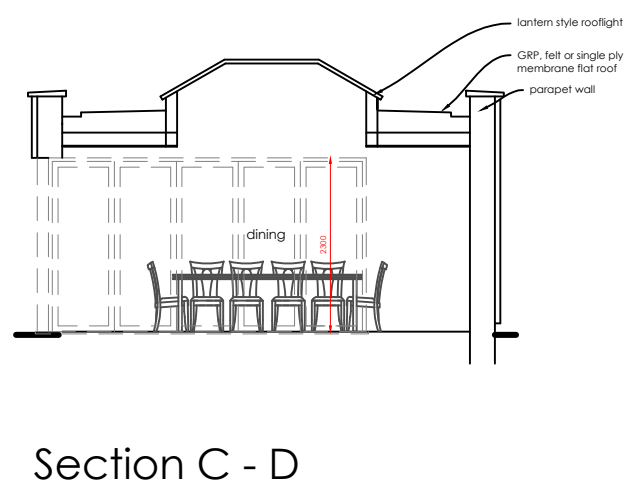
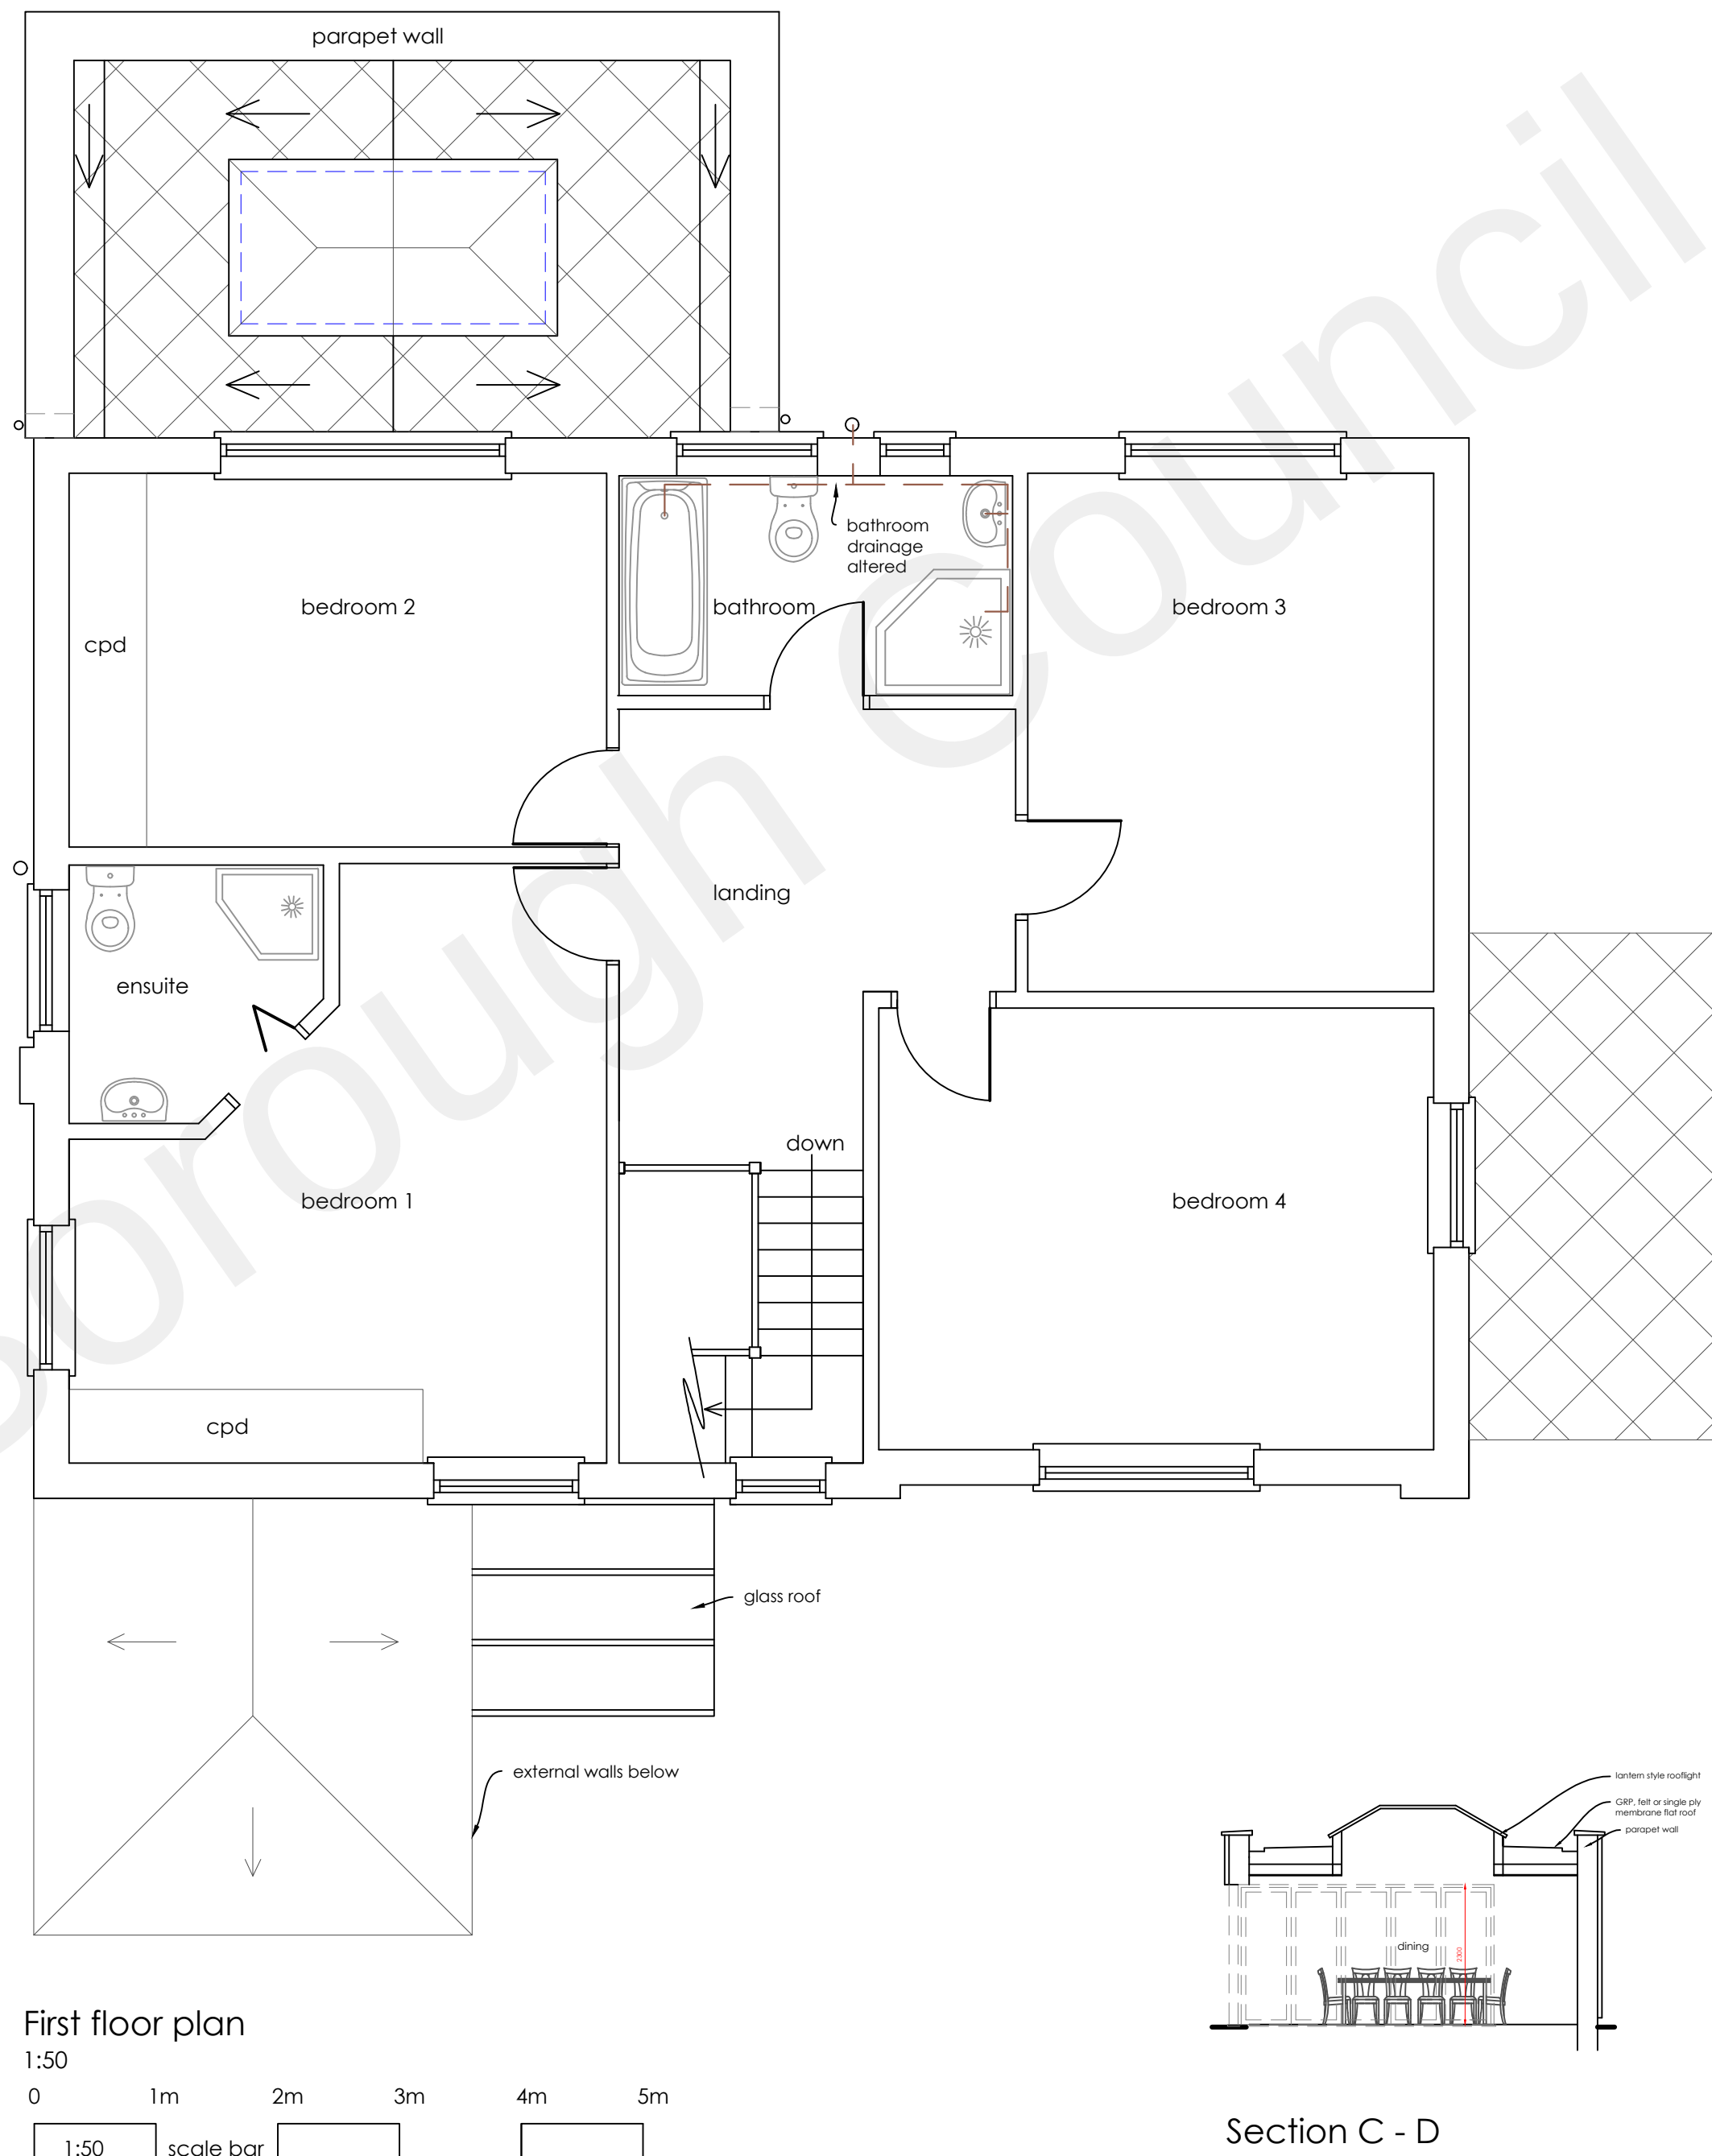


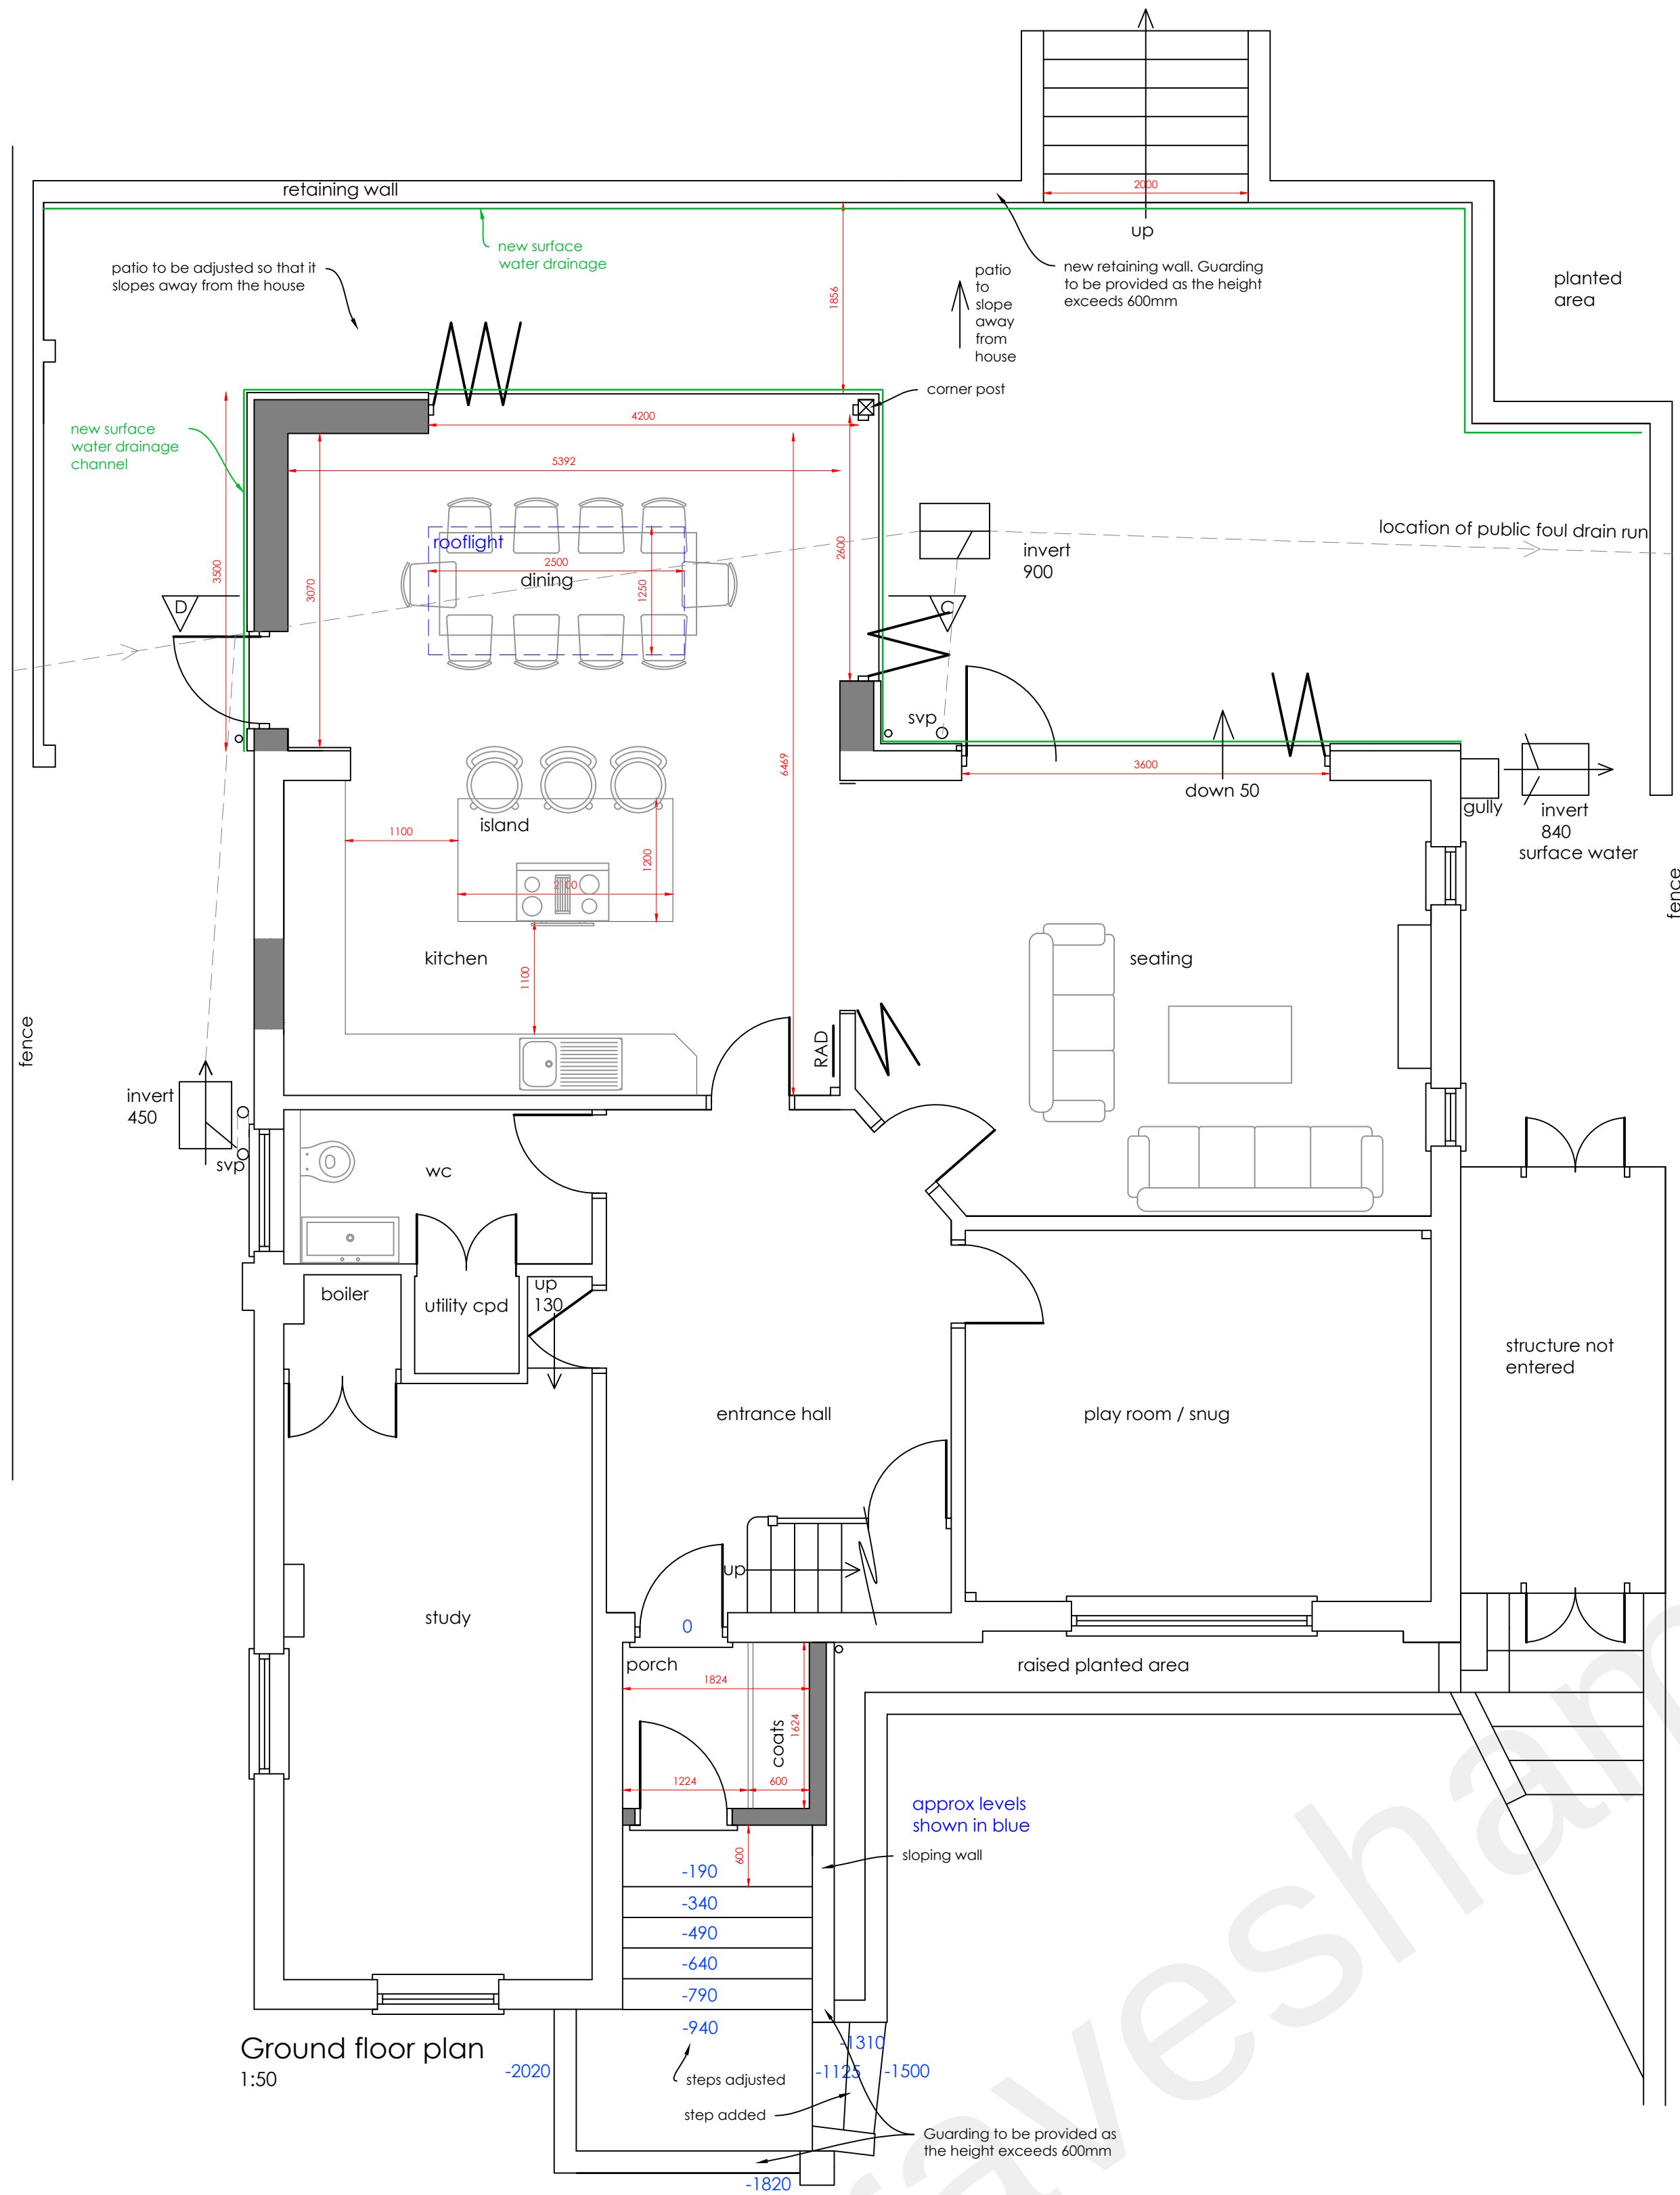

Construction (Design and Management) Regulations 2015. Virtually everyone involved in a construction project has legal duties under CDM 2015. See further information at www.HSE.gov.uk				
Asbestos - get your property tested. Further information and your responsibilities can be found at www.HSE.gov.uk .				
These plans are for identification purposes only. Do not scale from these plans - take measurements on site. All dimensions are approximations. This plan is for viewing at the scales indicated only. This plan is suitable for planning permission purposes.				
A	Side structure& steps shown			24.05.22
Revision	Description			Date
SAMUEL MOSS LTD 01322 408573 / 07796 454747 office@samuelmossLtd.co.uk www.samuelmossLtd.co.uk				
Client: Ms Aldrich				
Project: 10 Warren View, Shorne, Gravesend, DA12 3EJ				
Title: Proposed plans for planning permission				
Date: Mar 2022	Scale: @ A1	Drawn: SM	Plan no: SM346.2	Revision A