




Ordnance Survey (c) Crown Copyright 2021. All rights reserved. Licence number 100022432
50M GRID

Application site edged
in red and shaded pink


Location Plan-1:1250



Existing Site Plan-1:200

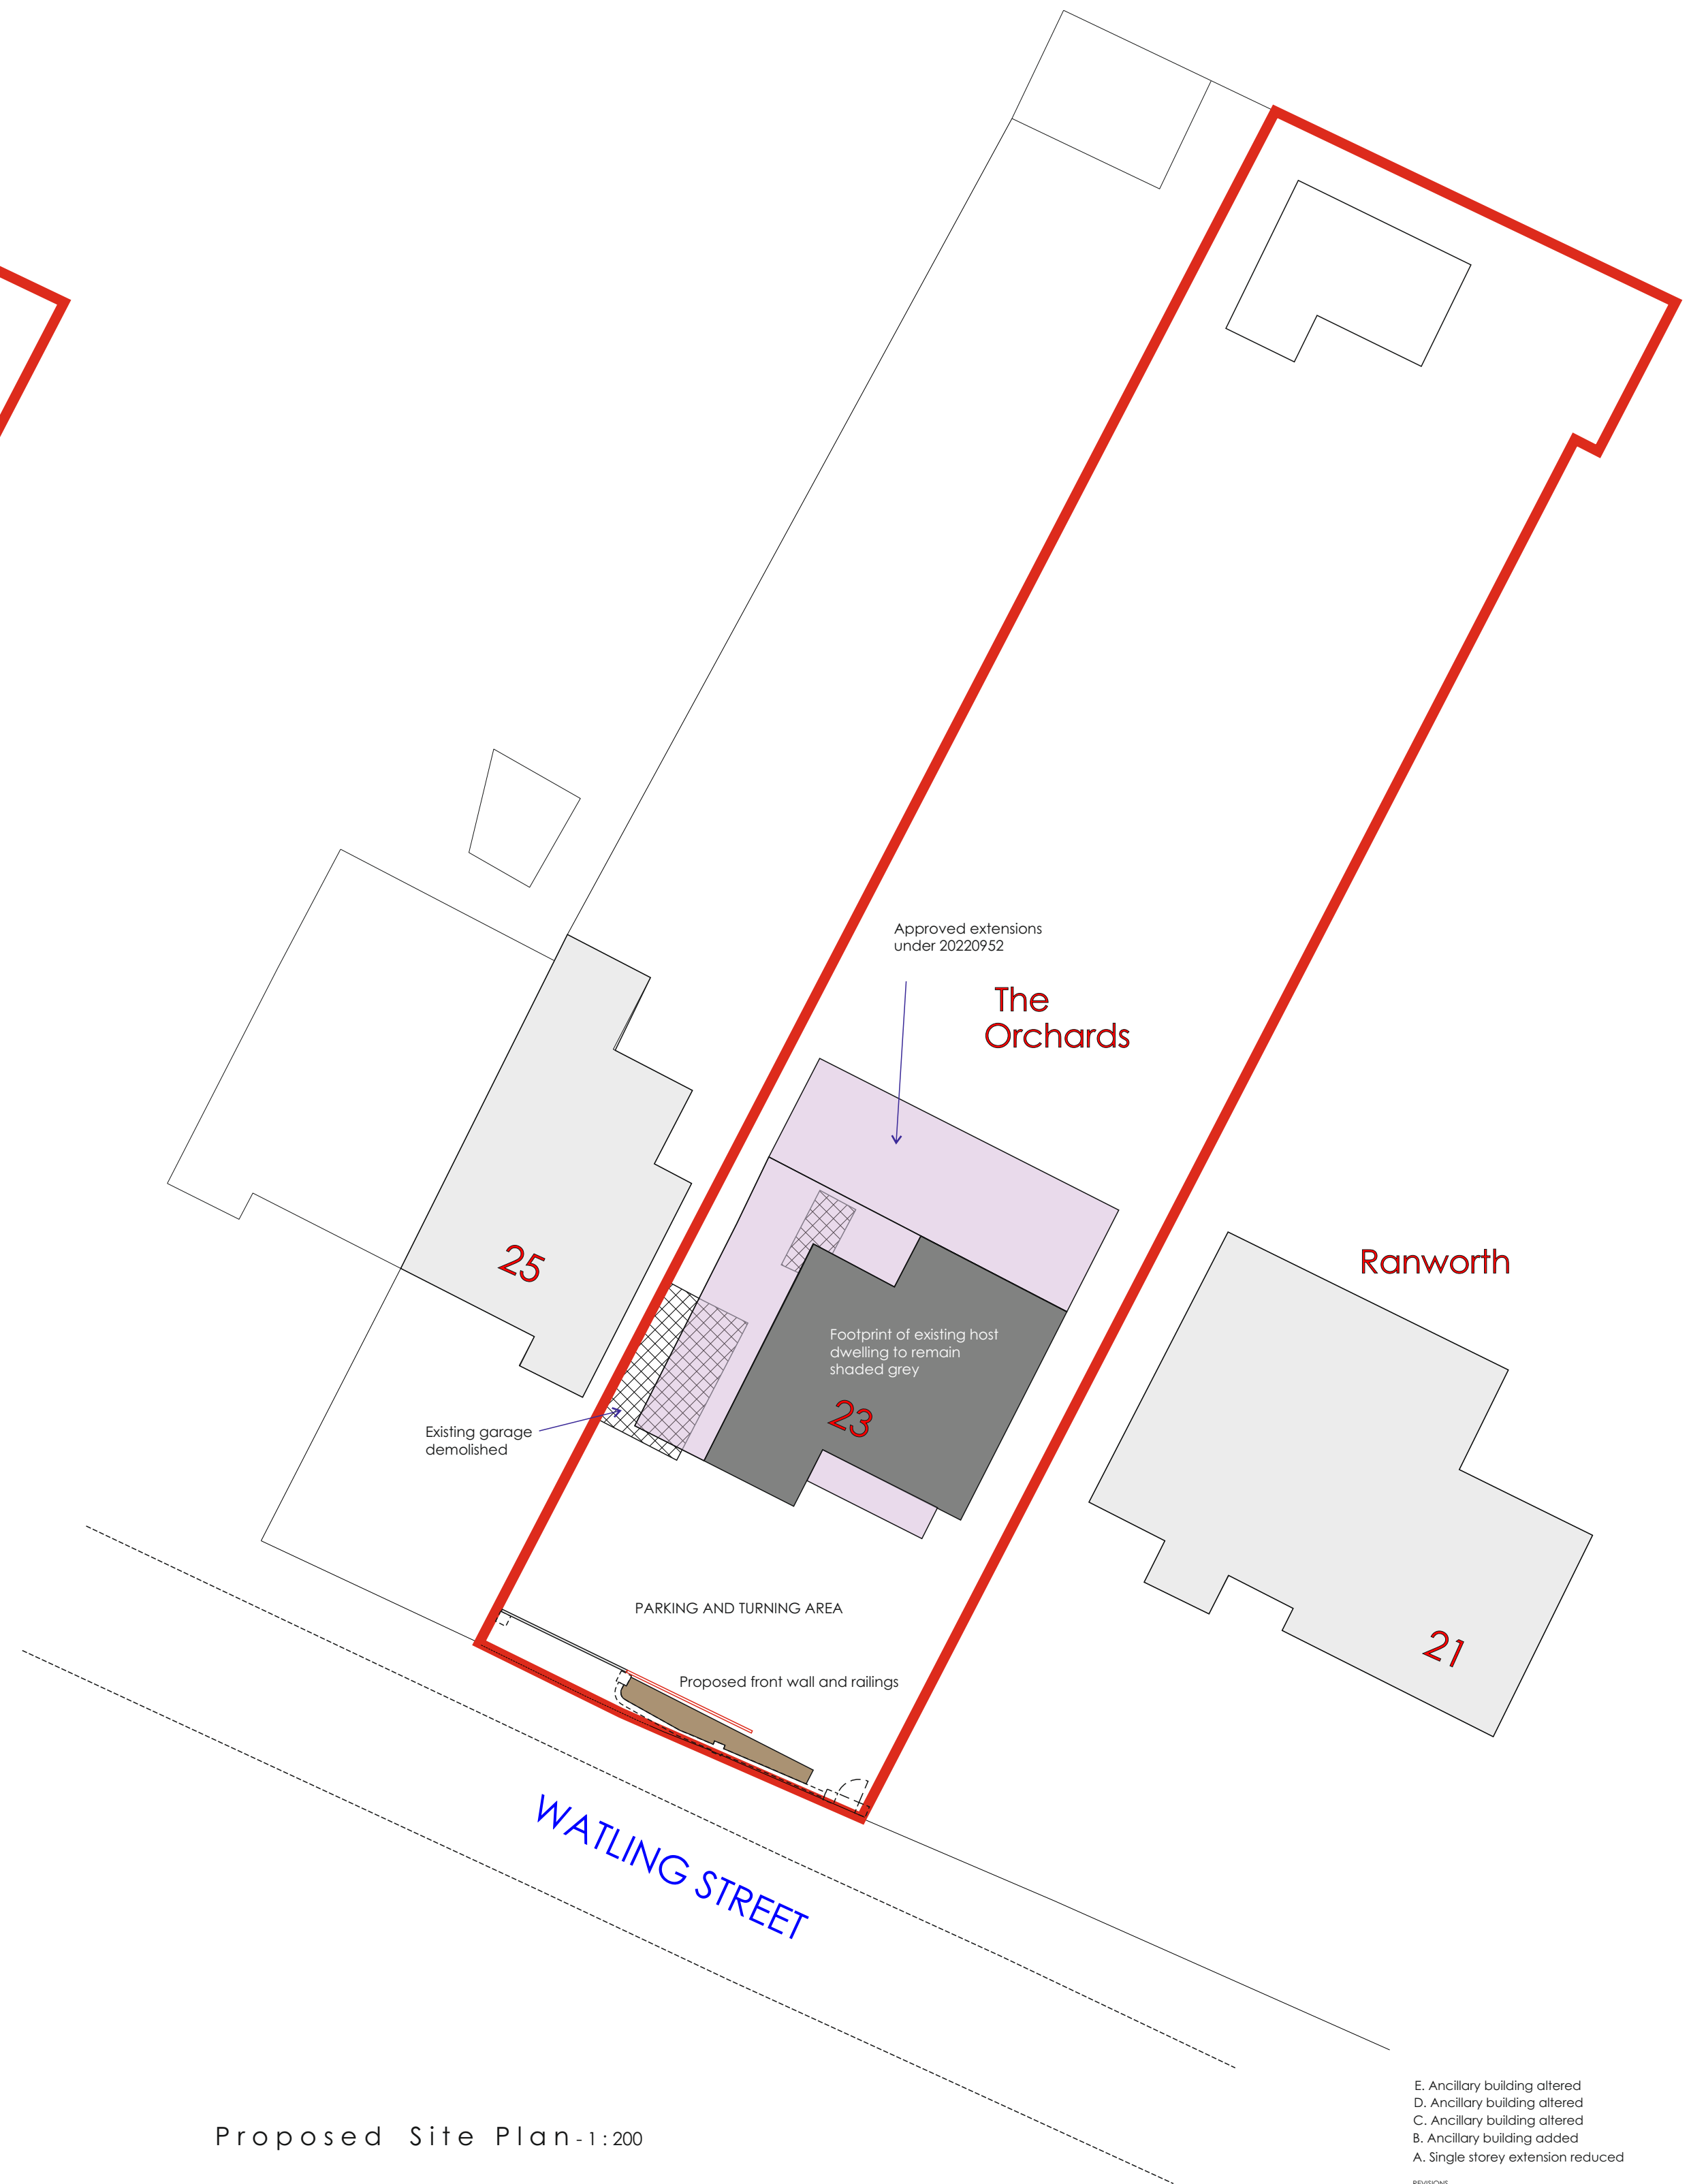

Proposed Site Plan-1:200

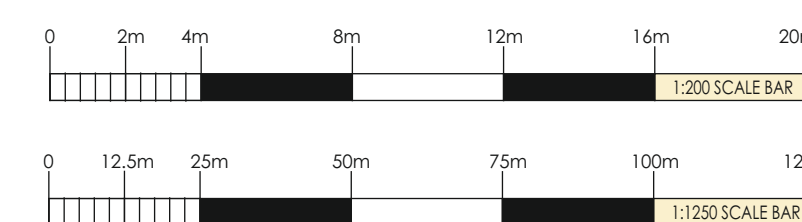

- E. Ancillary building altered RFW
- D. Ancillary building altered RFW
- C. Ancillary building altered RFW
- B. Ancillary building added RFW
- A. Single storey extension reduced RFW

REVISIONS	
SCALES	DATE
WAT 1:200 1:1250	DEKIN RFW
DATE	February 2022

Location Plan with Existing and Proposed Site Plans

PROJECT
Proposed Extensions
The Orchards 23 Watling Street
Gravesend Kent DA11 7NU
for: Mrs G Kaur

WARD + ASSOCIATES
THE HOO WROTHAM ROAD
MEOPHAM GRAVESEND KENT DA13 0HP
T: 01474 814196 M: 07771 863940
E: admin@wardassociates.co.uk W: www.wardassociates.co.uk
Skype User Name: ragenwardassociates

1121.WD.02E