



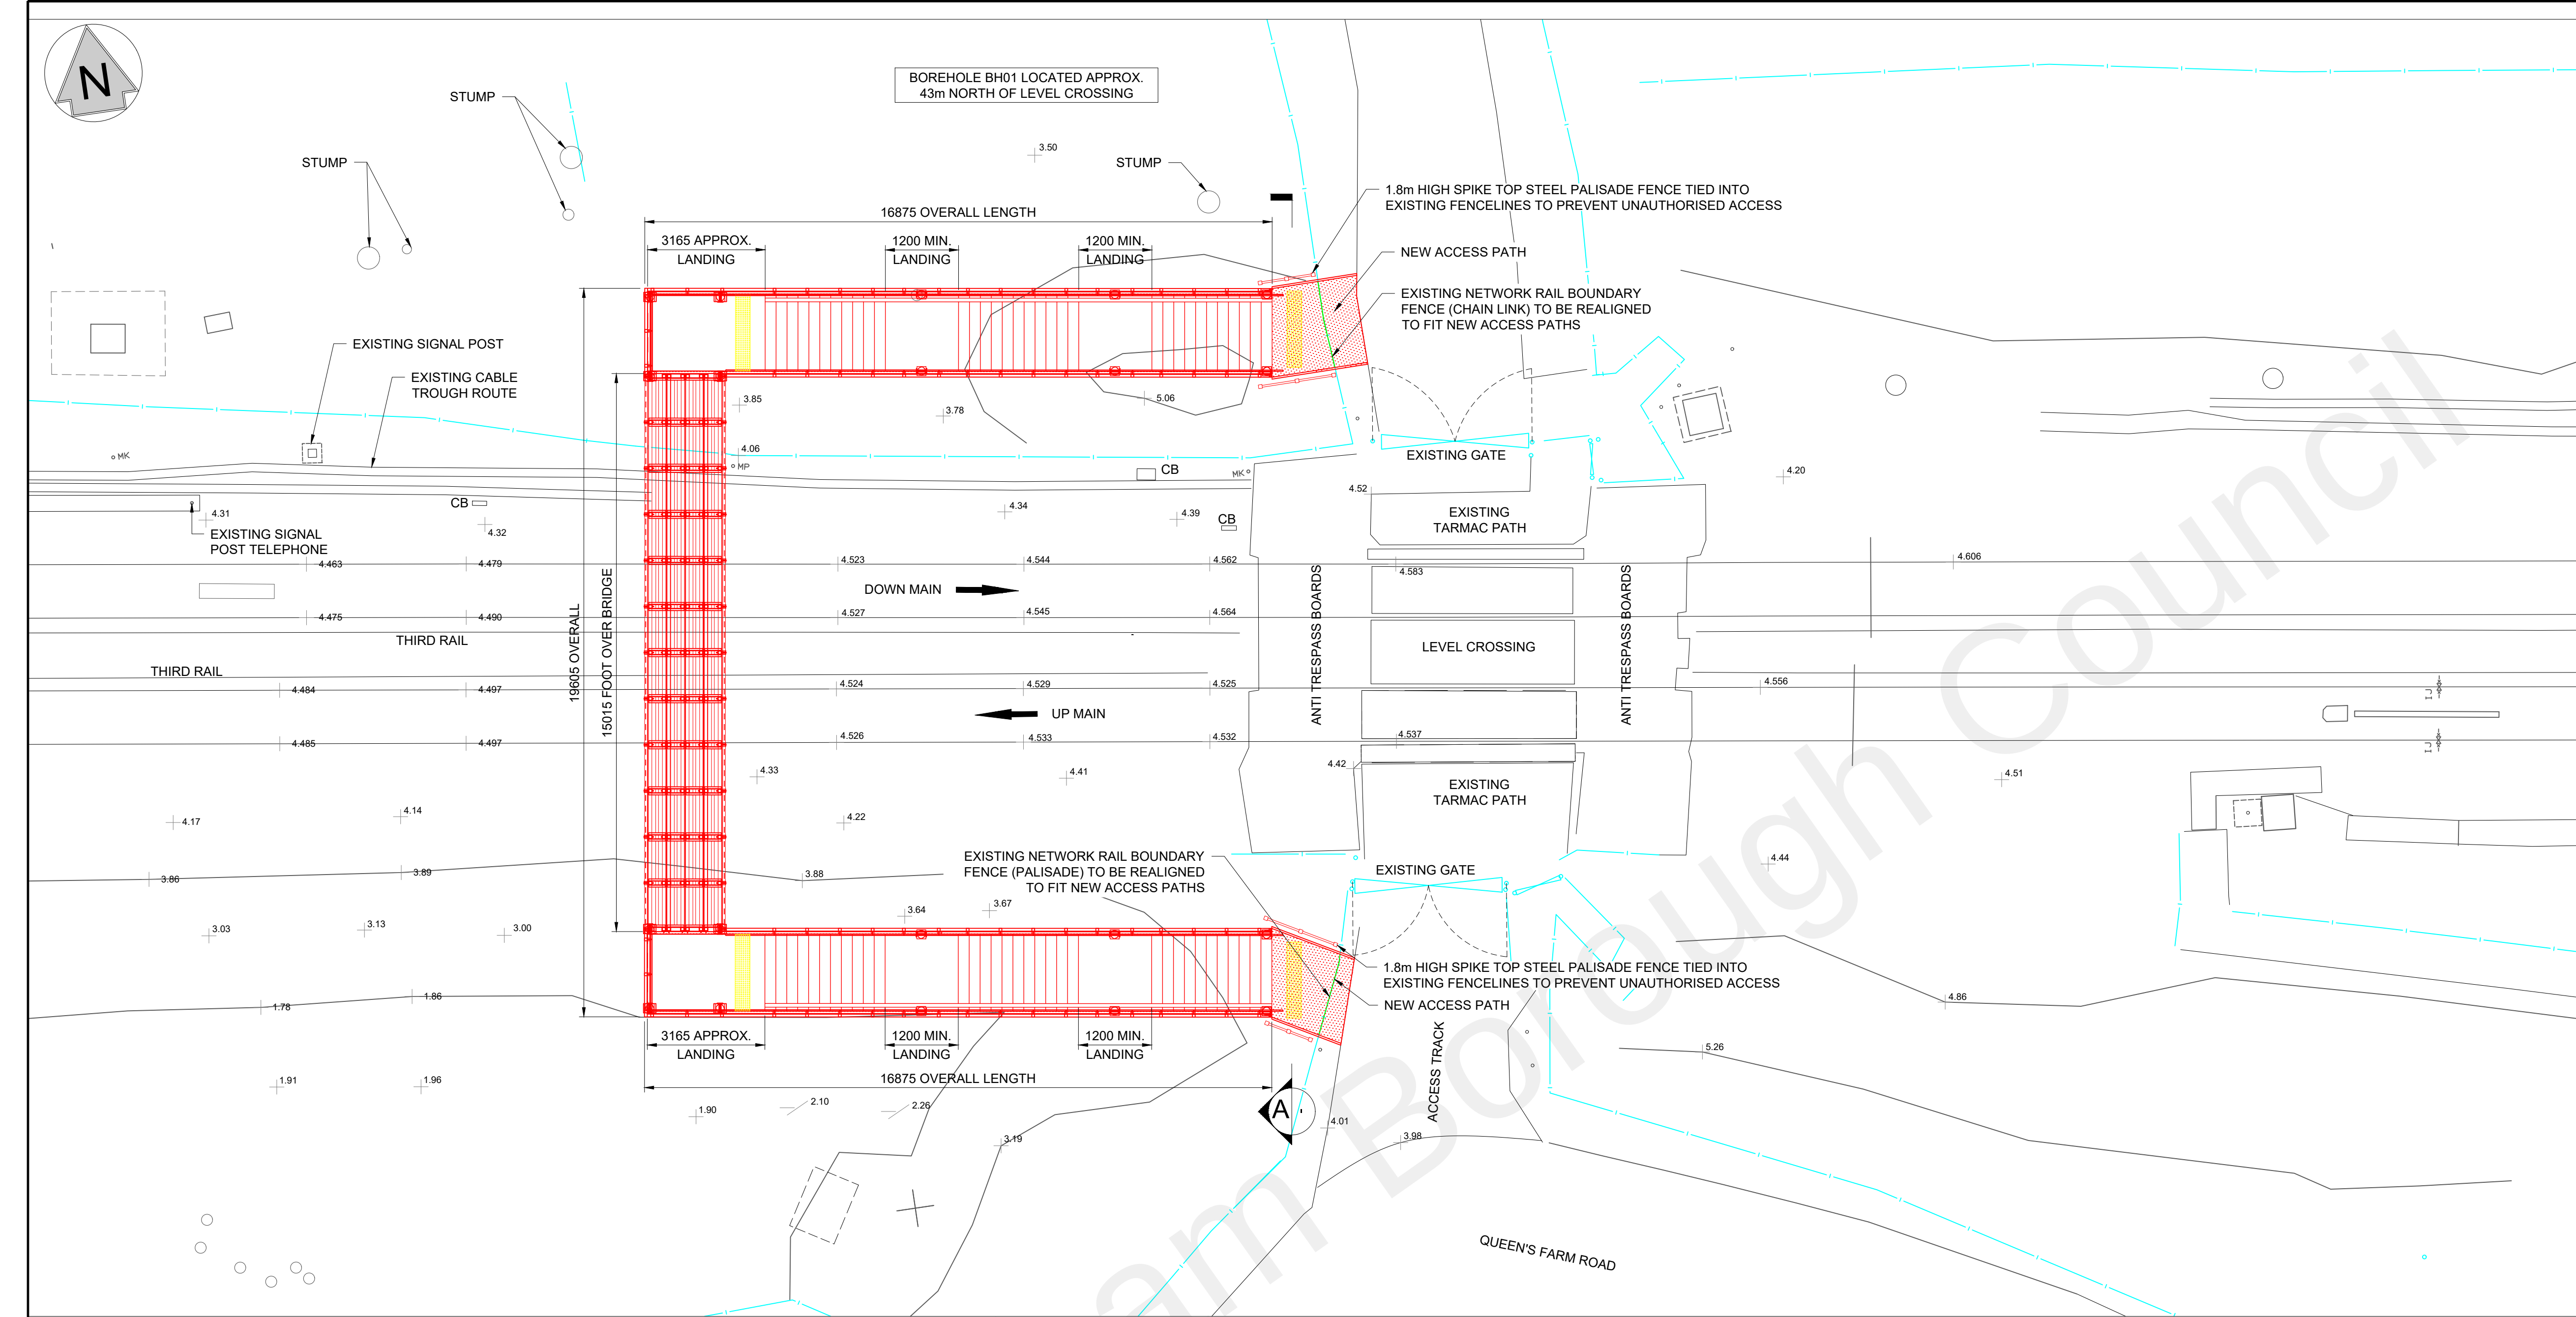

LAYOUT PLAN
SCALE 1:100

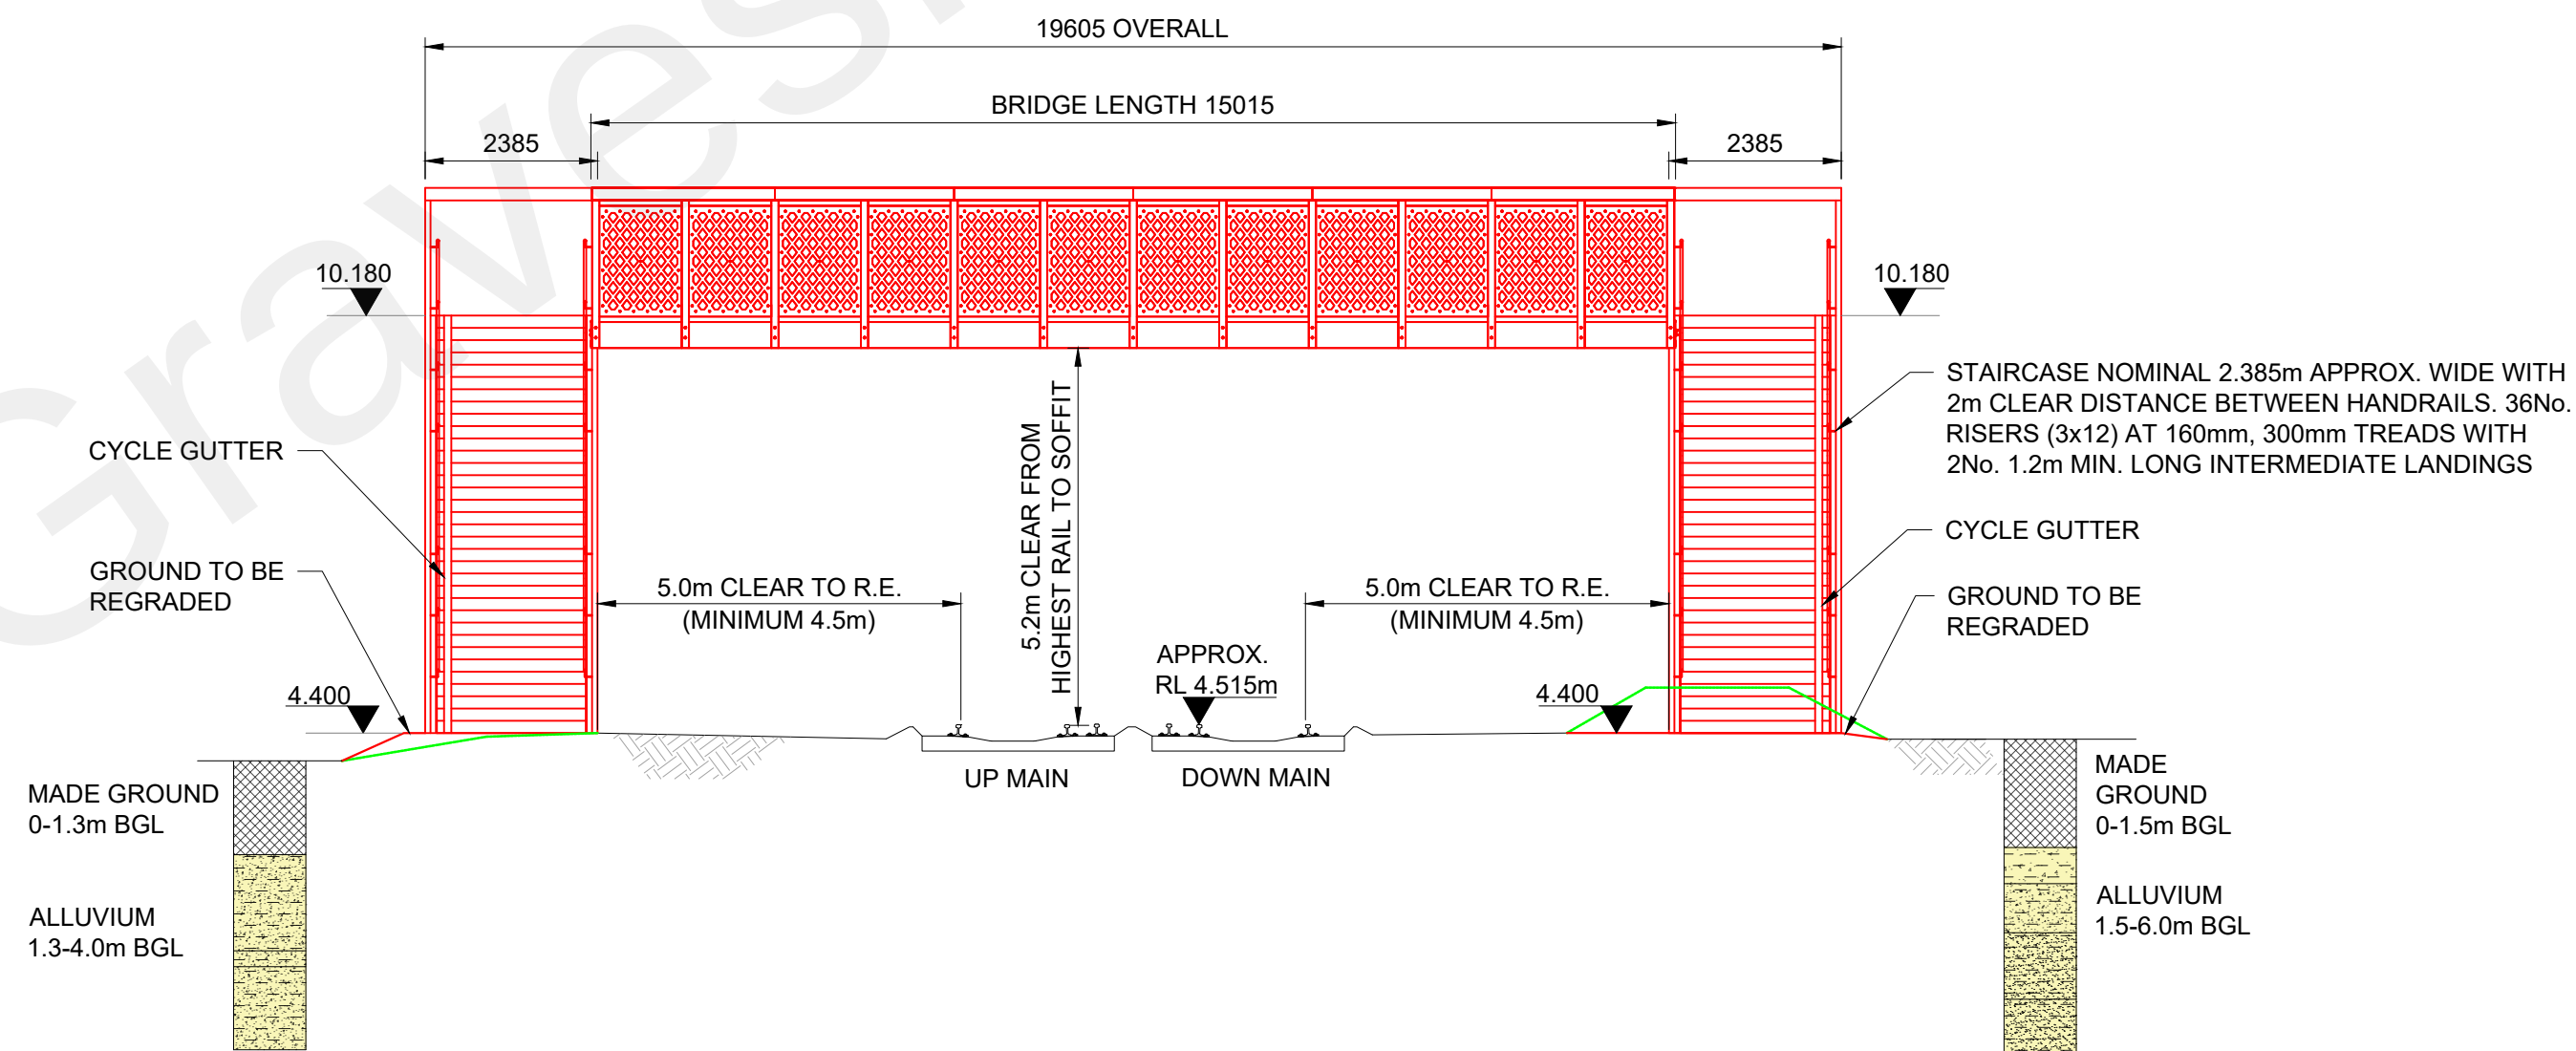


BH02 LOG

ELEVATION AT A
STAIRCASES SHOWN INDICATIVELY
SCALE 1:100

BH01 LOG

COLOR CONVENTION			
	EXISTING INFRASTRUCTURE		
	PROPOSED INFRASTRUCTURE		
	TO BE REMOVED INFRASTRUCTURE		
	NETWORK RAIL BOUNDARY		
	EXISTING LEVELS		

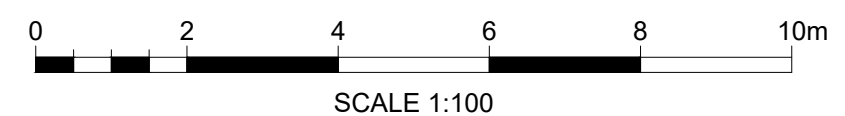

NETWORK RAIL REFERENCE INFORMATION	
LINE	HITHER GREEN, DARTFORD AND ROCHESTER
ELR	HDR
STRUCTURE REF.	872A
MILEAGE	27 MILES, 01 CHAINS
OS GRID REF.	TQ 69466 73659

TO BE REPRODUCED IN COLOUR

A03	21/10/22	FORM A ISSUE	SS	NM	DG
A02	29/09/22	FORM A ISSUE	SS	NM	DG
A01	12/09/22	PRE-IDR ISSUE	SS	SK	DG
P02	09/09/22	FORM D SUBMISSION	BP	DG	DG
P01	19/08/22	DRAFT - FOR INFORMATION	NM	DG	DG
Rev	Date	Description of Revisions	Drawn	Chkd	Appr
Status					

FOR ACCEPTANCE



Contractor(s)	
Project	
Brunel House RTC Business Park London Road Derby DE24 8UP	
Tel: +44 (0)784 282 6635 Fax: +44 (0)784 282 6635	

SHORNEMead LX FOOTBRIDGE

Drawing Title
**GENERAL ARRANGEMENT
PLAN & ELEVATIONS**

Designed	P. KUMARI	Signed		Date	21/10/22
Drawn	S. SINGH	Signed		Date	21/10/22
Checked	S. KUMAR	Signed		Date	21/10/22
Approved	D. GENT	Signed		Date	21/10/22
Scale(s)	AS SHOWN		ELR & Mileage HDR 27m 01 CH		
Alternative Reference	N/A		1 of 1		
Drawing Number	S2021-137-DRG-CIV-103		Revision A03		