



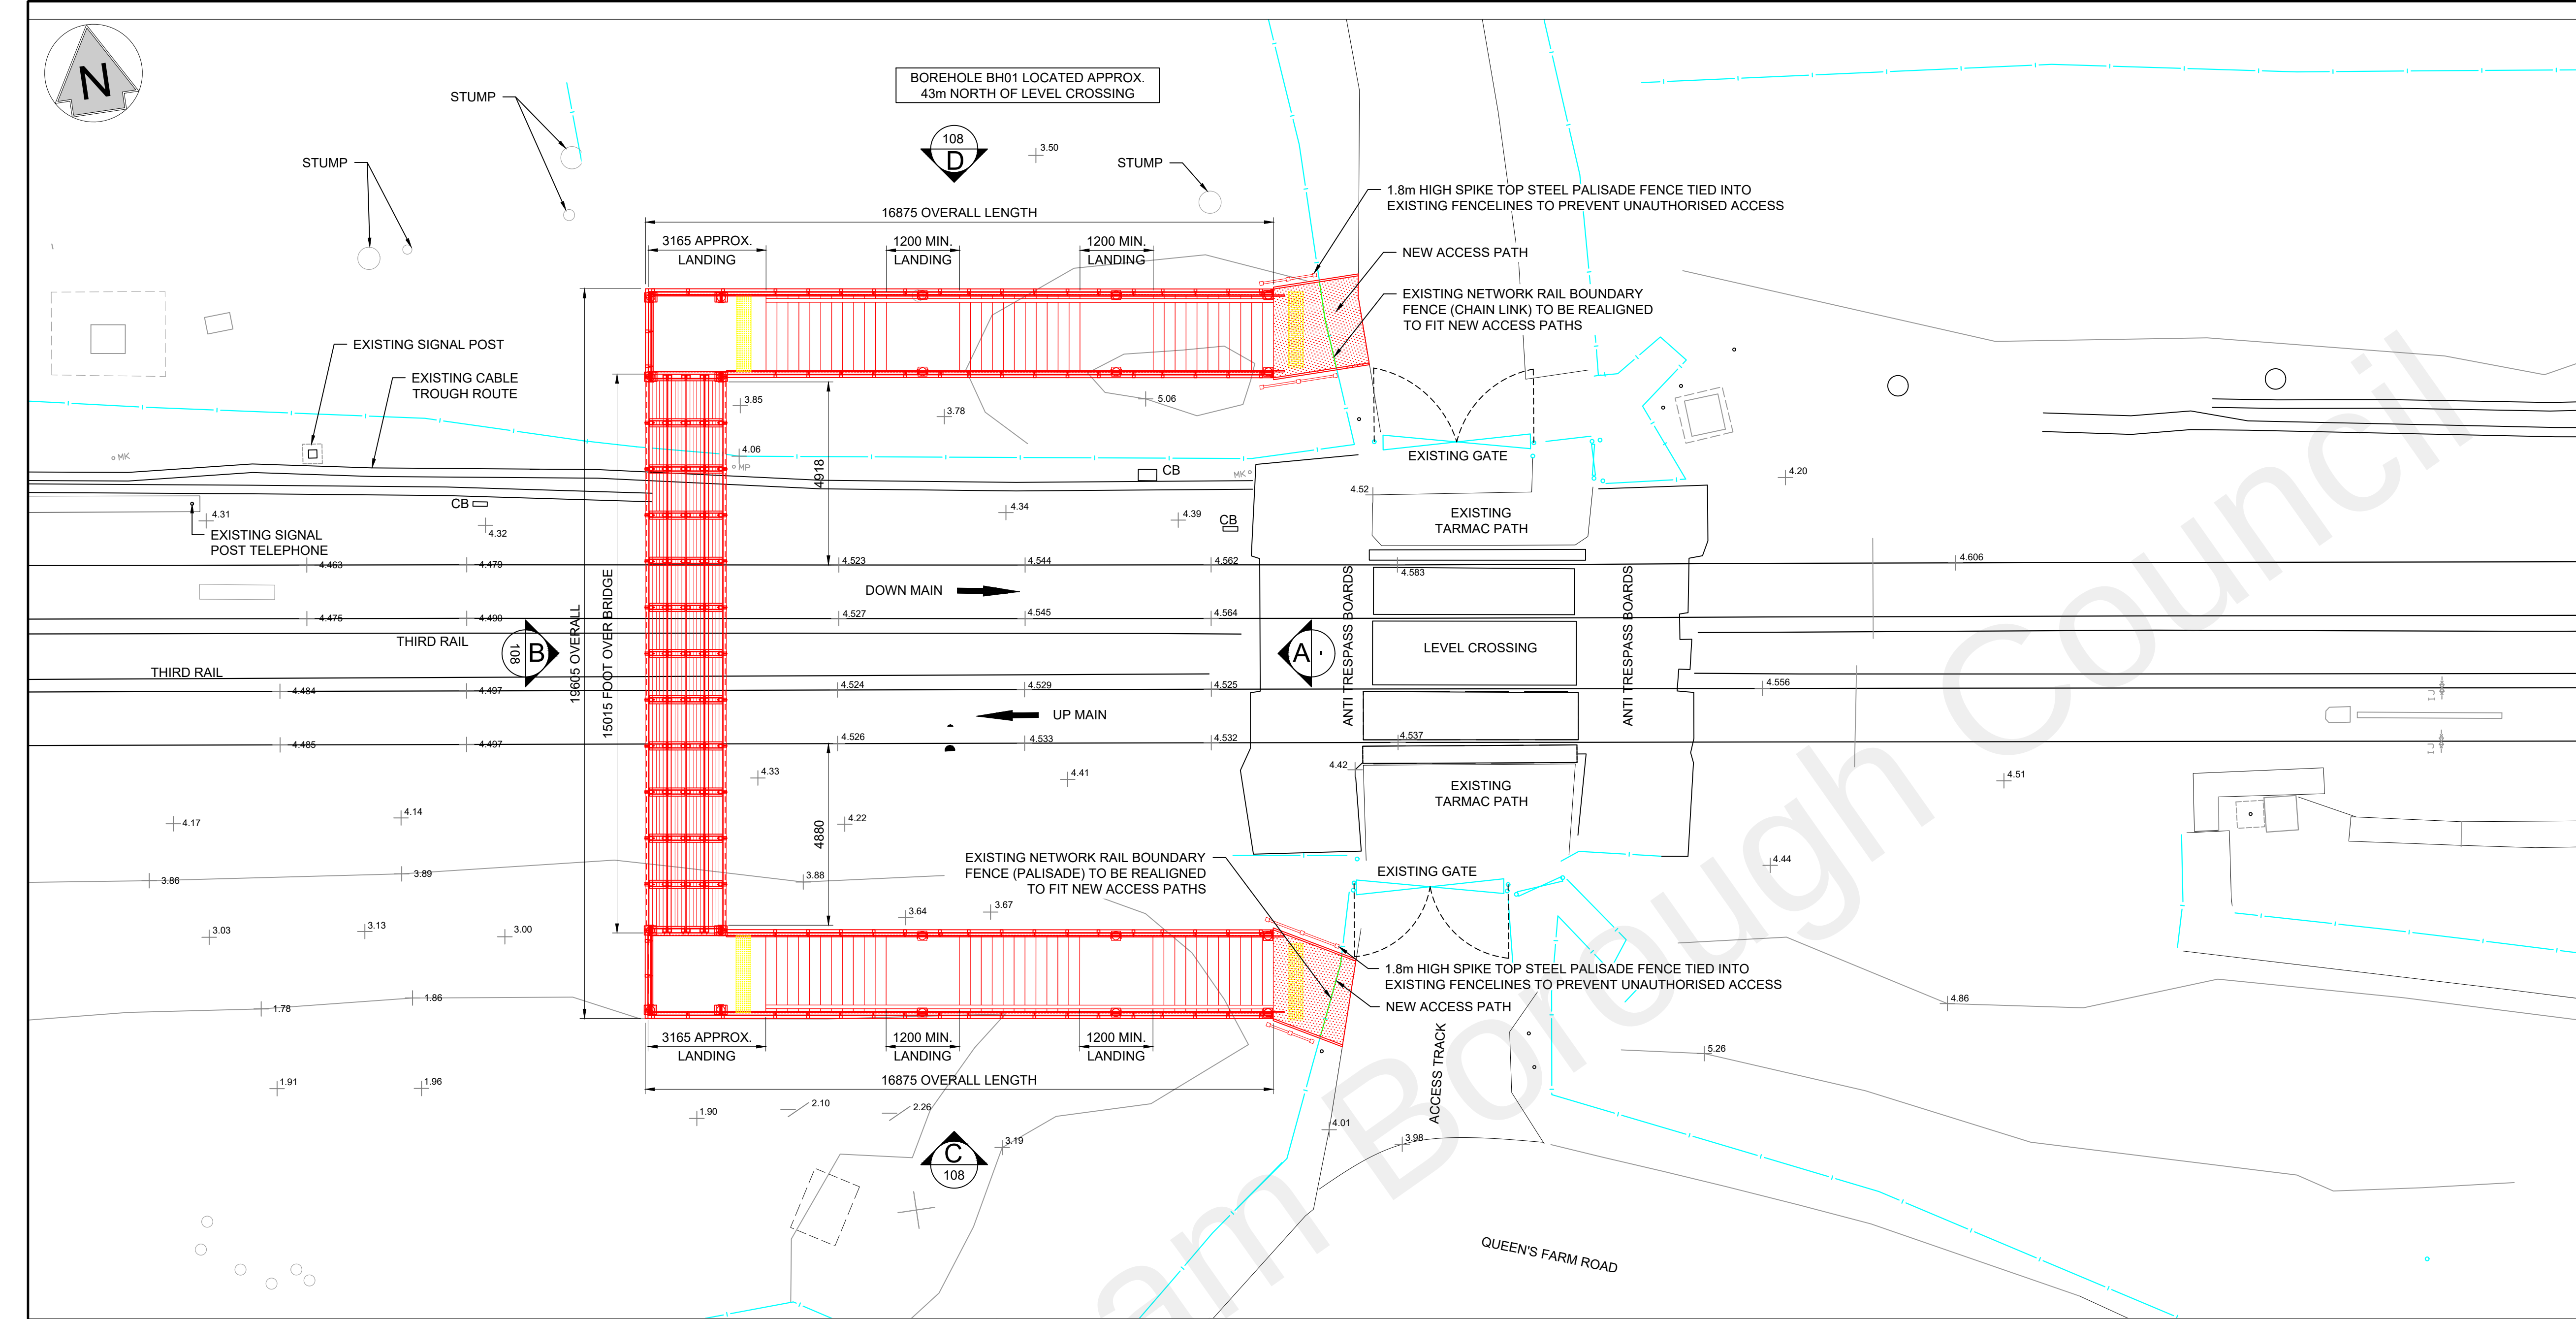

LAYOUT PLAN
SCALE 1:100

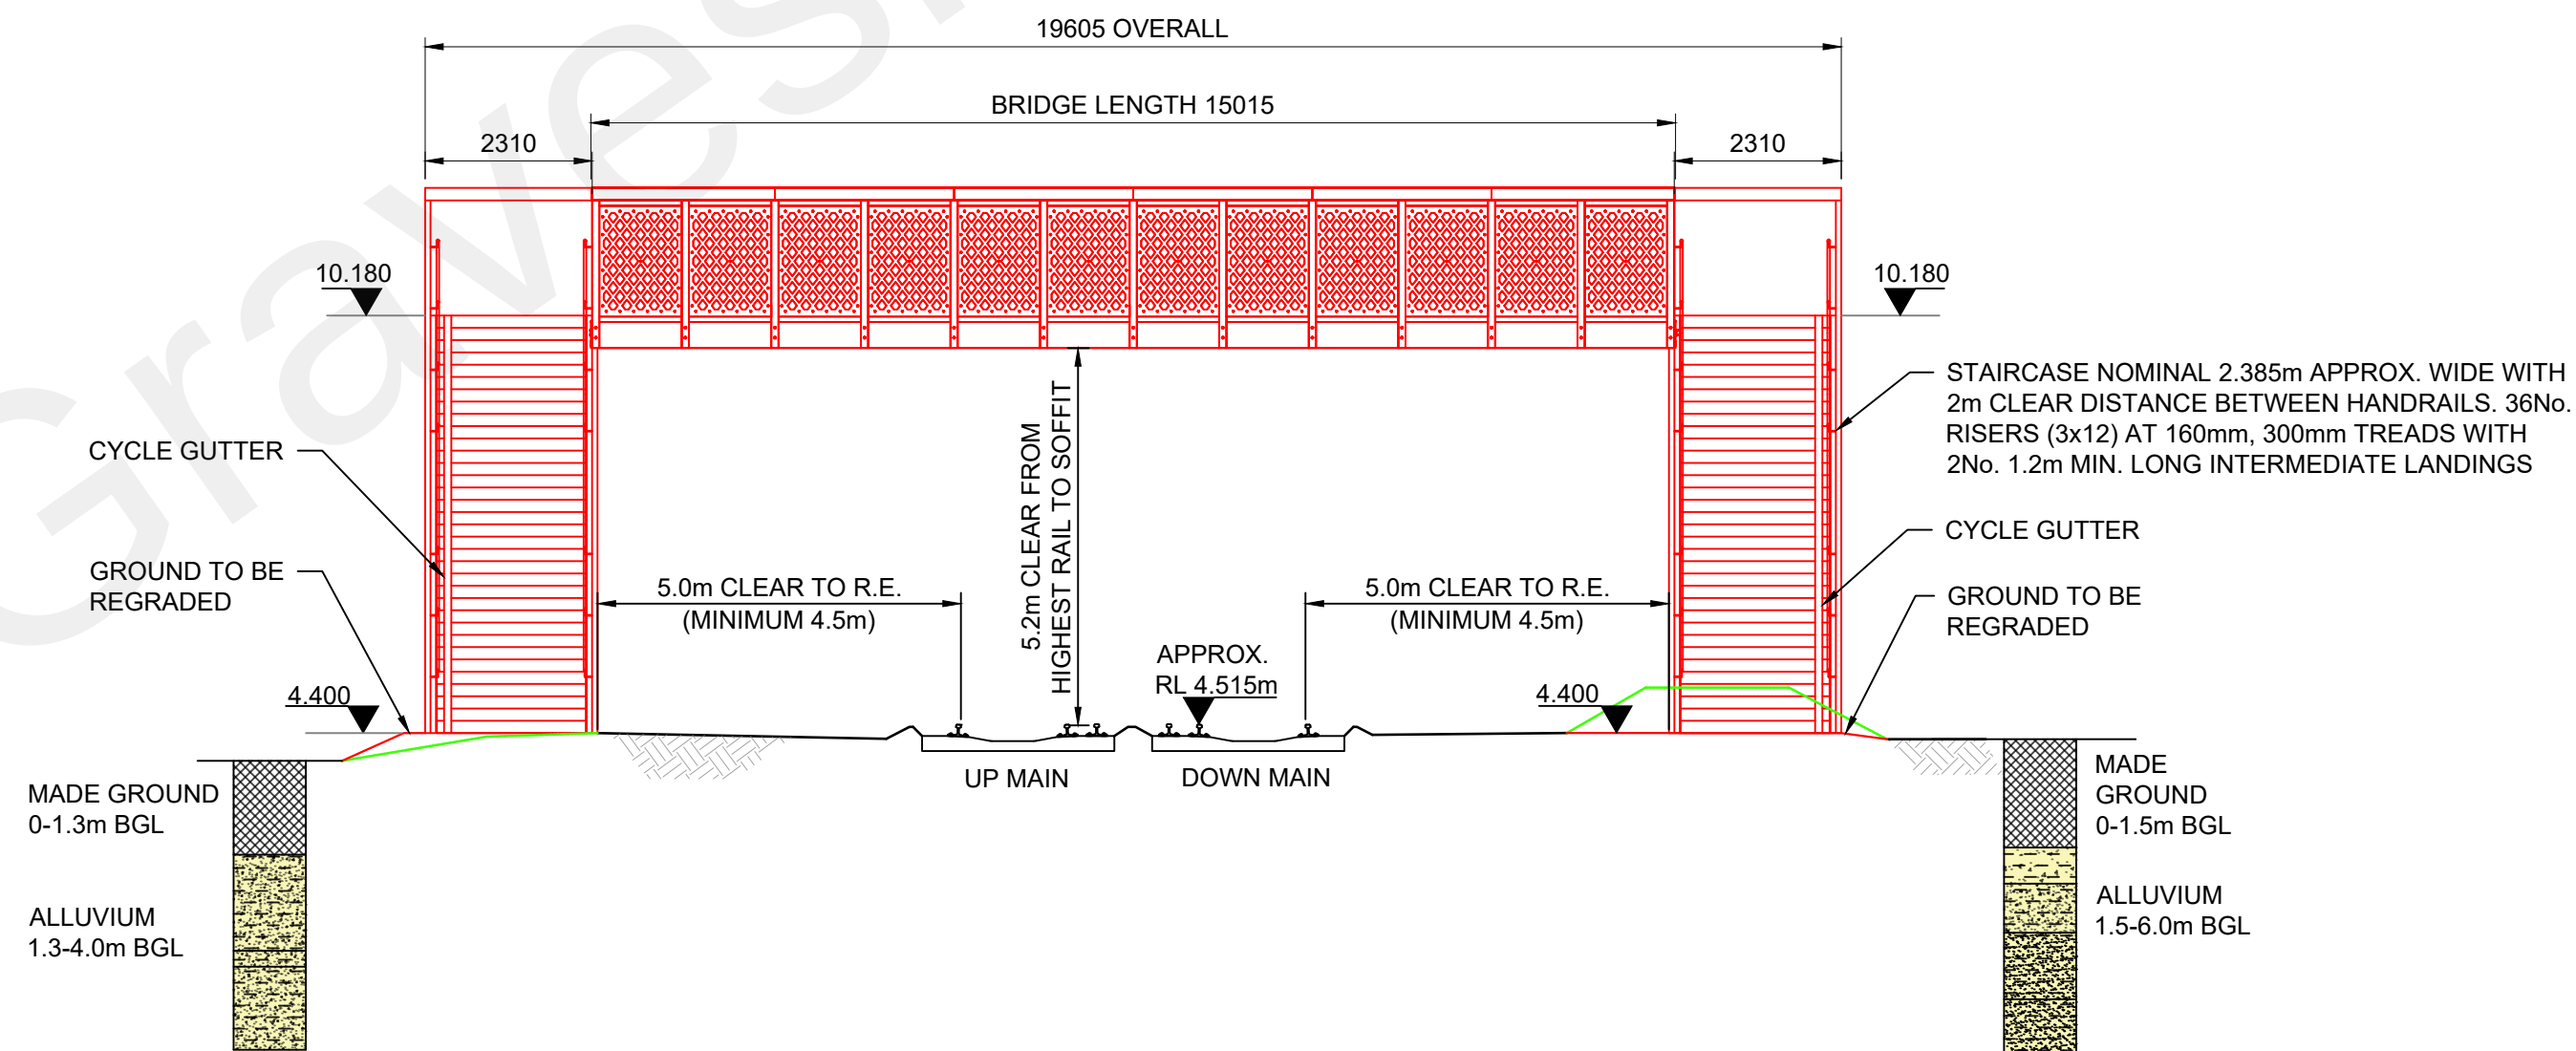


BH02 LOG

ELEVATION AT A
STAIRCASES SHOWN INDICATIVELY
SCALE 1:100

BH01 LOG

COLOR CONVENTION	
—	EXISTING INFRASTRUCTURE
—	PROPOSED INFRASTRUCTURE
—	TO BE REMOVED INFRASTRUCTURE
—	NETWORK RAIL BOUNDARY
+ 0.000	EXISTING LEVELS

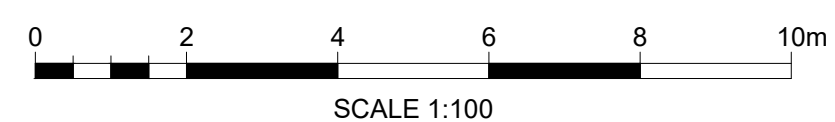

Legend/Notes

ALL DIMENSIONS ARE IN MILLIMETRES & LEVELS ARE IN METRES UNLESS NOTED OTHERWISE.

SHOULD THERE BE ANY DISCREPANCY BETWEEN DETAILS INDICATED ON THIS DRAWING AND THOSE INDICATED ON OTHER DRAWINGS THE ENGINEER SHOULD BE INFORMED PRIOR TO CONSTRUCTION ON SITE.

UNTIL TECHNICAL APPROVAL HAS BEEN OBTAINED FROM THE RELEVANT AUTHORITIES IT SHOULD BE UNDERSTOOD THAT ALL DRAWINGS ISSUED ARE PRELIMINARY AND NOT FOR CONSTRUCTION.

TOPOGRAPHICAL SURVEY INFORMATION SHOWN ON THIS DRAWING IS A COMBINATION OF DATA PROVIDED BY NETWORK RAIL FOLLOWING SURVEY WORKS CARRIED OUT BY STUART CALLAGHAN SURVEYORS IN OCTOBER 2020, AND DATA OBTAINED BY ECSSL DURING ADDITIONAL SURVEY WORKS CARRIED OUT IN JULY 2022.

BOREHOLE INFORMATION SHOWN HAS BEEN PROVIDED BY BOREHOLE SOLUTIONS LIMITED FOLLOWING SITE INVESTIGATIONS CARRIED OUT IN JULY 2022.

THIS DRAWING IS TO BE READ IN CONJUNCTION WITH:-
S2021-137-DRG-CIV-100 GENERAL NOTES
S2021-137-DRG-CIV-101 EXISTING SITE LAYOUT SHOWING CONSTRAINTS & LOCATION PLAN
S2021-137-DRG-CIV-102 TEMPORARY WORKS AND CONSTRUCTION SEQUENCE
S2021-137-DRG-CIV-104 FOOTBRIDGE STRUCTURE GENERAL ARRANGEMENT
S2021-137-DRG-CIV-105 STAIRCASE DETAILS
S2021-137-DRG-CIV-106 FOUNDATION LOAD TABLES

NETWORK RAIL REFERENCE INFORMATION	
LINE	HITHER GREEN, DARTFORD AND ROCHESTER
ELR	HDR
STRUCTURE REF.	872A
MILEAGE	27 MILES, 01 CHAINS
OS GRID REF.	TQ 69466 73659

TO BE REPRODUCED IN COLOUR

A01	21/10/22	FORM A ISSUE	NM	DG	-
Rev	Date	Description of Revisions	Drawn	Chkd	Appr
Status					

FOR ACCEPTANCE

NetworkRail

TAZIKER
Infrastructure Access Engineering Industrial

Contractor(s)

ECSSL
Engineering Construction Services Limited

Brunel House
RTC Business Park
London Road
Derby DE24 8UP

Tel: +44 (0)784 282 6635
Fax: +44 (0)784 282 6635

Project

SHORNEMead LX FOOTBRIDGE

Drawing Title

GENERAL ARRANGEMENT
PLAN & ELEVATIONS

Designed	P. KUMARI	Signed		Date	21/10/22
Drawn	S. SINGH	Signed		Date	21/10/22
Checked	S. KUMAR	Signed		Date	21/10/22
Approved	D. GENT	Signed		Date	21/10/22

Scale(s)	AS SHOWN	ELR & Mileage	HDR 27m 01 CH
Alternative Reference	N/A	Sheet	1 of 1
Drawing Number	S2021-137-DRG-CIV-107	Revision	A01