


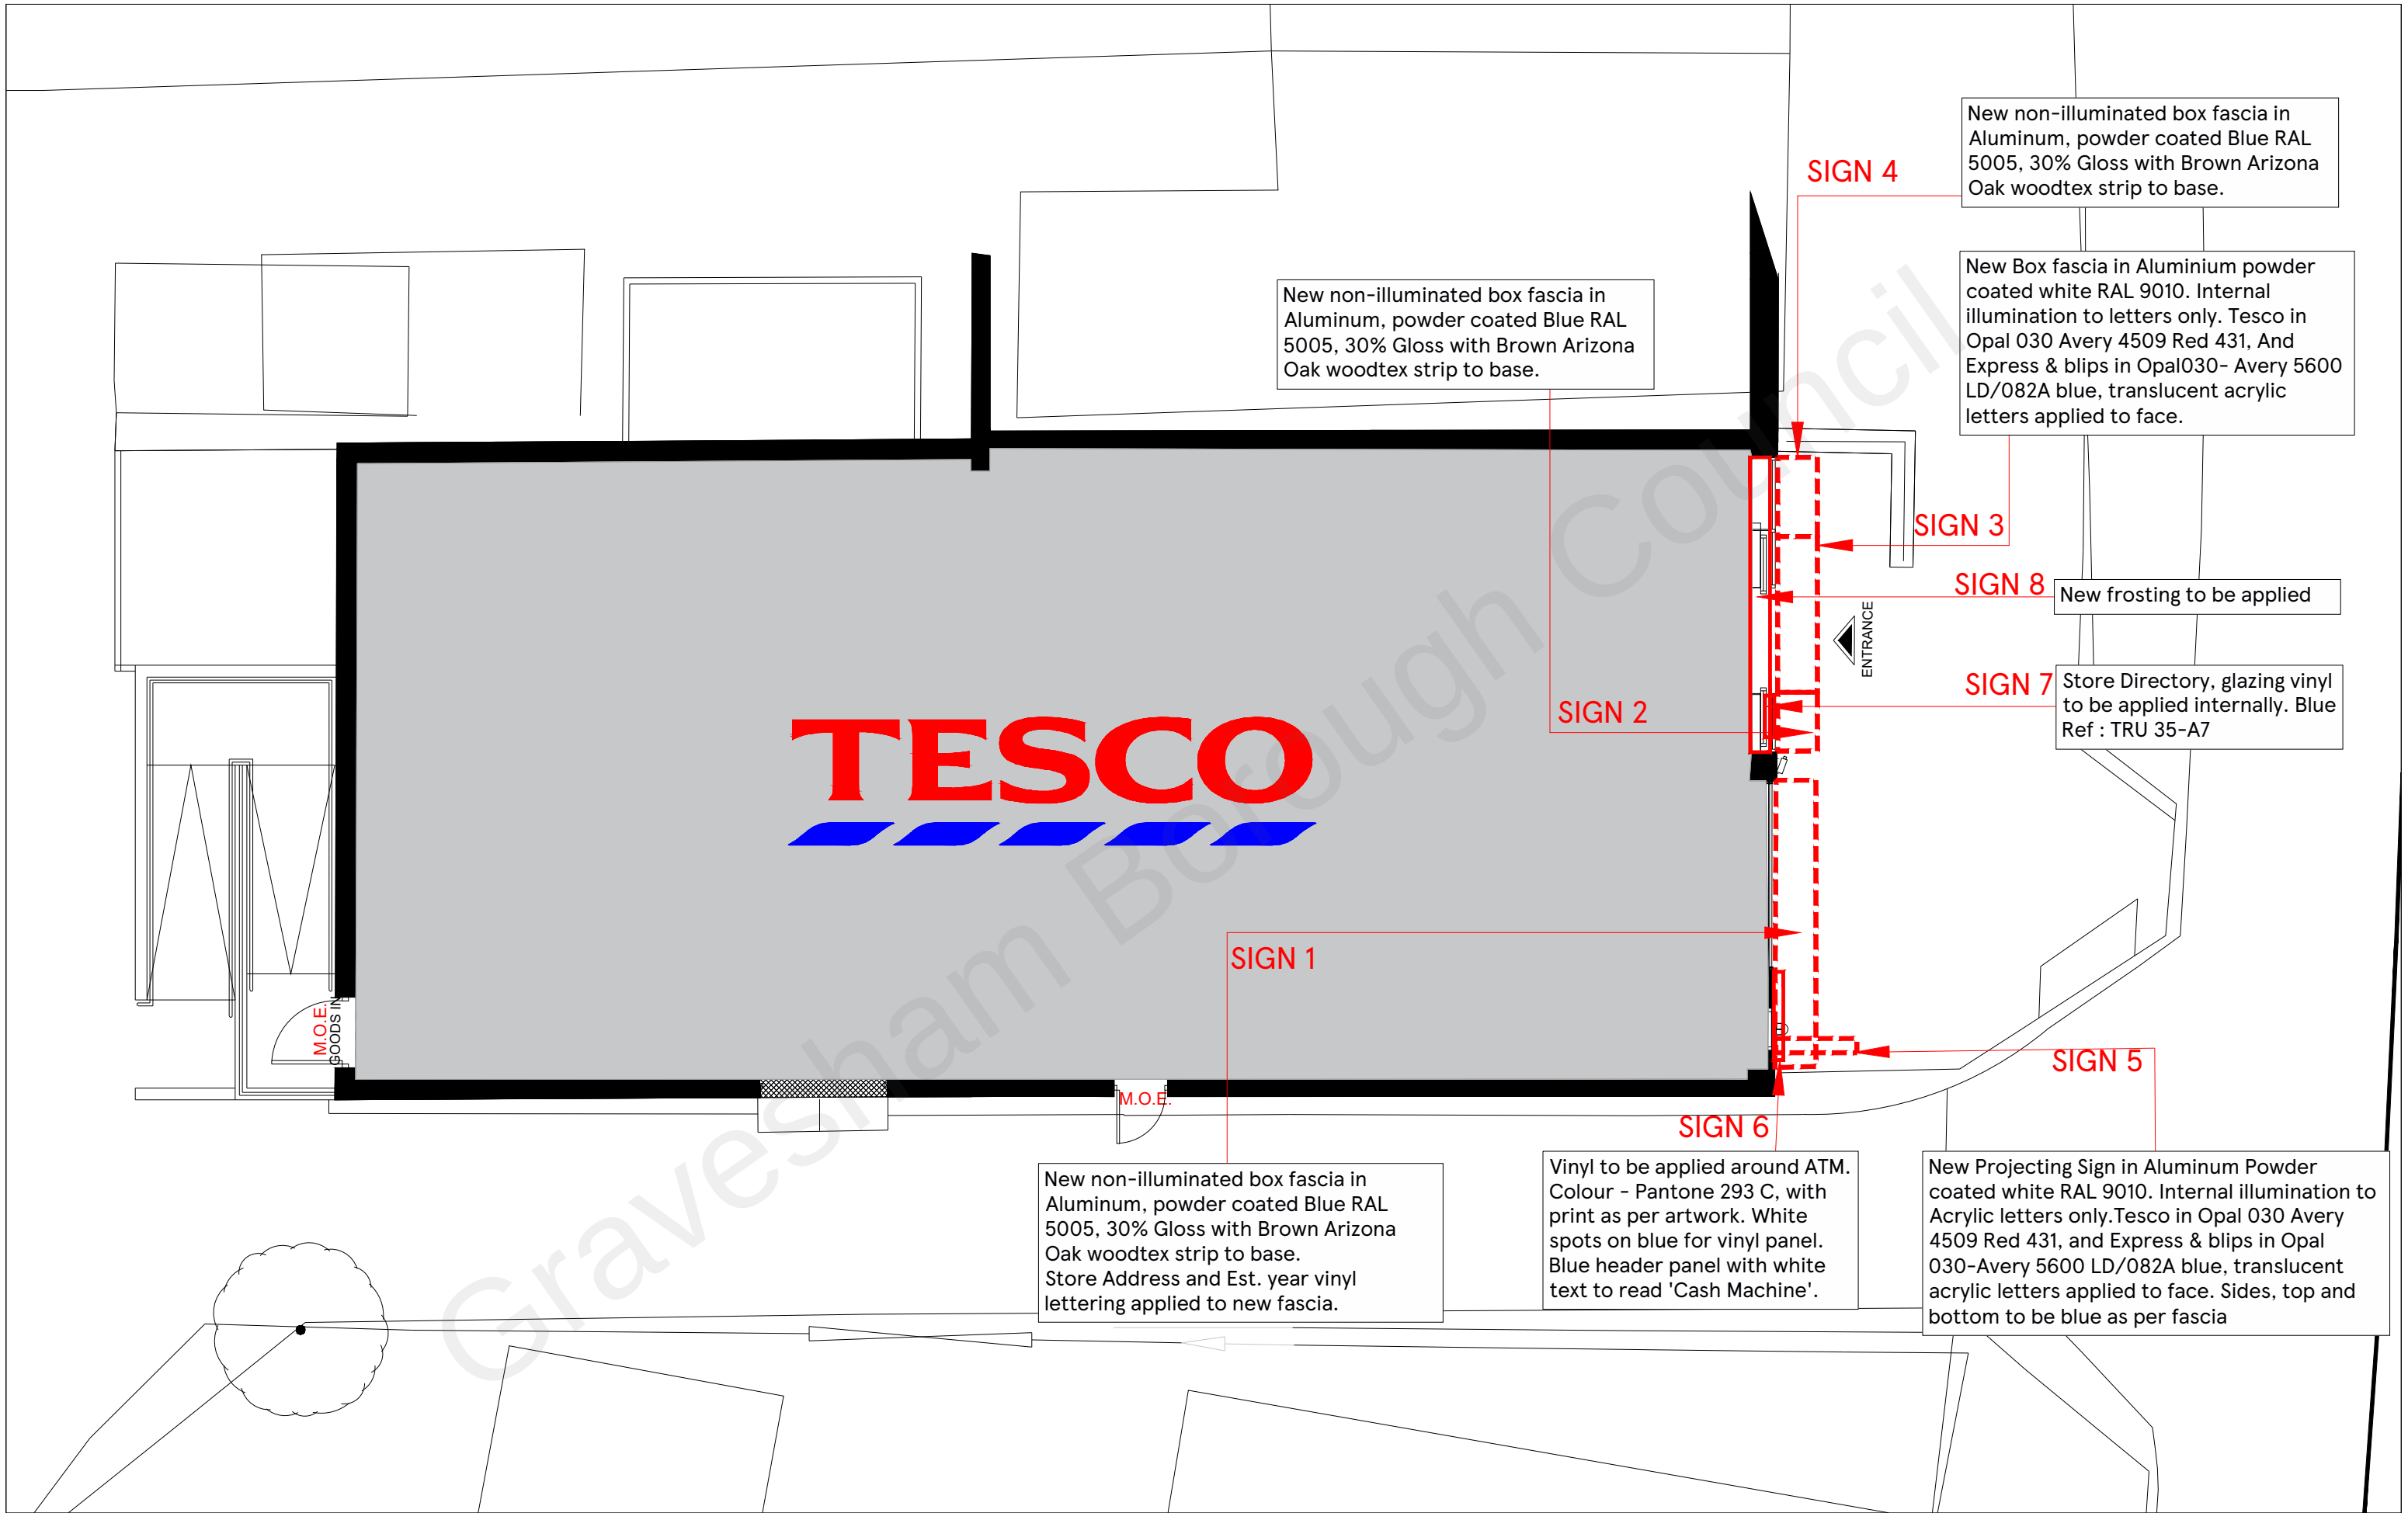

SCALE BAR 1:100 2m02m4m6m8m10m	N	DRAWING NO 02_4387_02C	STORE TYPE EXPRESS
		SCALE 1:100@A3	STORE NAME MEOPHAM
		DATE 08.11.2022	CONTENT PROPOSED PLAN
		CHECKED BY RITESH	

TESCO

FEASIBILITY PLANNING

STORE PLANNING DEPARTMENT

PROPERTY SERVICES

HIGHWOODS BUILDING, KESTRAL WAY

WELWYN GARDEN CITY, HERTFORDSHIRE, AL7 1GB UK

TELEPHONE : 01707 395150

THE COPYRIGHT AND ALL OTHER RIGHTS IN AND RELATING TO THIS PUBLICATION

BELONG TO AND ARE THE SOLE PROPERTY OF TESCO STORES LIMITED

ALL RIGHTS ARE RESERVED. NOTHING IN THIS PUBLICATION

PUBLICATION MAY BE REPRODUCED OR TRANSMITTED IN ANY FORM OR BY ANY

ELECTRONIC OR MECHANICAL, MEANS INCLUDING PHOTOCOPIING AND RECORDING

OR FROM ANY RETRIEVAL SYSTEM WITHOUT THE PRIOR WRITTEN LICENCE FROM THE

OWNER ©1997 TESCO STORES LIMITED