



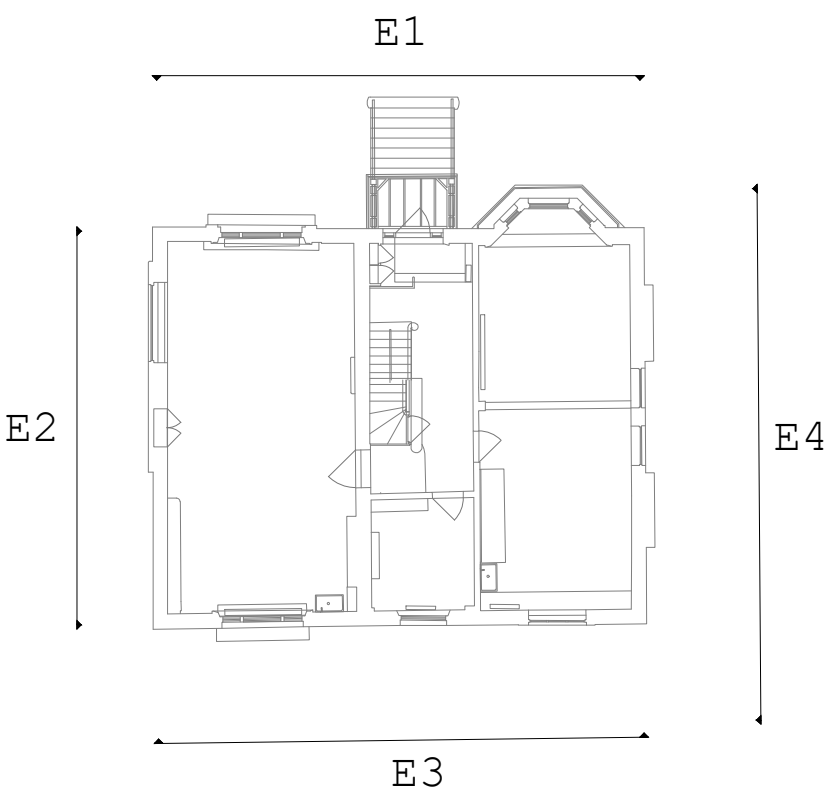


Proposed Elevations @1:100

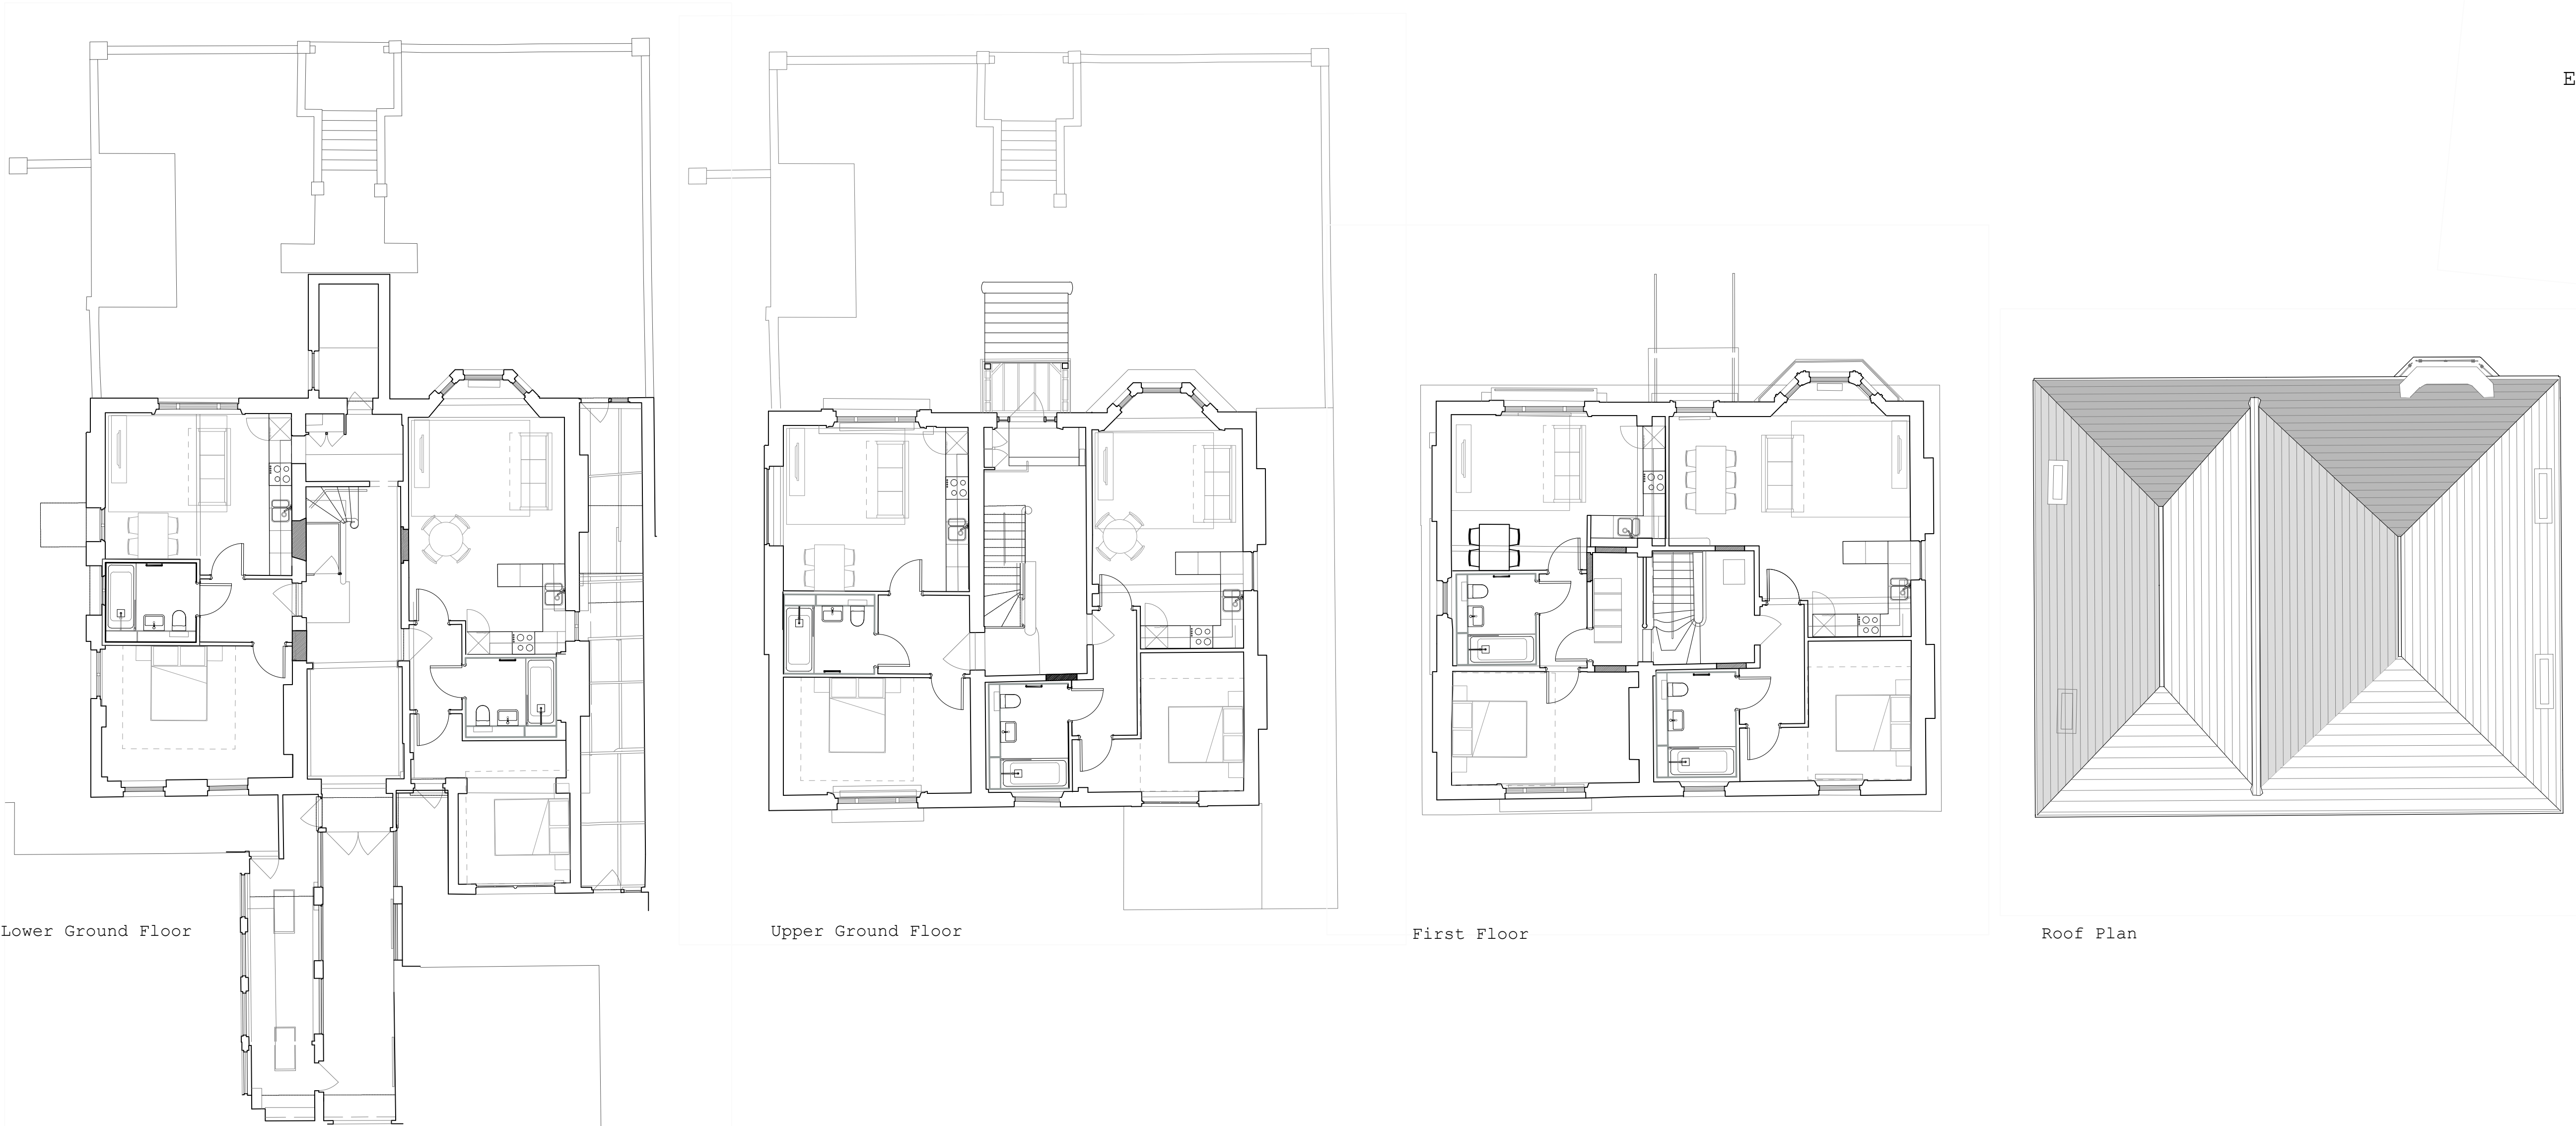

Key Plan @1:200

Proposed amendments to existing elevations shown clouded

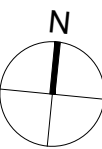

P0 Planning Submission
P1 Updated based on comments

JH 13/10/2023
SA 10/01/2024

Hollaway

London | 10A Acton Street | London | WC1X 9BP
T +44 (0) 20 7696 5425 | E london@hollawaystudio.co.uk | W www.hollawaystudio.co.uk

Kent | The Tramway Studios | Ramsgate Road | Hythe | Kent | CT21 3L
T +44 (0)1303 260 515 | E kent@hollawaystudio.co.uk | W www.hollawaystudio.co.uk

Project | St. Josephs
Old Road East

Client | Galliard Homes

Title | Proposed Conversion Flats

Status | Planning

Scale@A1 | 1:100 Date | July 2023 Drawn | SA Chk'd | MP

Project Number
22.112
Bim Number

Drawing Number
070

Revision
P1

Proposed Plans @1:100

