


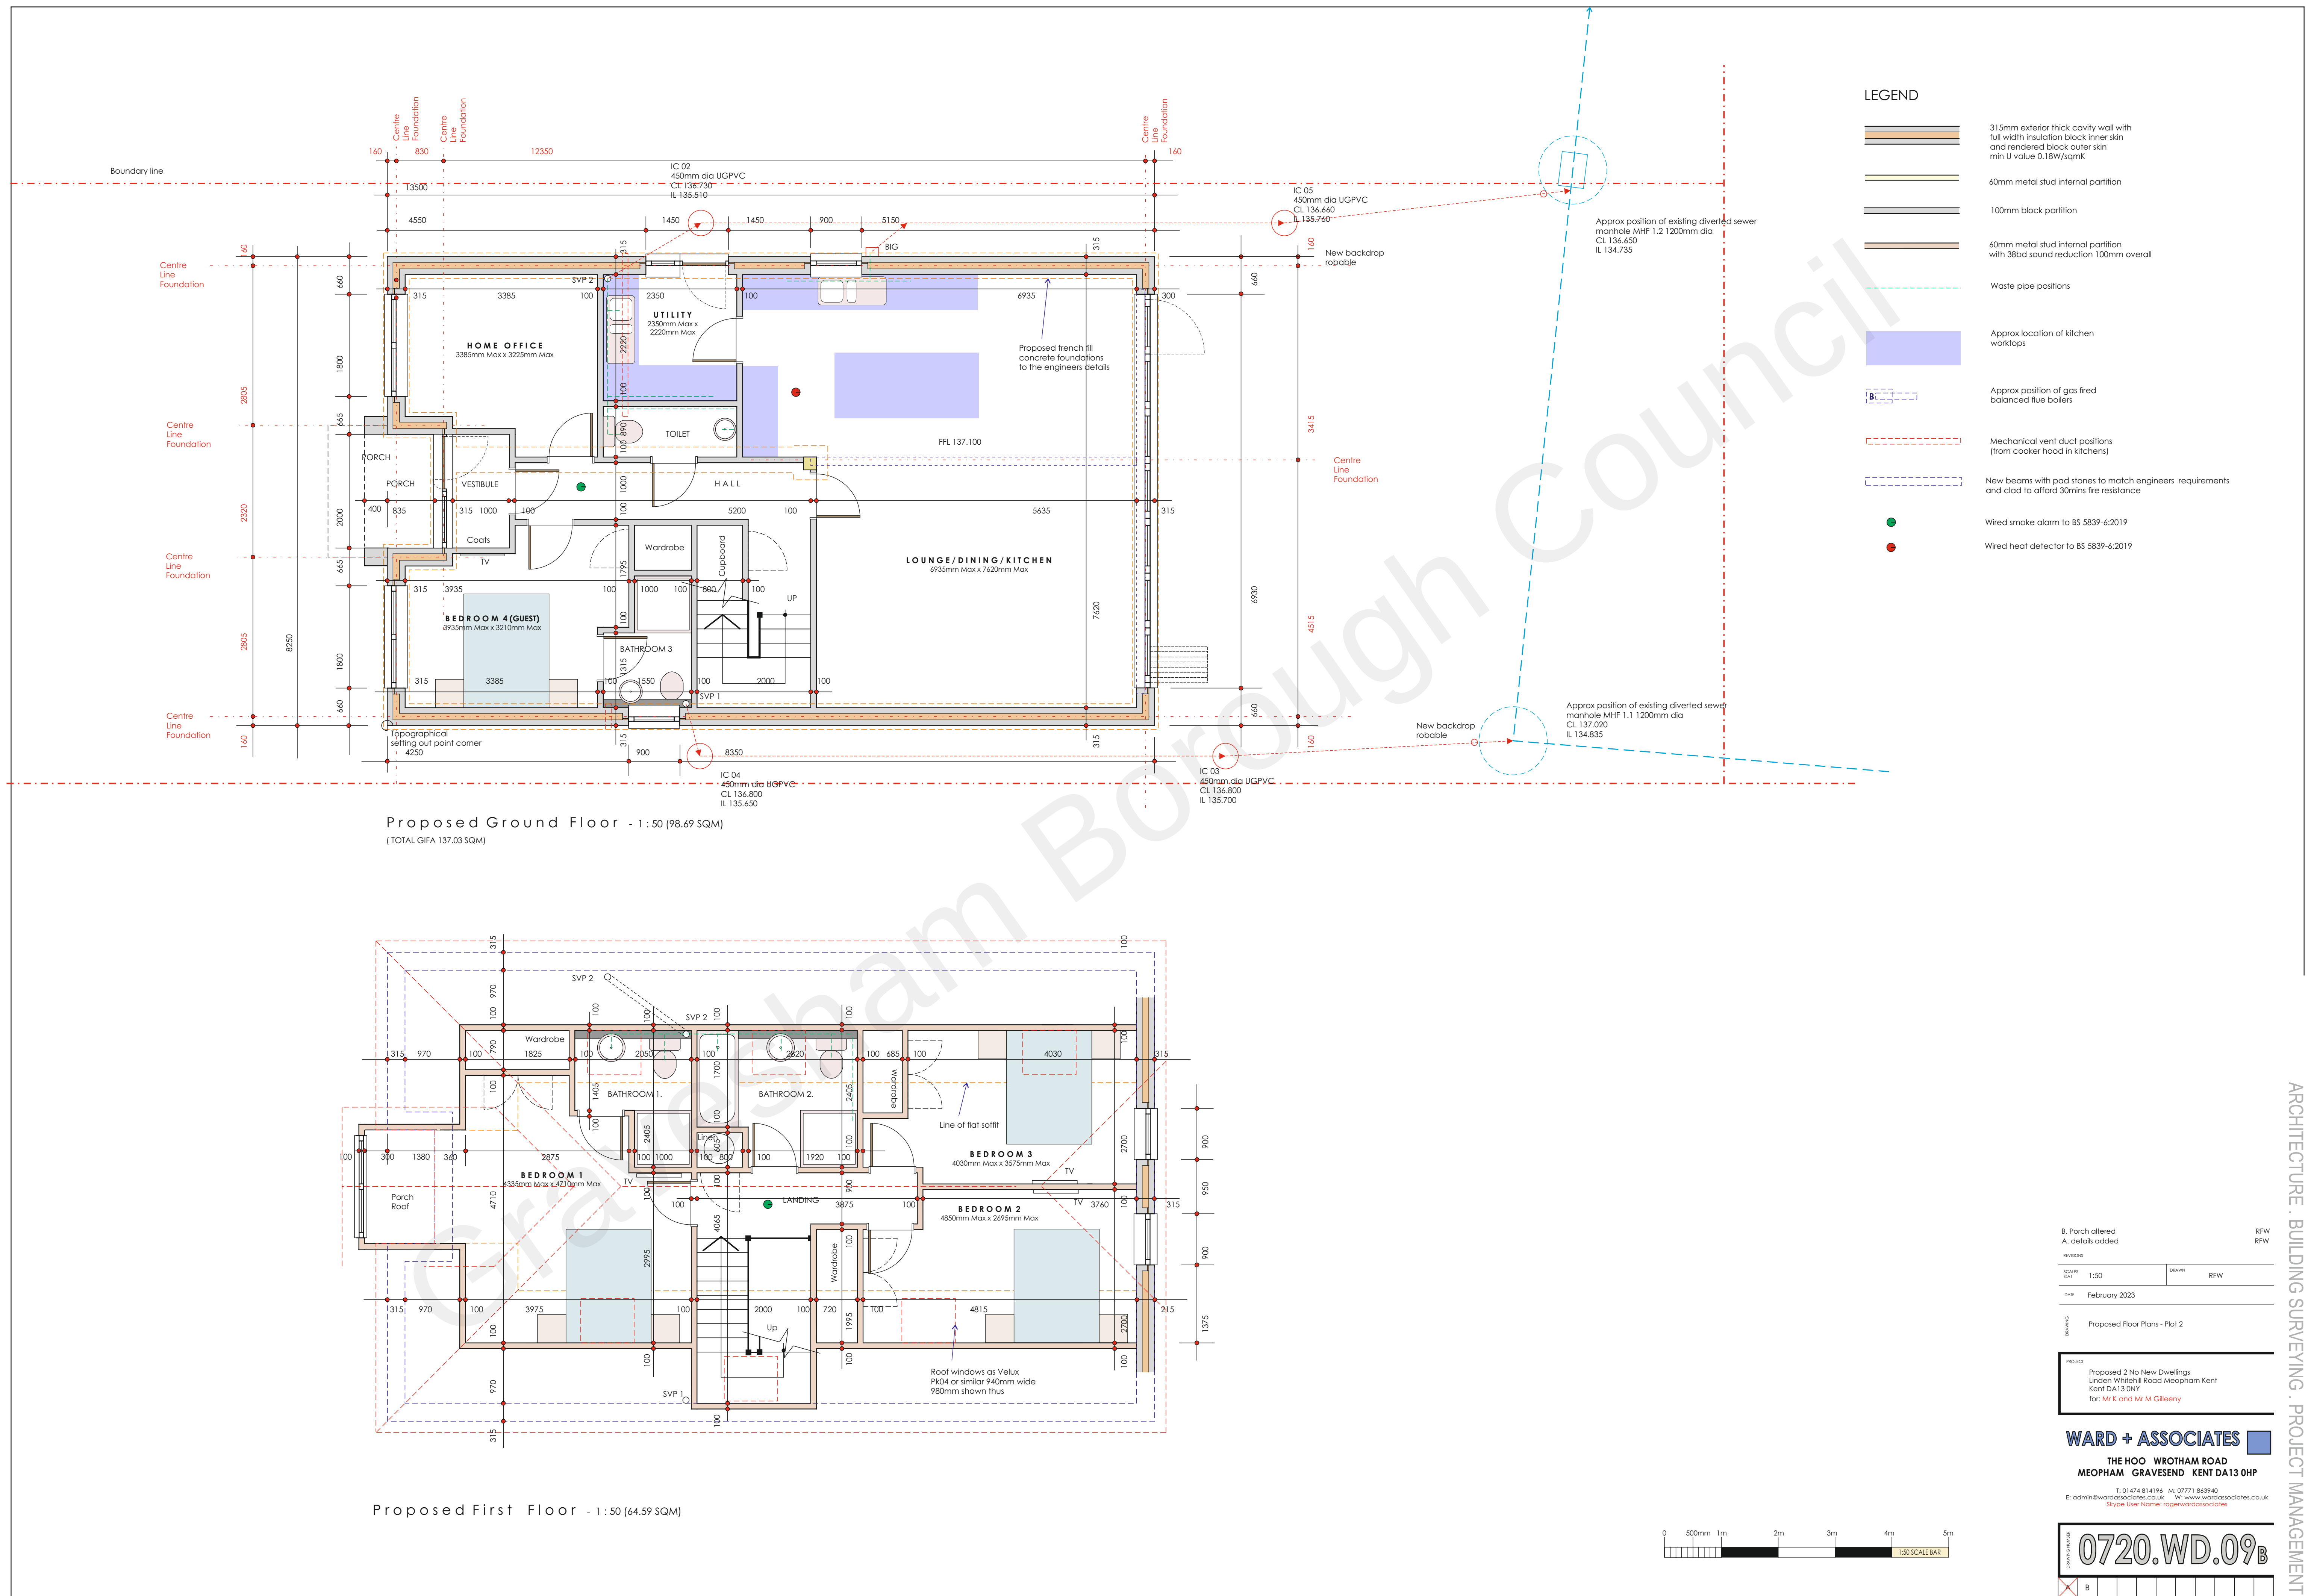

LEGEND

- 315mm exterior thick cavity wall with full width insulation block inner skin and rendered block outer skin min U value 0.18W/sqmK
- 60mm metal stud internal partition
- 100mm block partition
- 60mm metal stud internal partition with 38db sound reduction 100mm overall
- Waste pipe positions
- Approx location of kitchen worktops
- Approx position of gas fired balanced flue boilers
- Mechanical vent duct positions (from cooker hood in kitchens)
- New beams with pad stones to match engineers requirements and clad to afford 30mins fire resistance
- Wired smoke alarm to BS 5839-6:2019
- Wired heat detector to BS 5839-6:2019

B. Porch altered A. details added		RFW
REVISIONS		RFW
SCALE	1:50	DATE
February 2023		

Proposed Floor Plans - Plot 2

PROJECT
Proposed 2 No New Dwellings
Linden Whitehill Road Meopham Kent
DA13 0NY
for: Mr K and Mr M Gilleen

WARD + ASSOCIATES
THE HOO WROTHAM ROAD
MEOPHAM GRAVESEND KENT DA13 0HP
T: 01474 814196 M: 07771 863940
E: admin@wardassociates.co.uk W: www.wardassociates.co.uk
Skype User Name: ragerwardassociates

0720.WD.09B

