


NOTE
THIS DRAWING IS THE COPYRIGHT OF BARRON EDWARDS ARCHITECTS LTD AND MAY NOT BE COPIED, ALTERED OR REPRODUCED IN ANY FORM, OR PASSED TO A THIRD PARTY WITHOUT THE WRITTEN CONSENT OF BARRON EDWARDS ARCHITECTS LTD. DIMENSIONS SHOULD BE CHECKED AND VERIFIED ON SITE AND ANY DISCREPANCIES SHOULD BE REPORTED TO THE ARCHITECT. USE FIGURED DIMENSIONS ONLY. *IF IN DOUBT ASK FOR CONFIRMATION.*

BREWHOUSE YARD

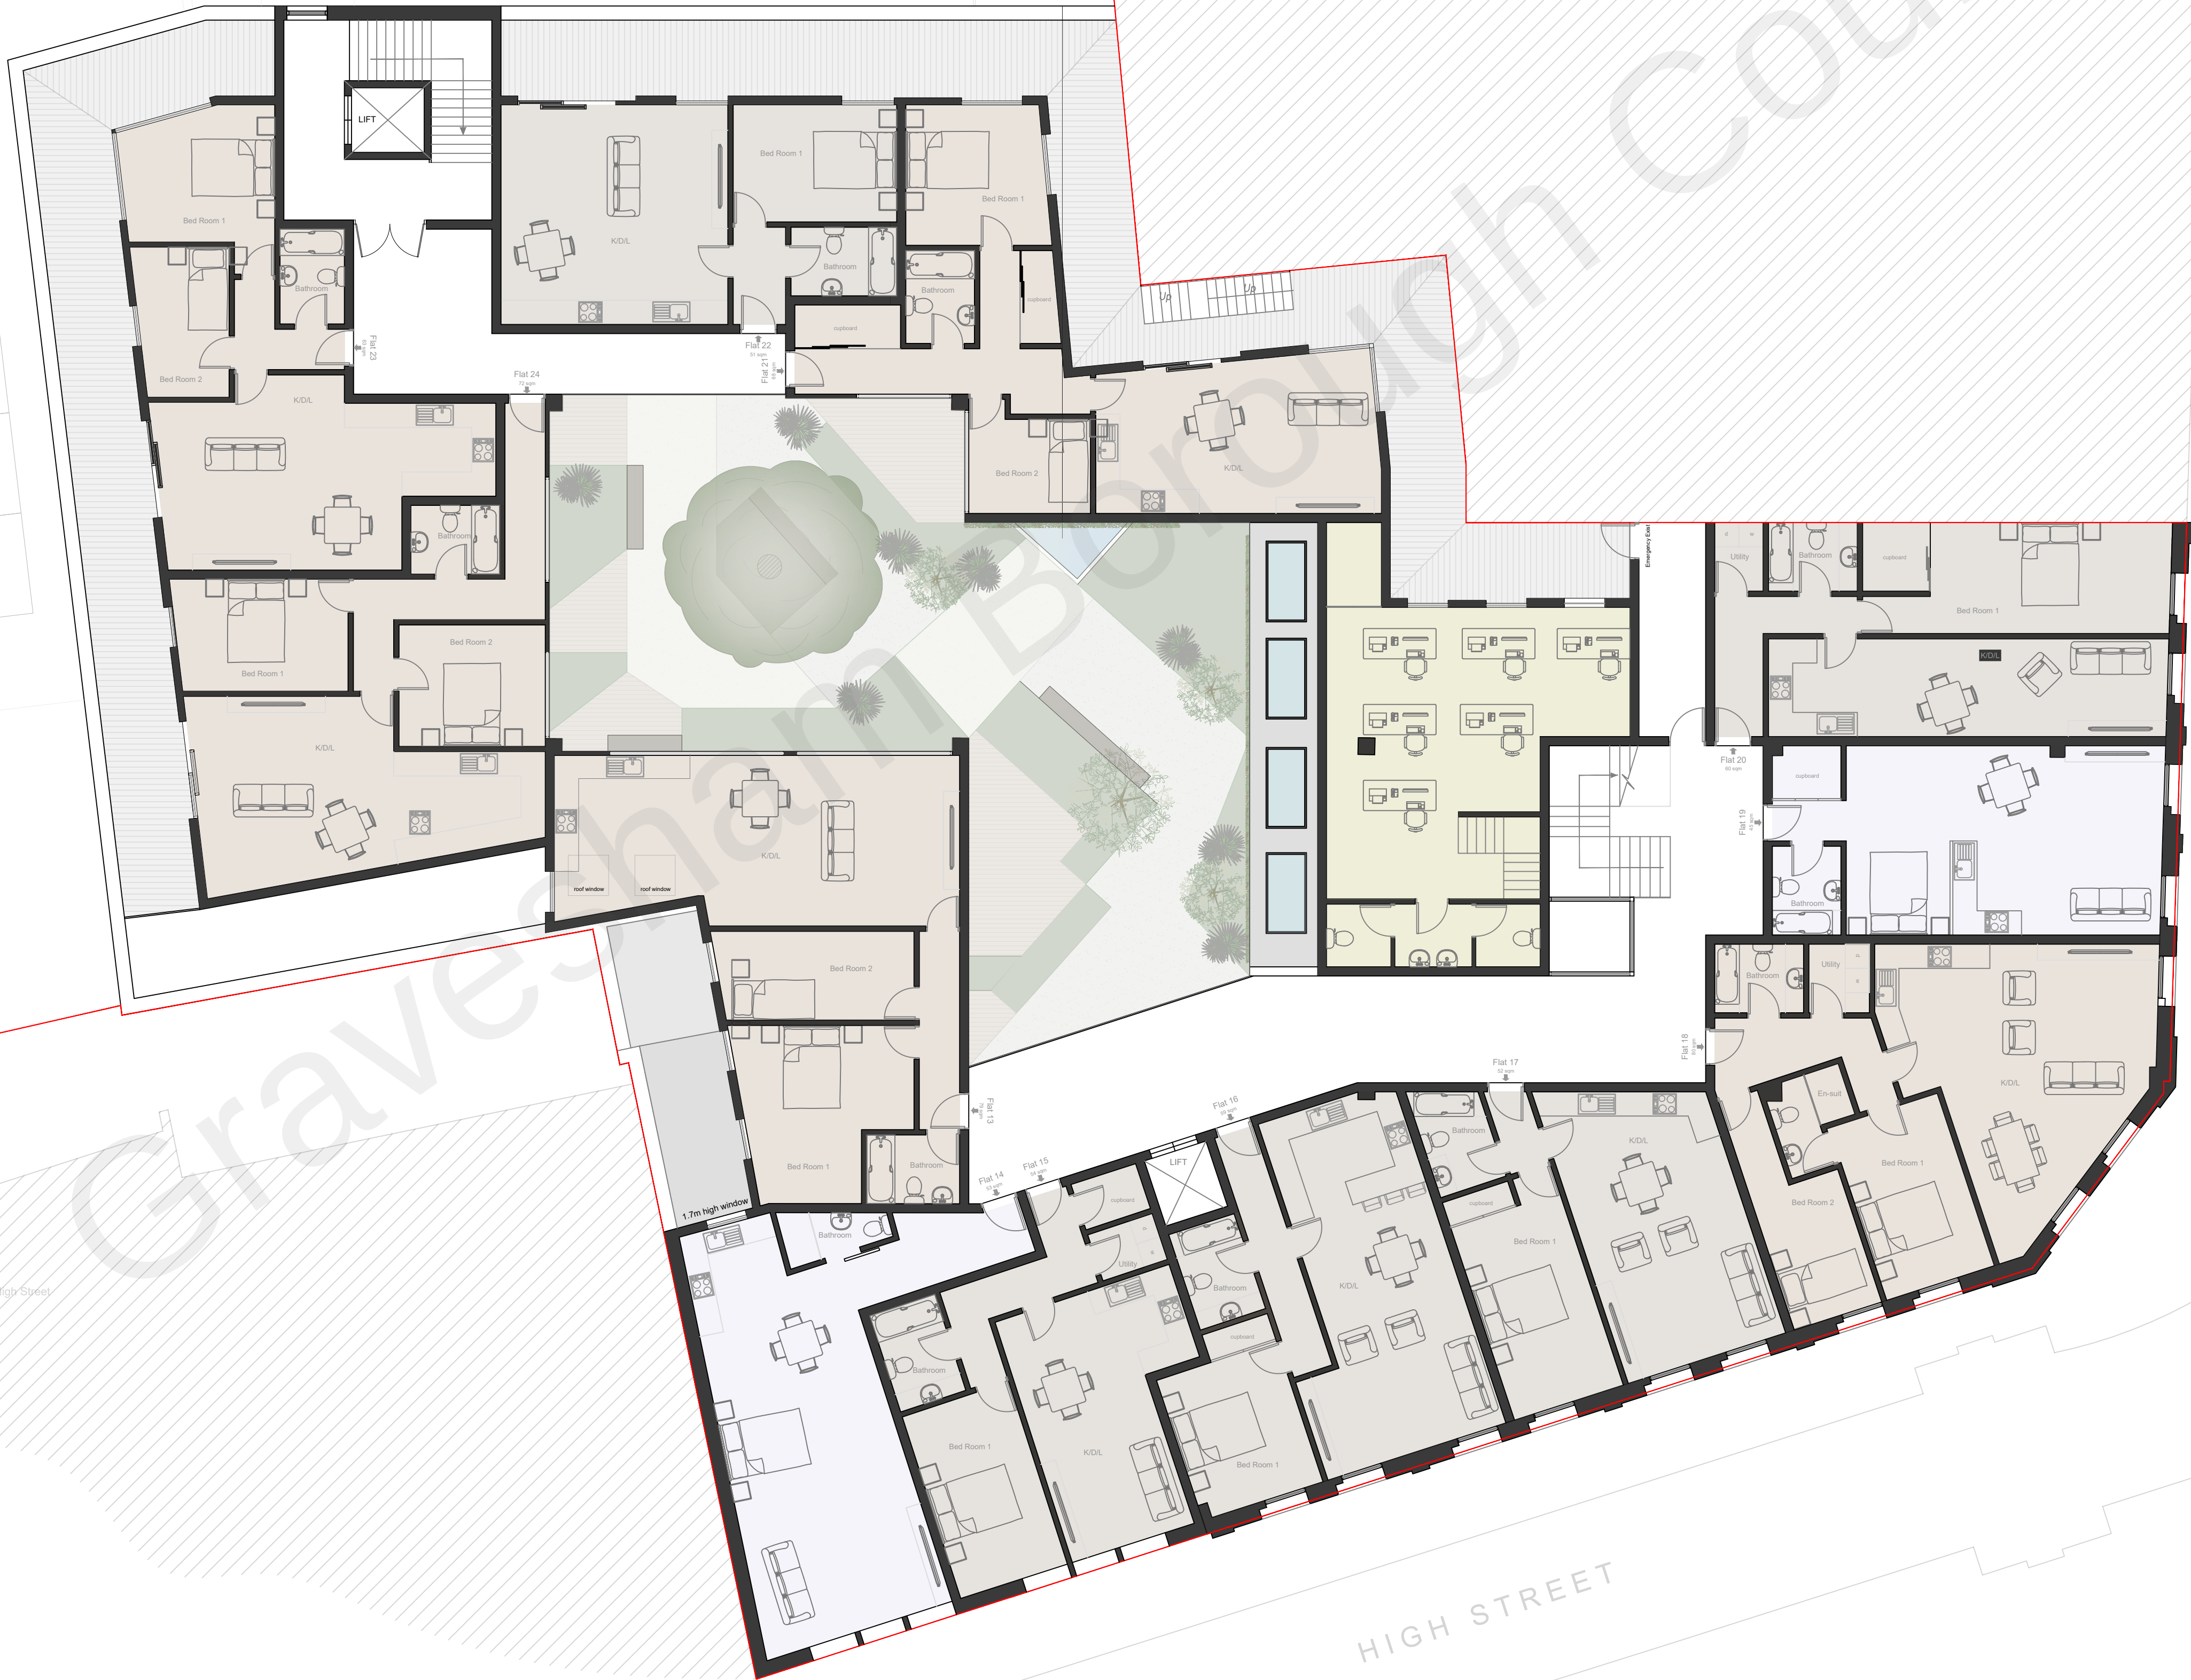

REV.	DESCRIPTION	DRAWN	DATE
------	-------------	-------	------

REVISIONS

PLANNING

SITE ADDRESS

I-2 KING STREET
GRAVESEND
KENT
DA12 2EB

CLIENT

I-2 KING STREET
GRAVESEND
KENT
DA12 2EB

SCALE
I-100

SHEET SIZE
A1

DRAWN
SR

DATE
23-09-21

DRAWING TITLE
PROPOSED SECOND FLOOR

DRAWING NUMBER
KS1/2-A-P6

REVISION
-



39 Wrotham Road,
Gravesend, Kent DA11 0PN

t: 01474 247787

http://barronedwards.co.uk

info@barronedwards.co.uk

HIGH STREET