
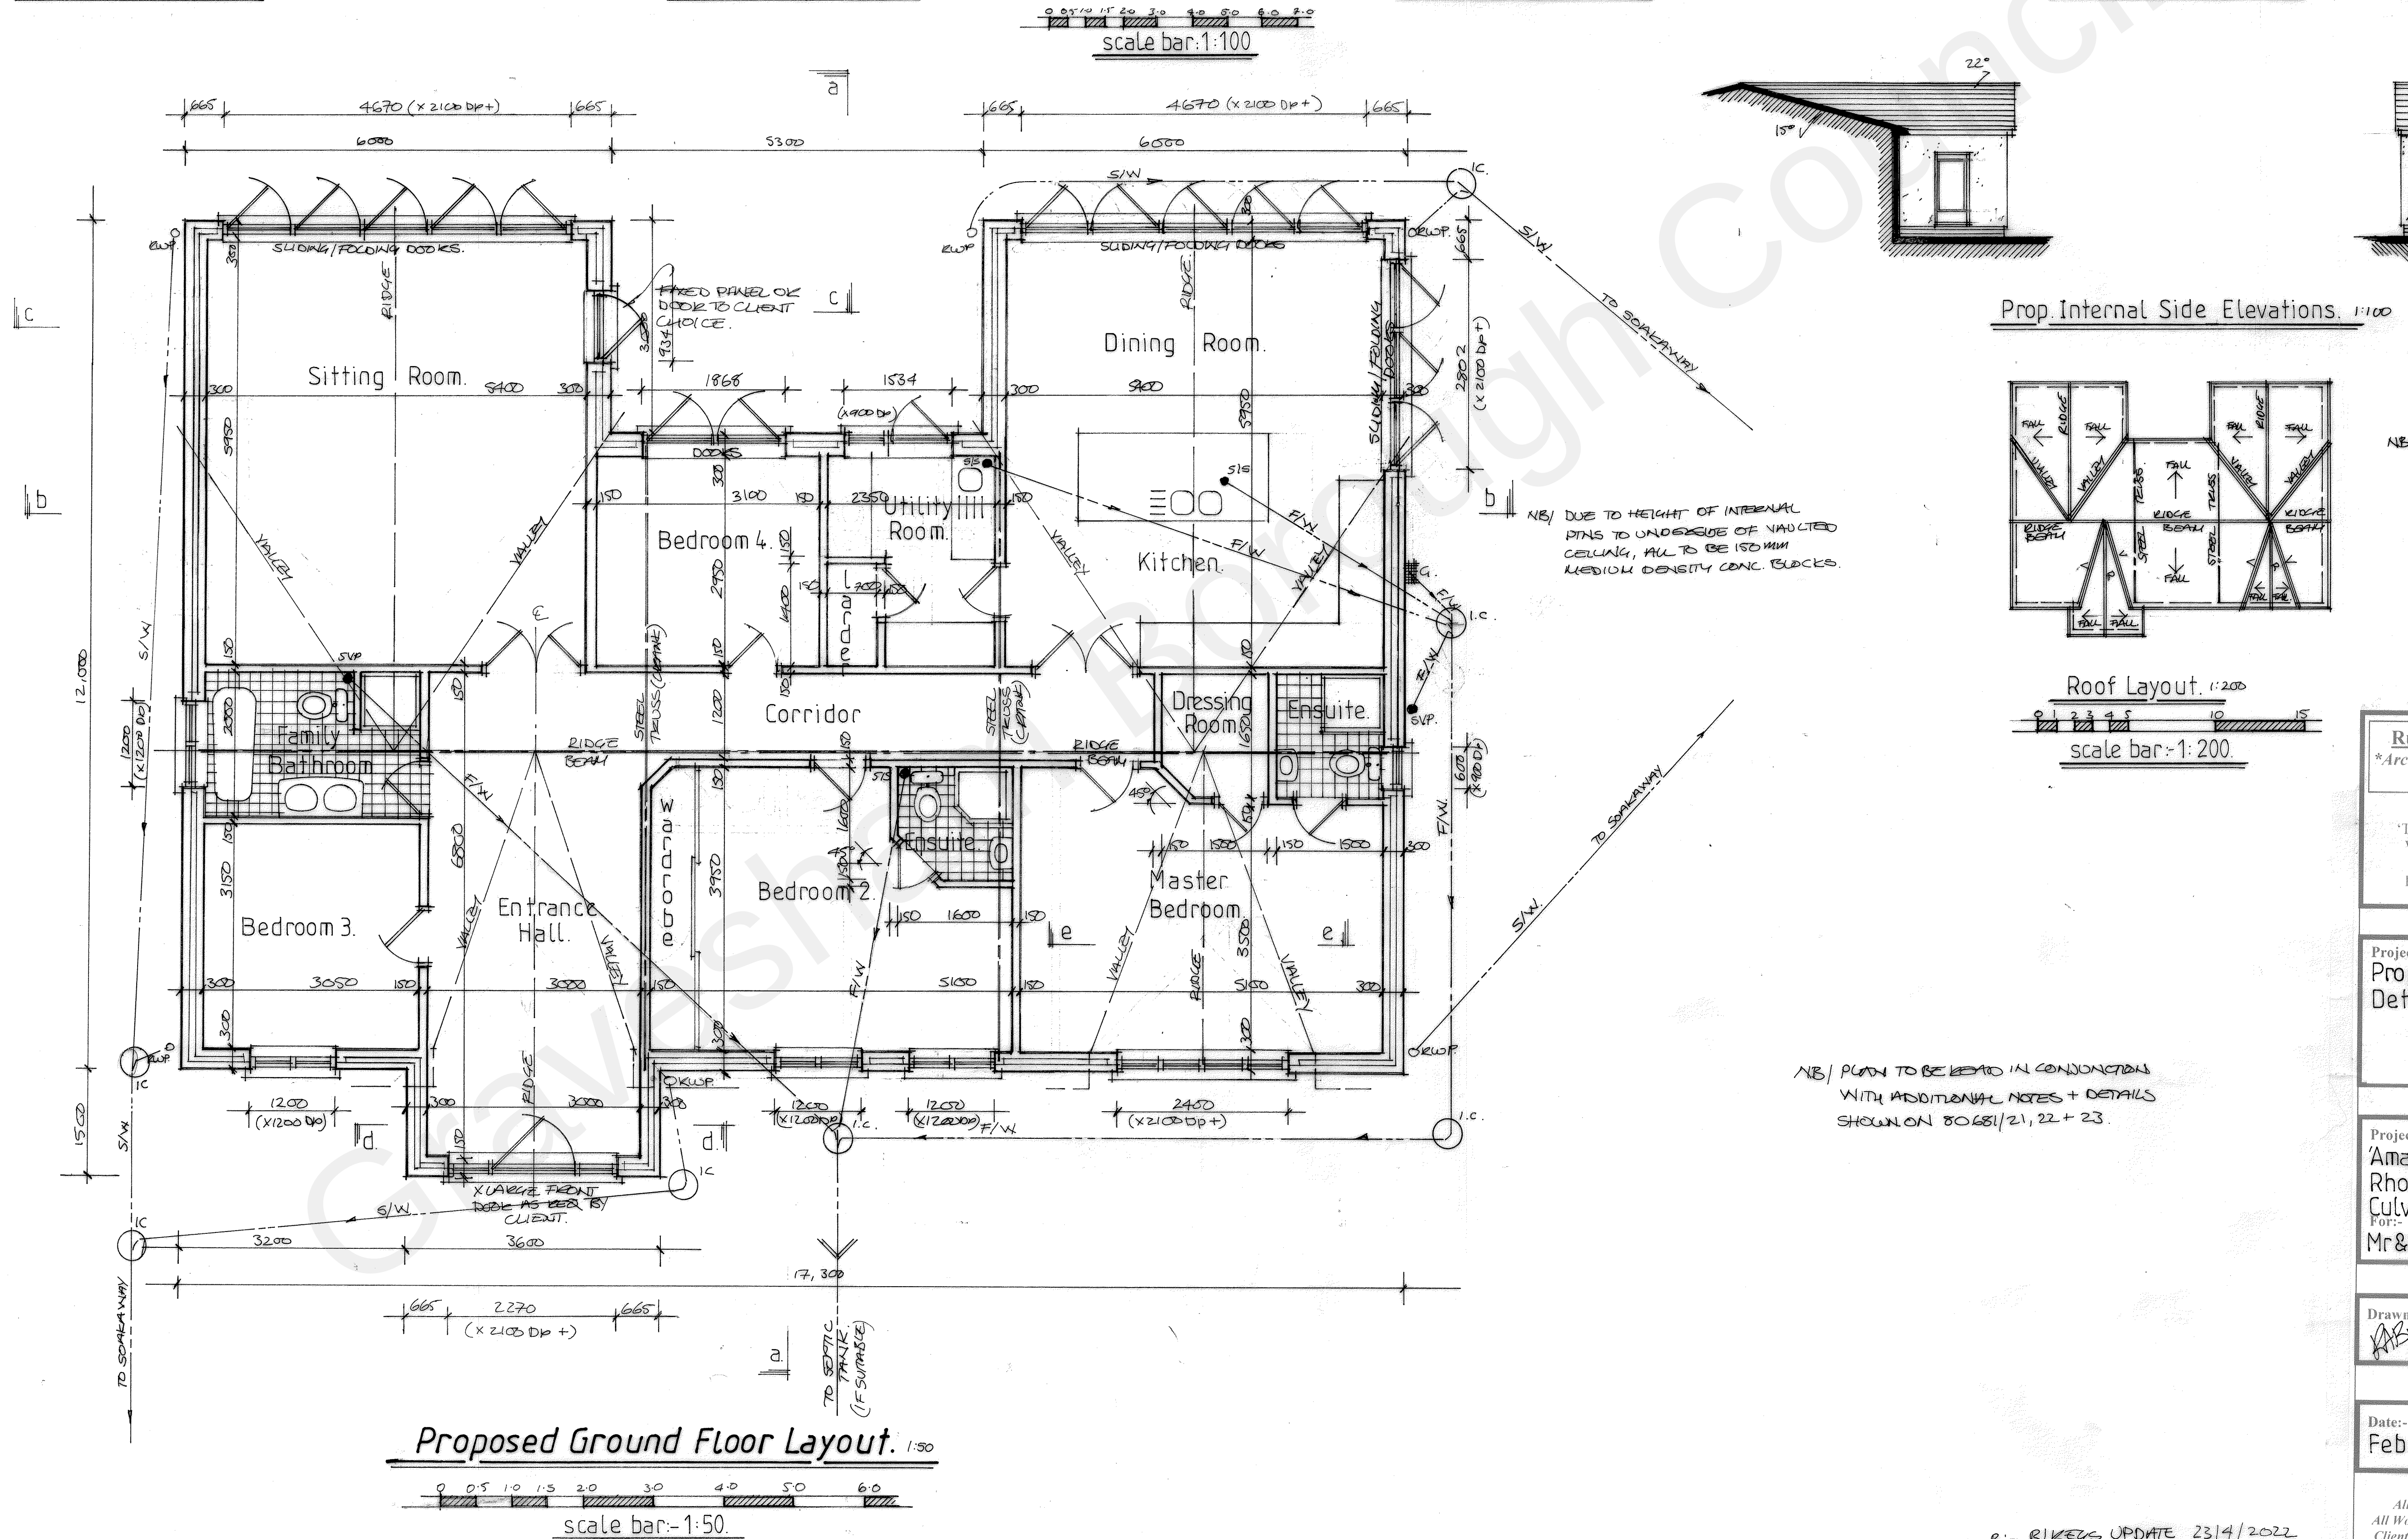


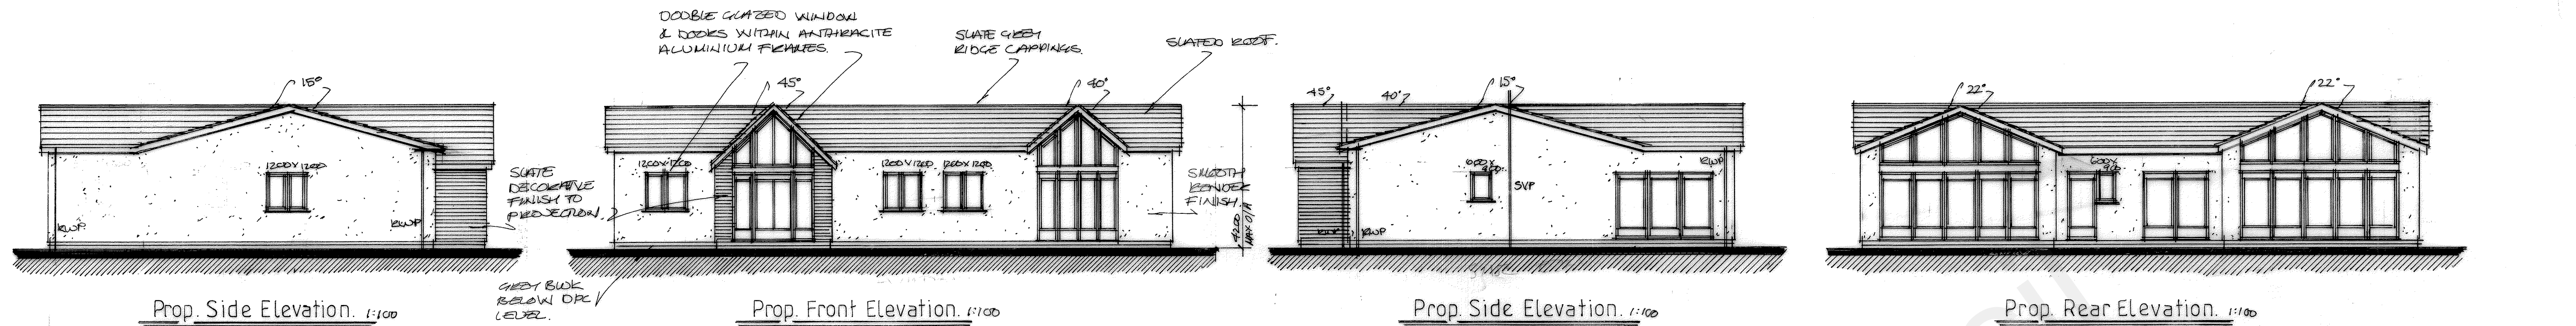

NB/ 'FOOT PRINT' OF DWELLING & SITING AS ORIGINAL. AMENDMENTS TO LAYOUT & ELEVATIONAL TREATMENT ONLY.

NB/ DUE TO HEIGHT OF INTERNAL PINS TO UNDERSIDE OF NAVIGATED CEILING, ALL TO BE 150MM MEDIUM DENSITY CONC. BLOCKS.

NB/ PLAN TO BE REVISIT IN CONNECTION WITH ADDITIONAL NOTES + DETAILS SHOWN ON 80681/21, 22 + 23.

Russell A Broad & Associates.
*Architecture*Surveying*Supervision*
approved designs since 1986.

The Architectural Design Studio.
The Old Cycle Shop, 200 High Street,
Wickham Market, Suffolk IP13 0RF.
Mobile: 07931 150805.
Email: RussellBroad1986@gmail.com

Project:-
Proposed Four Bedroom Detached Dwelling.

Project Address:-
**'Amankila',
Rhododendron Avenue,
Culverstone, Meopham, Kent.
Mr & Mrs. Scarth. DA13 0TT.**

Drawn:-
AB

Submitted:-

Approved:-

Date:-
Feb. 2022

Scale:-
1:50, 1:100.

Do Not Scale From Drawing.
All Dimensions are to be Checked on Site.
All Works to Relevant Codes of Practice & B.S.'s.
Client and Contractor to ensure compliance with
C.D.M., Health & Safety Regulations & Party Wall
Agreement Act where applicable.

Project Ref:-
80681

Drawing Number:-
20.

Rev
C

REV. B:- B/KEYS UPDATE 23/4/2022
REV. P:- CHIMNEY REMOVED 21/4/2022
REV. A:- PLAN COMPLETED 25/2/2022