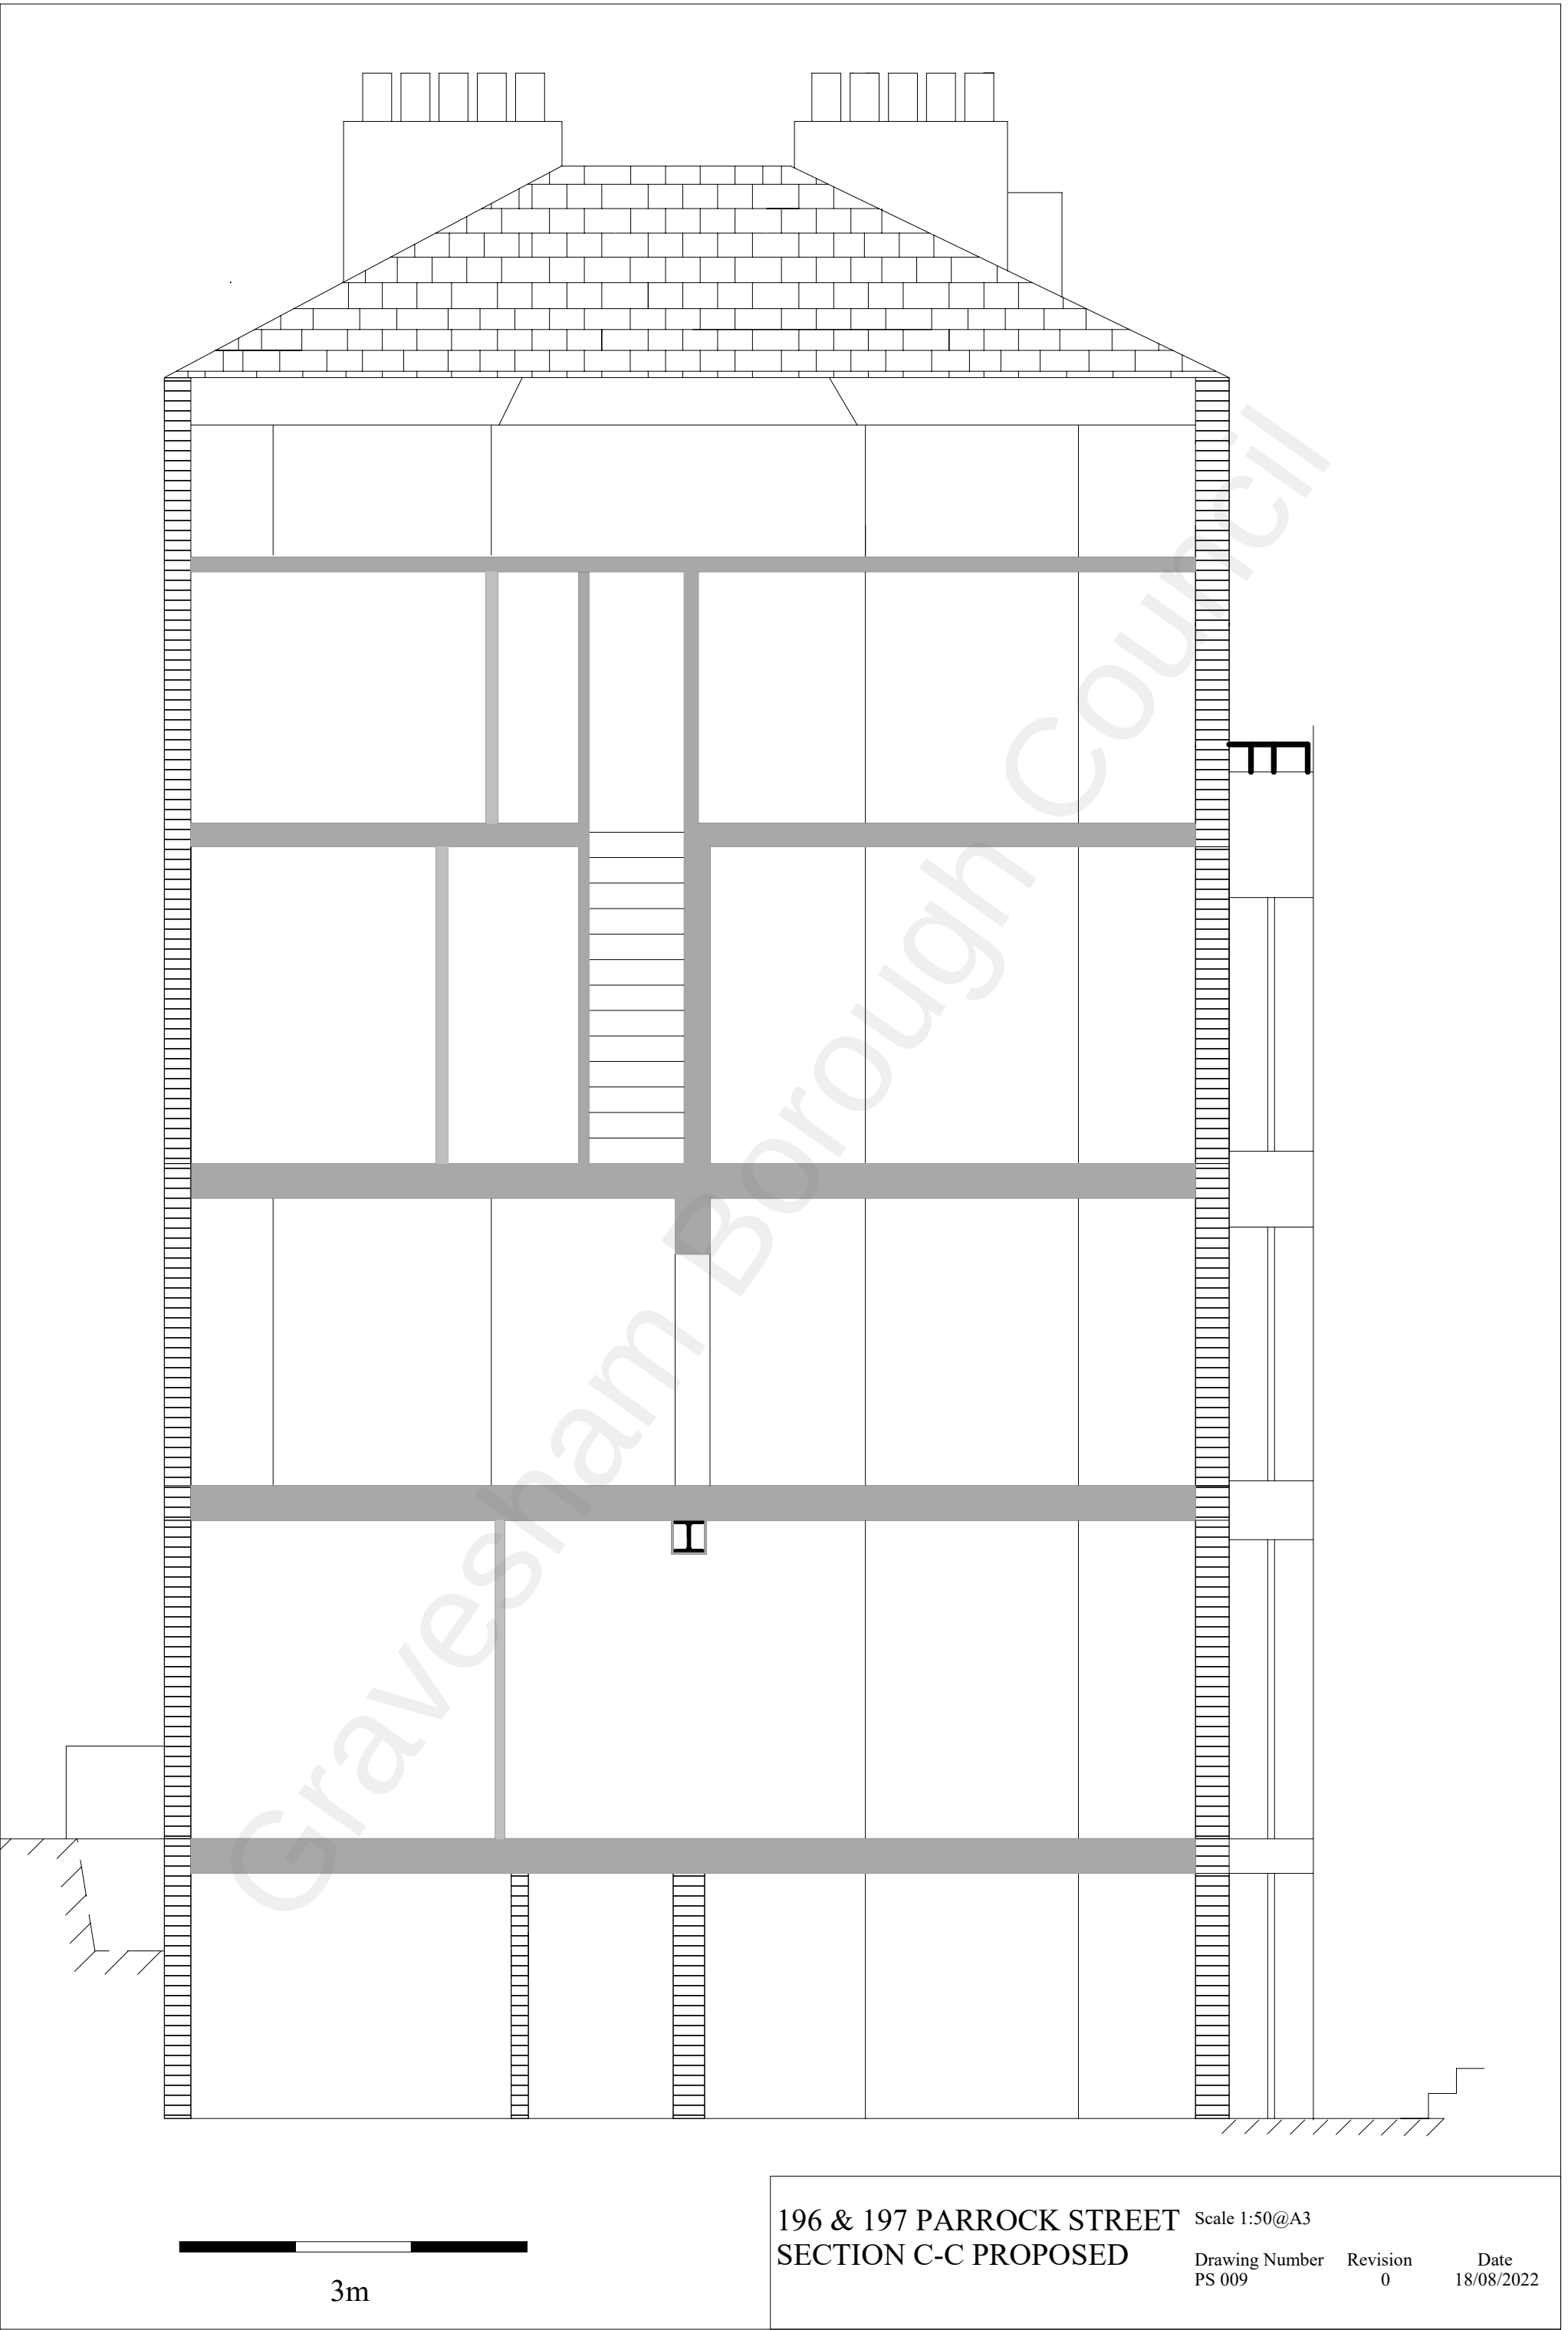


3m

196 & 197 PARROCK STREET
SECTION C-C PROPOSED

Scale 1:50@A3

Drawing Number
PS 009

Revision
0

Date
18/08/2022