

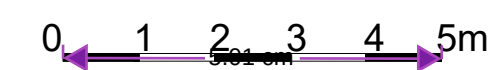


EXISTING SECTION THROUGH EXTENTION AND ELEVATION 3
1:100

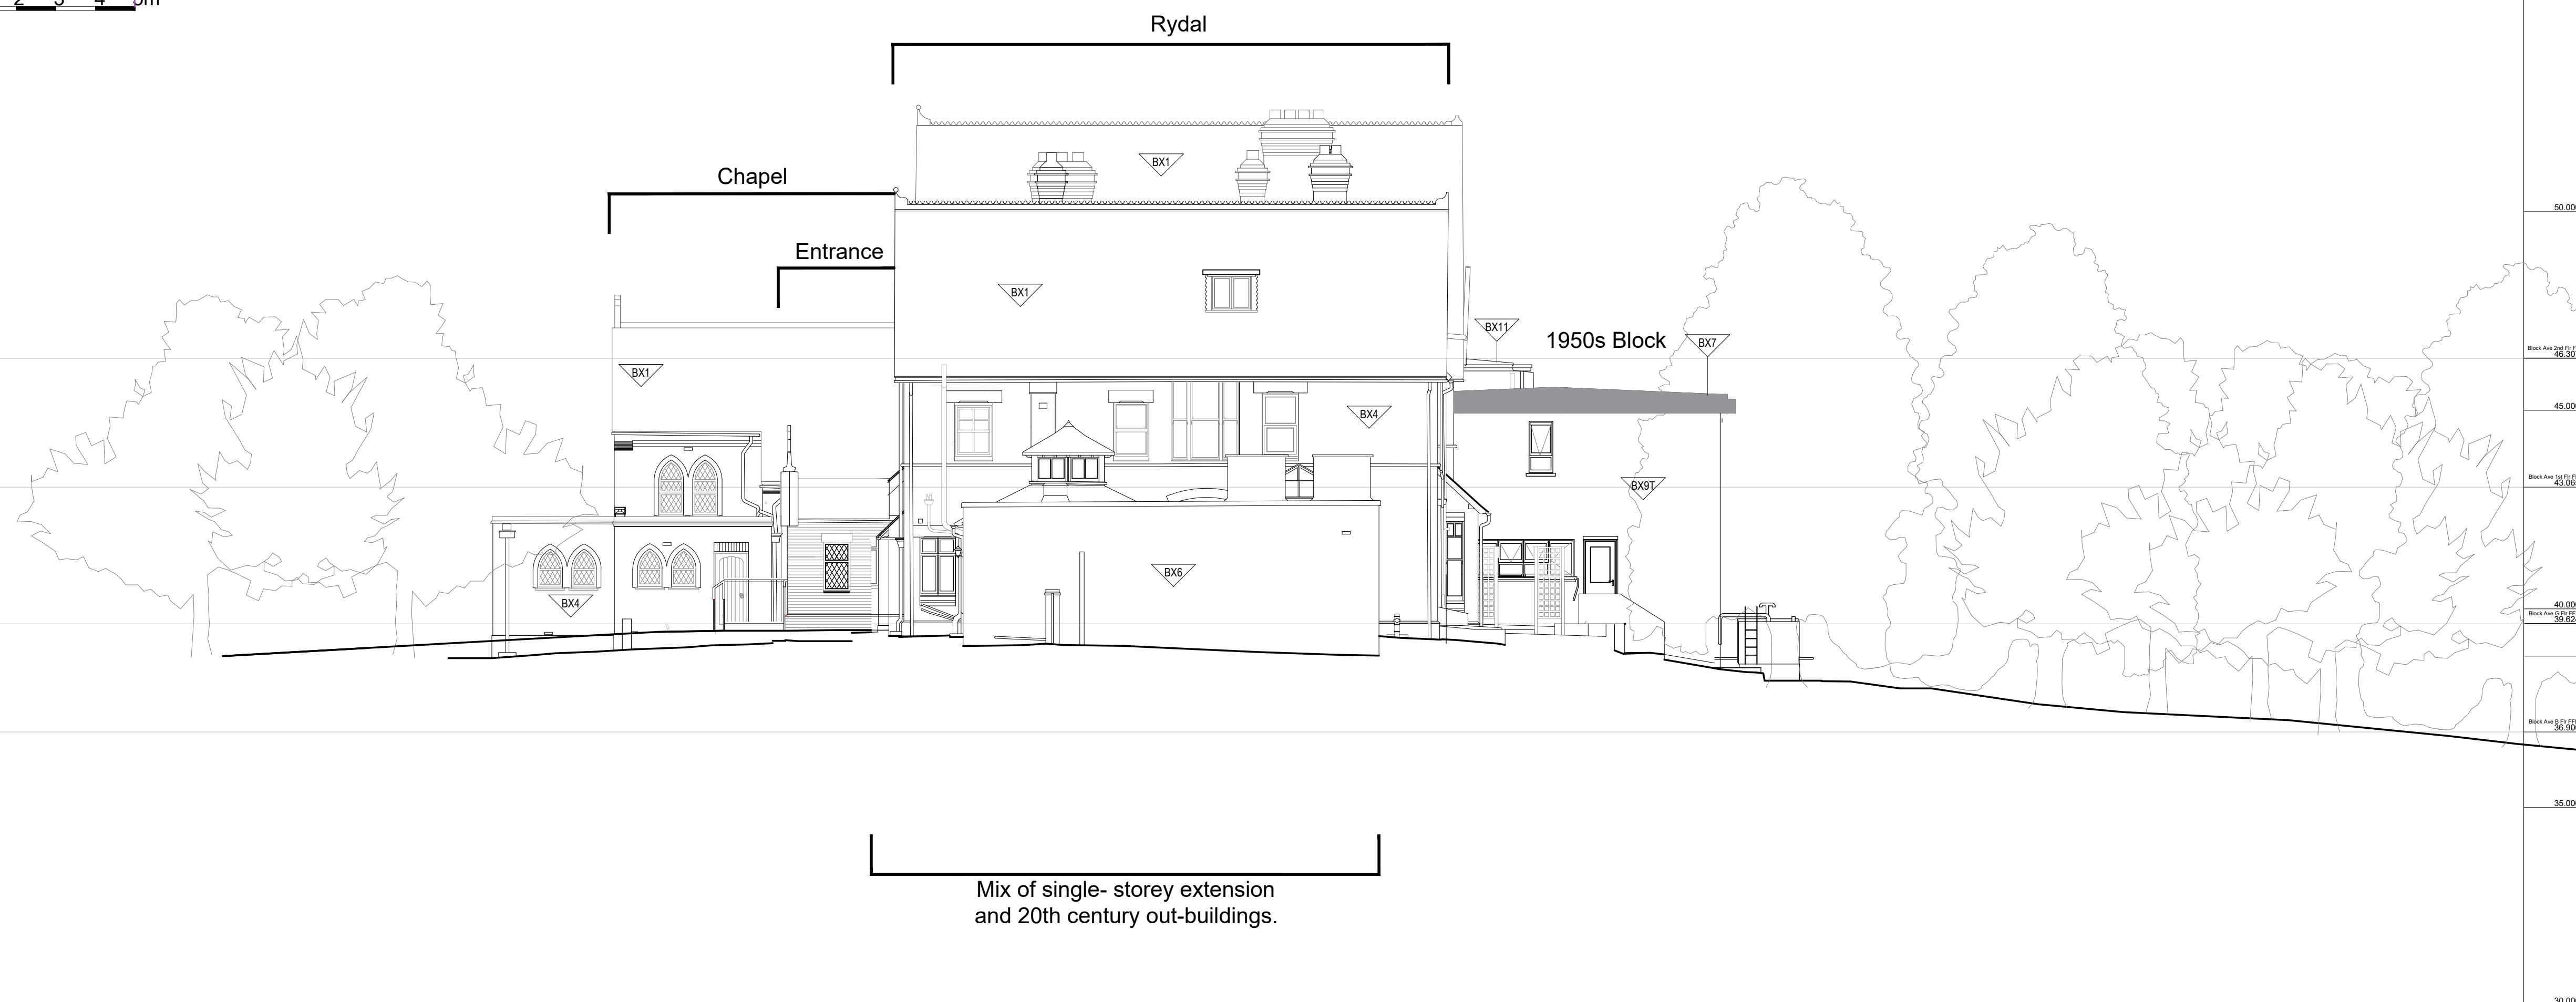

Mix of single- storey extension and 20th century out-buildings.

1:100

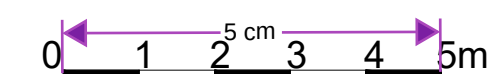

Mix of single- storey extension and 20th century out-buildings.

NOTES

EXISTING BUILDING ELEMENT KEY

- | | |
|---|---|
|  | BX1 - Clay tiled roof |
|  | BX2 - Vertical hung clay roof tiles, including rows of plain hanging tiles and rows of fishtail hanging tiles |
|  | BX3 - Valley gutter outlet |
|  | BX4 - Red stock brick |
|  | BX5 - Mix of single-glazed timber windows, single-glazed Crittall windows and double-glazed uPVC windows |
|  | BX6 - Painted cement render |
|  | BX7 - Bitumen flat roof |
|  | BX8 - Single-ply EPDM roof |
|  | BX9T - Insulated render in terracotta colour |
|  | BX9W - Insulated render in white |
|  | BX10 - Double-glazed aluminium windows & doors |
|  | BX11 - Double-glazed aluminium rooftop |

Rev.	Date	By	Notes
Copyright Clay Architecture Ltd			
All dimensions are to be verified by the contractor before commencing work			
Project			
CONVENT OF MERCY, GRAVESEND			
HILLSIDE & RYDAL PROPOSED CHANGE OF USE			
Client			
SISTERS OF MERCY			
clay architecture			
Great Lines Studios, Marlborough Road, Gillingham, Kent ME7 5HB			
T: 01634 573 017			
www.clayarchitecture.com			
E: design@clayarchitects.com			

clay architecture

Great Lines Studios, Marlborough Road, Gillingham, Kent ME7 5HB
T: 01634 573 017
www.clayarchitecture.com
E: design@clayarchitects.com

Title	Scale	1:100
EXISTING SECTION THROUGH EXTENTION AND ELEVATION 3	@ A1 size	
	Date	03/10/2024
Drawing No.	Revision	Drawn GEN
5287/PL/116	/	Authorised